



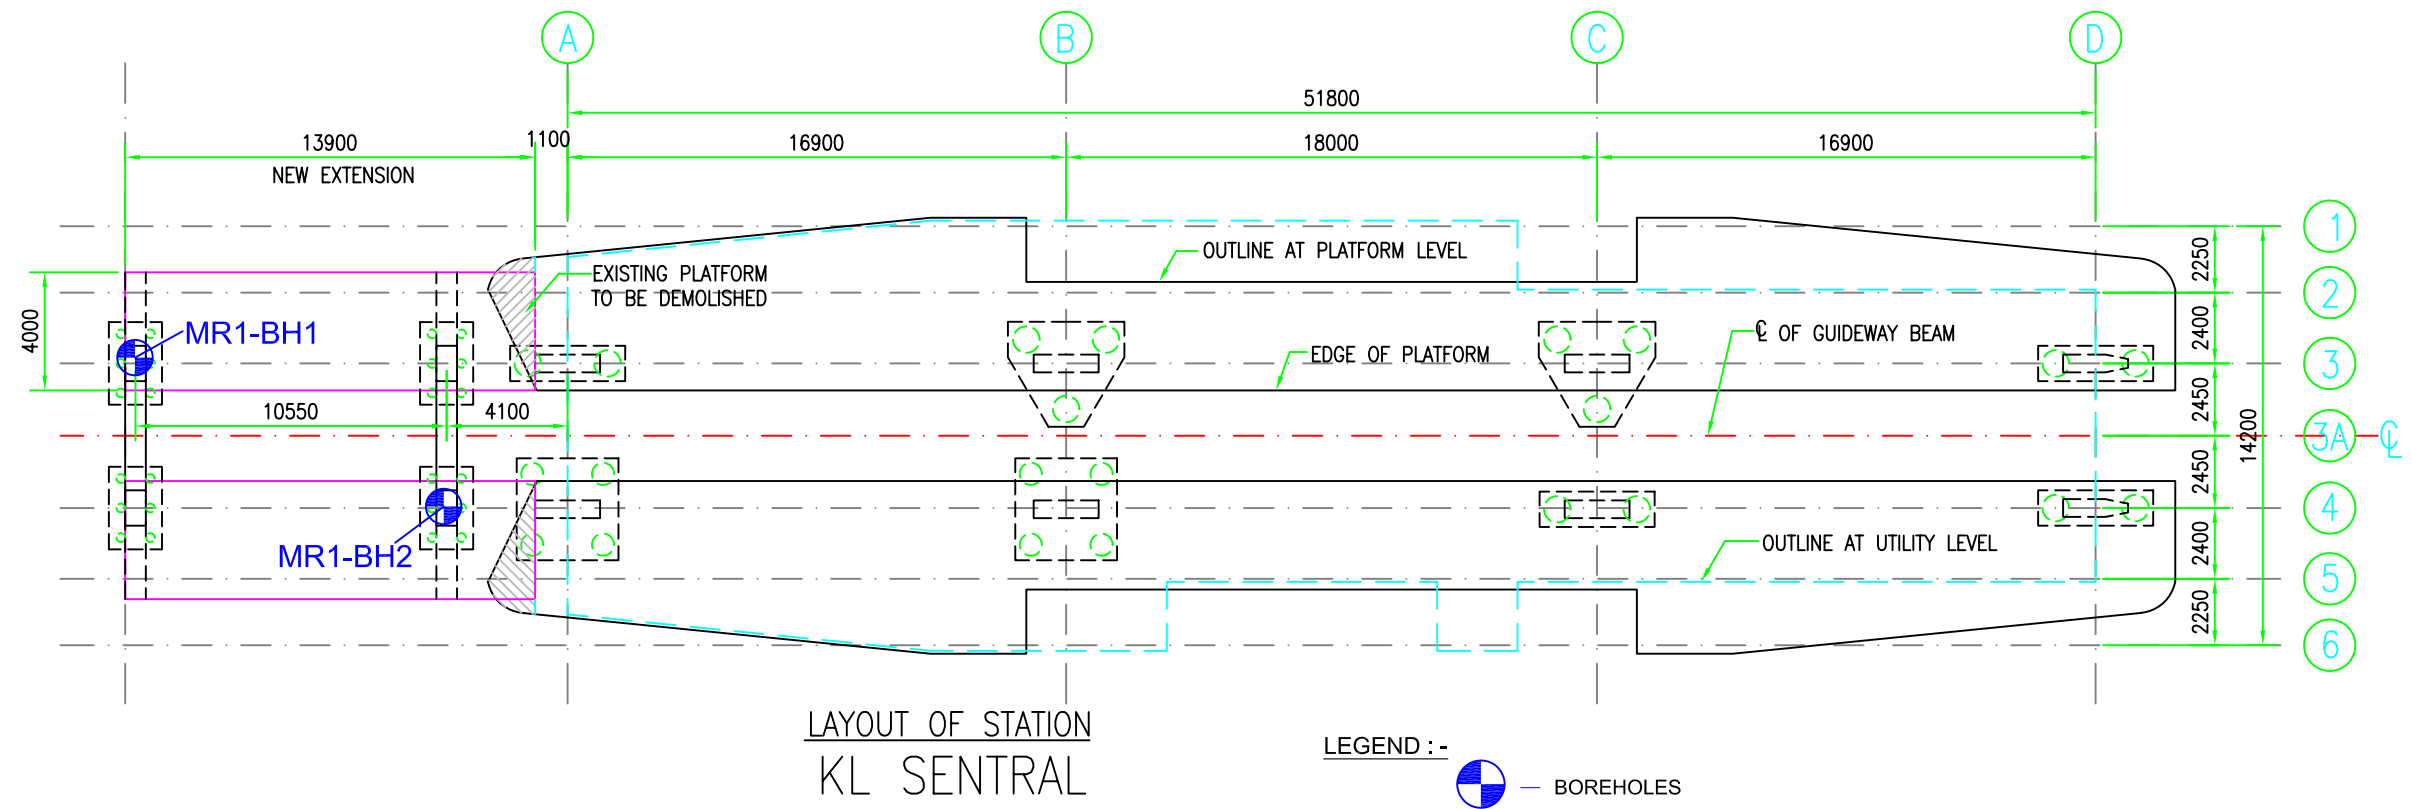


NOTES ON SOIL INVESTIGATION :-

- THE BOREHOLES TERMINATION CRITERIA SHALL BE AS FOLLOWS:
 - 8 TIMES CONSECUTIVE SPT 'N' VALUE GREATER THAN 50 BLOWS / 300mm (or)
 - 6m CORING INTO ROCK.
 - WHICHEVER IS ACHIEVED FIRST.
- THE ABOVE IS A GUIDELINE. HOWEVER THE ENGINEER MUST BE REPORTED PRIOR TO TERMINATION OF BOREHOLES.
- STANDARD PENETRATION TEST (SPT) SHALL BE CARRIED OUT WITHIN BOREHOLES AT EVERY 1.5m INTERVALS. DISTURBED SAMPLES COLLECTED FROM SPT SPLIT SPOON SAMPLER SHALL BE KEPT IN AIR TIGHT CONTAINERS FOR VISUAL EXAMINATION AND LABORTORY TEST.
- ROCK CORE SAMPLE SHALL BE STORED FOR VISUAL EXAMINATION AND STRENGTH TESTING.
- EACH BOREHOLE SHALL BE GROUTED UPON COMPLETION OF THE BOREHOLE INVESTIGATION AND THE SURFACE MADE GOOD AS IT WAS IN THE ORIGINAL CONDITION.
- BOREHOLES LOCATION SHOWN IN LAYOUT PLAN ARE INDICATIVE ONLY. FINAL LOCATION SHALL BE ESTABLISHED BASED ON PIER COORDINATES AND SITE CONDITION.

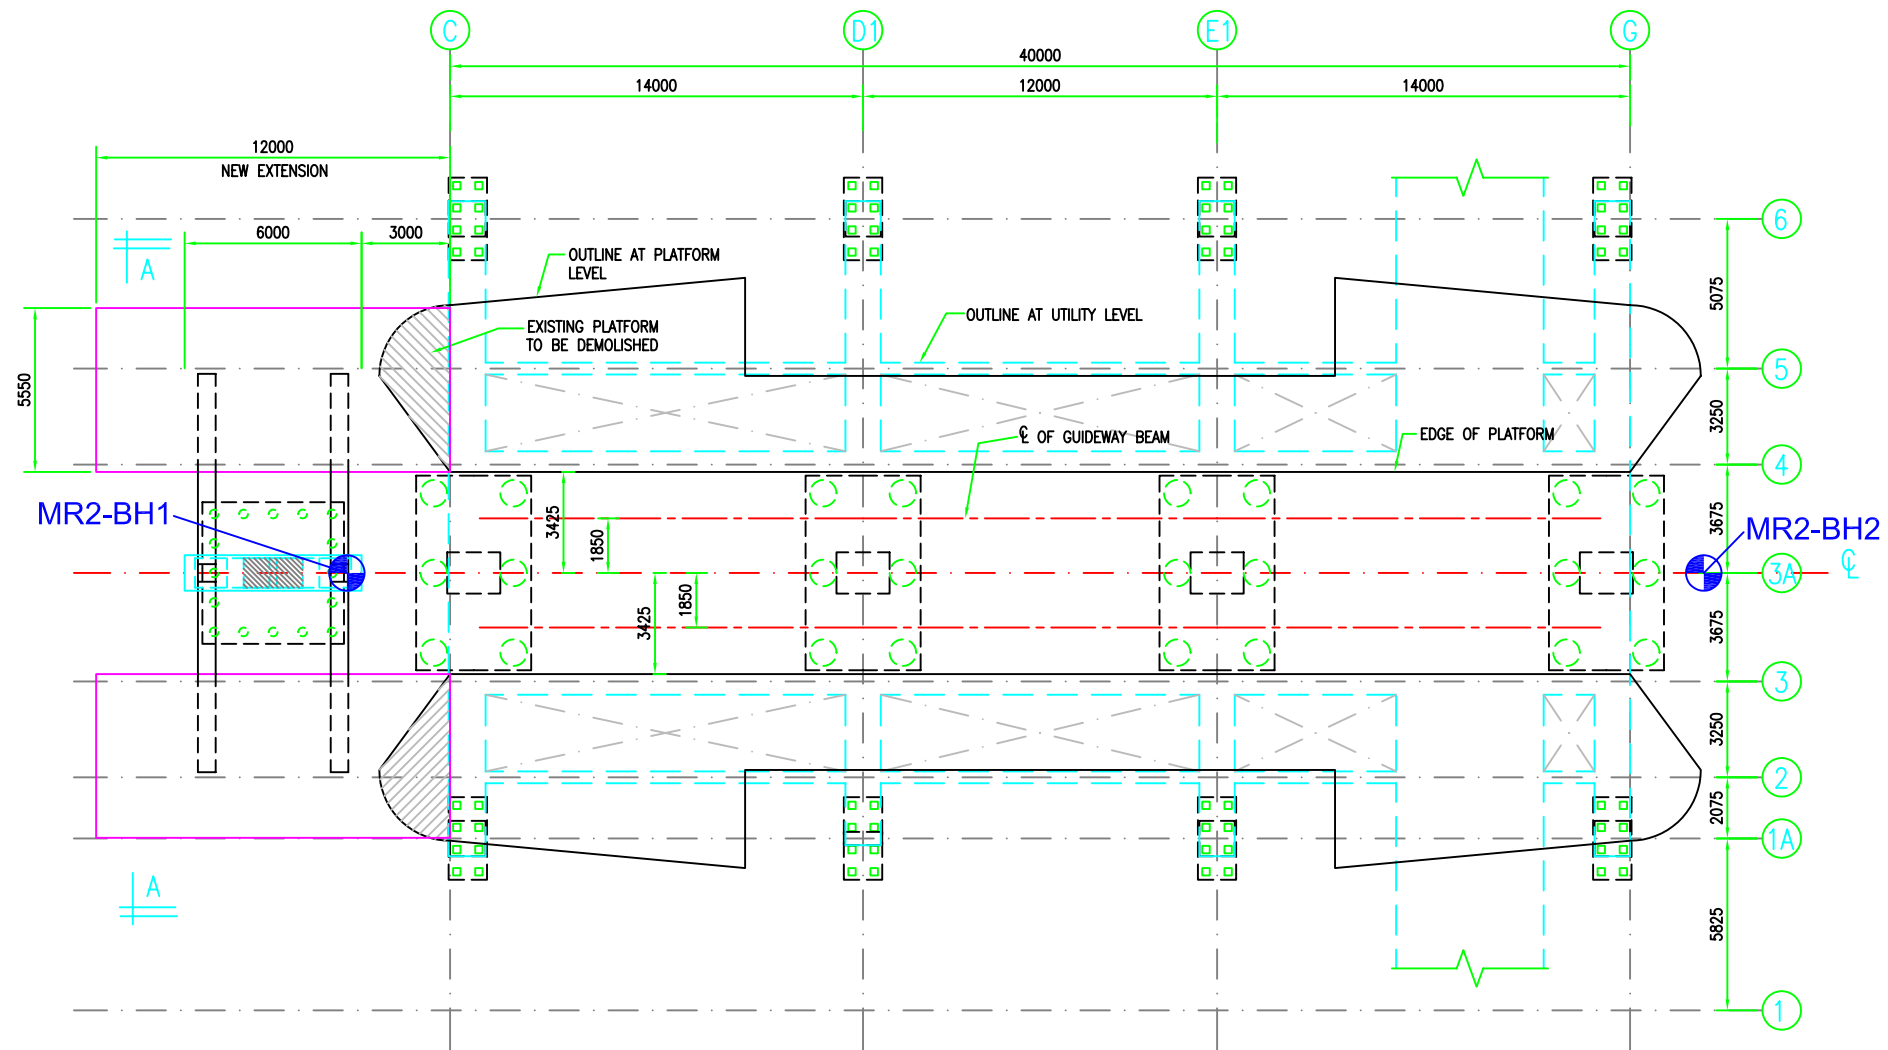


LAYOUT OF TYPICAL STATION
T SAMBANTHAN

LEGEND :-

 


NOTES ON SOIL INVESTIGATION :-

- THE BOREHOLES TERMINATION CRITERIA SHALL BE AS FOLLOWS:
- 8 TIMES CONSECUTIVE SPT 'N' VALUE GREATER THAN 50 BLOWS / 300mm (or)
- 6m CORING INTO ROCK.
WHICHEVER IS ACHIEVED FIRST.
- THE ABOVE IS A GUIDELINE. HOWEVER THE ENGINEER MUST BE REPORTED PRIOR TO TERMINATION OF BOREHOLES.
- STANDARD PENETRATION TEST (SPT) SHALL BE CARRIED OUT WITHIN BOREHOLES AT EVERY 1.5m INTERVALS. DISTURBED SAMPLES COLLECTED FROM SPT SPLIT SPOON SAMPLER SHALL BE KEPT IN AIR TIGHT CONTAINERS FOR VISUAL EXAMINATION AND LABORTORY TEST.
- ROCK CORE SAMPLE SHALL BE STORED FOR VISUAL EXAMINATION AND STRENGTH TESTING.
- EACH BOREHOLE SHALL BE GROUTED UPON COMPLETION OF THE BOREHOLE INVESTIGATION AND THE SURFACE MADE GOOD AS IT WAS IN THE ORIGINAL CONDITION.
- BOREHOLES LOCATION SHOWN IN LAYOUT PLAN ARE INDICATIVE ONLY. FINAL LOCATION SHALL BE ESTABLISHED BASED ON PIER COORDINATES AND SITE CONDITION.

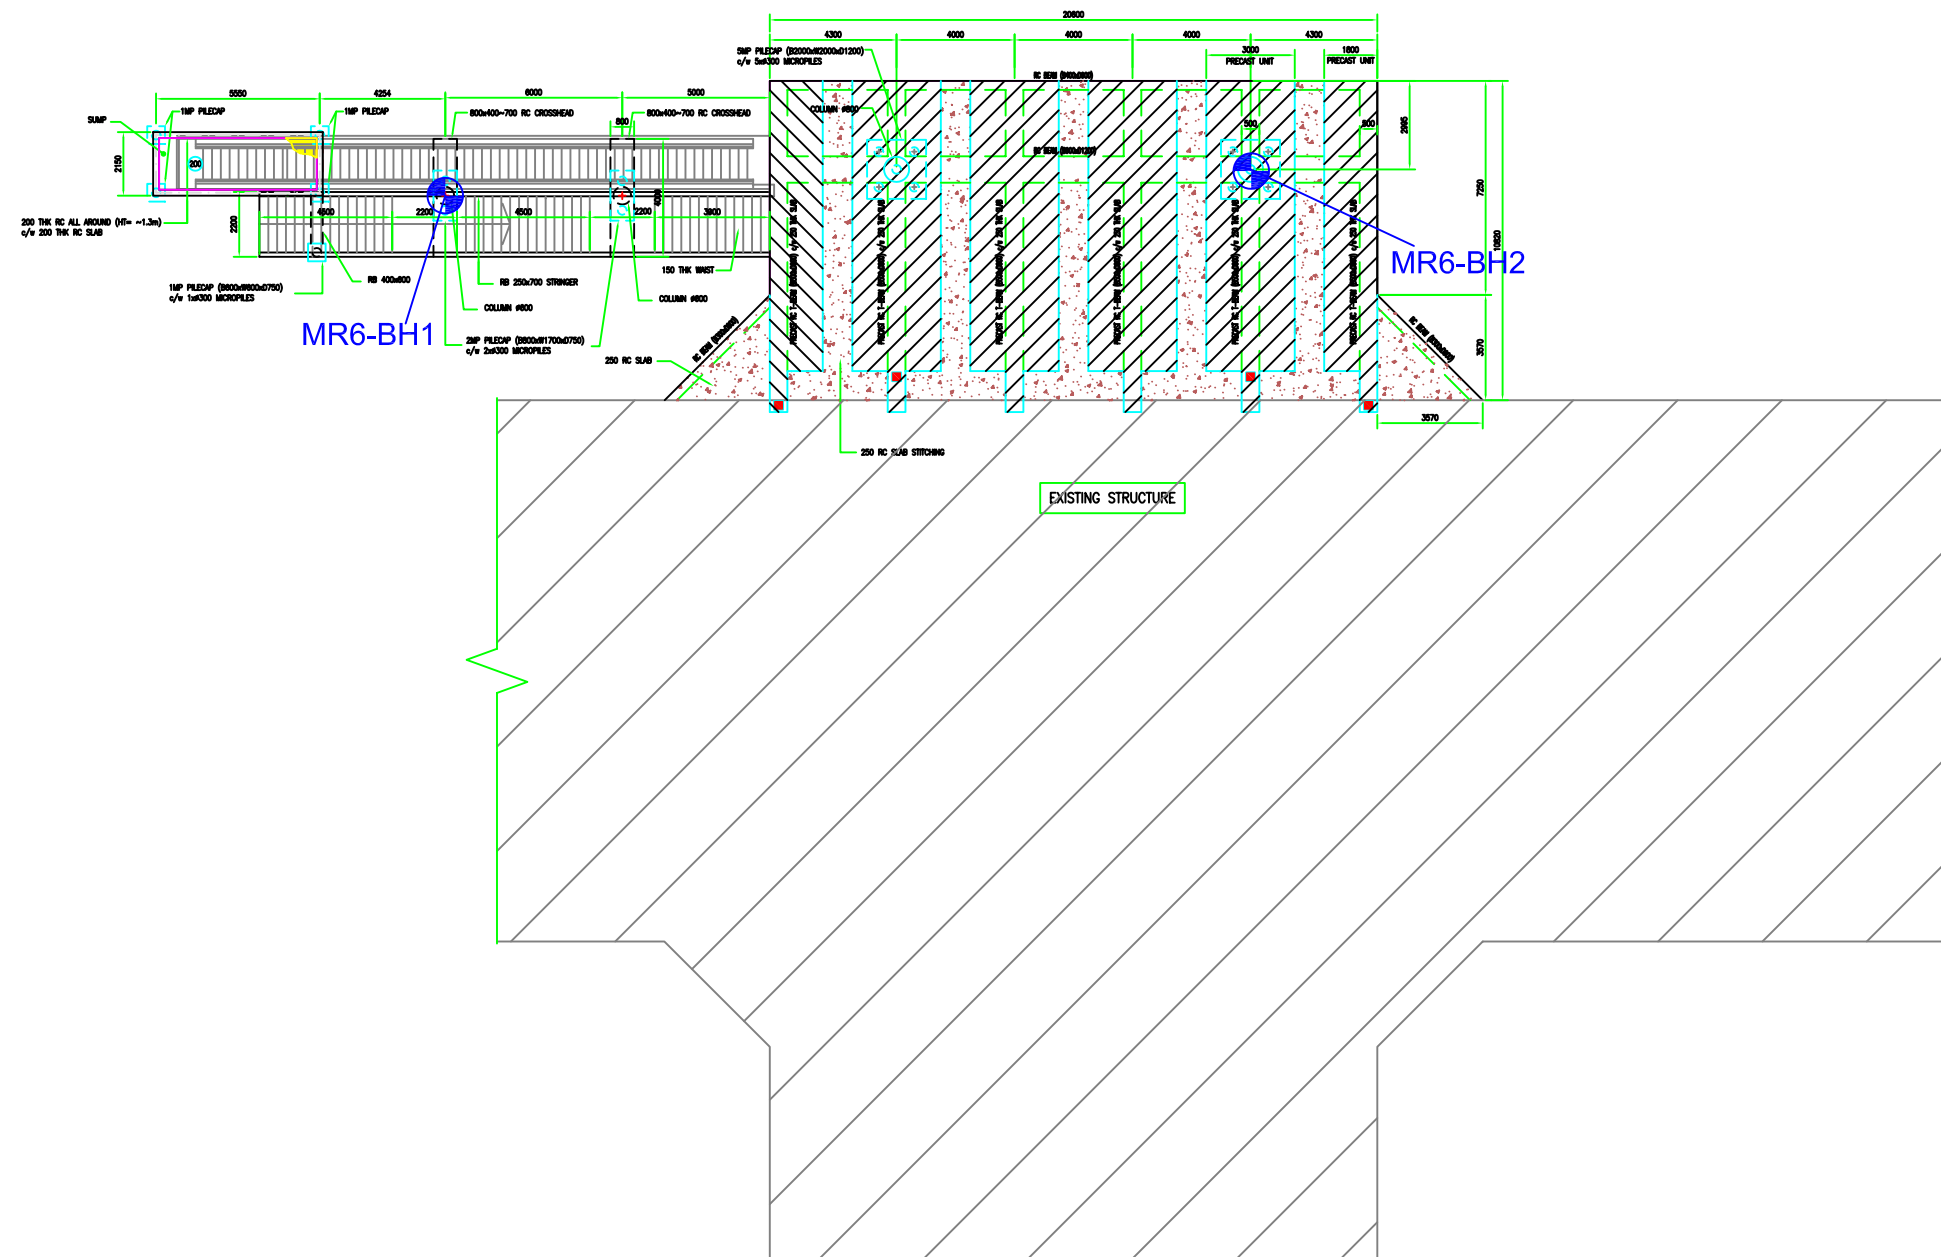


LAYOUT OF TYPICAL STATION
B BINTANG

LEGEND :-

 

NOTES ON SOIL INVESTIGATION :-

- THE BOREHOLES TERMINATION CRITERIA SHALL BE AS FOLLOWS:
 - 8 TIMES CONSECUTIVE SPT 'N' VALUE GREATER THAN 50 BLOWS / 300mm (or)
 - 6m CORING INTO ROCK.
 - WHICHEVER IS ACHIEVED FIRST.
- THE ABOVE IS A GUIDELINE. HOWEVER THE ENGINEER MUST BE REPORTED PRIOR TO TERMINATION OF BOREHOLES.
- STANDARD PENETRATION TEST (SPT) SHALL BE CARRIED OUT WITHIN BOREHOLES AT EVERY 1.5m INTERVALS. DISTURBED SAMPLES COLLECTED FROM SPT SPLIT SPOON SAMPLER SHALL BE KEPT IN AIR TIGHT CONTAINERS FOR VISUAL EXAMINATION AND LABORTORY TEST.
- ROCK CORE SAMPLE SHALL BE STORED FOR VISUAL EXAMINATION AND STRENGTH TESTING.
- EACH BOREHOLE SHALL BE GROUTED UPON COMPLETION OF THE BOREHOLE INVESTIGATION AND THE SURFACE MADE GOOD AS IT WAS IN THE ORIGINAL CONDITION.
- BOREHOLES LOCATION SHOWN IN LAYOUT PLAN ARE INDICATIVE ONLY. FINAL LOCATION SHALL BE ESTABLISHED BASED ON PIER COORDINATES AND SITE CONDITION.

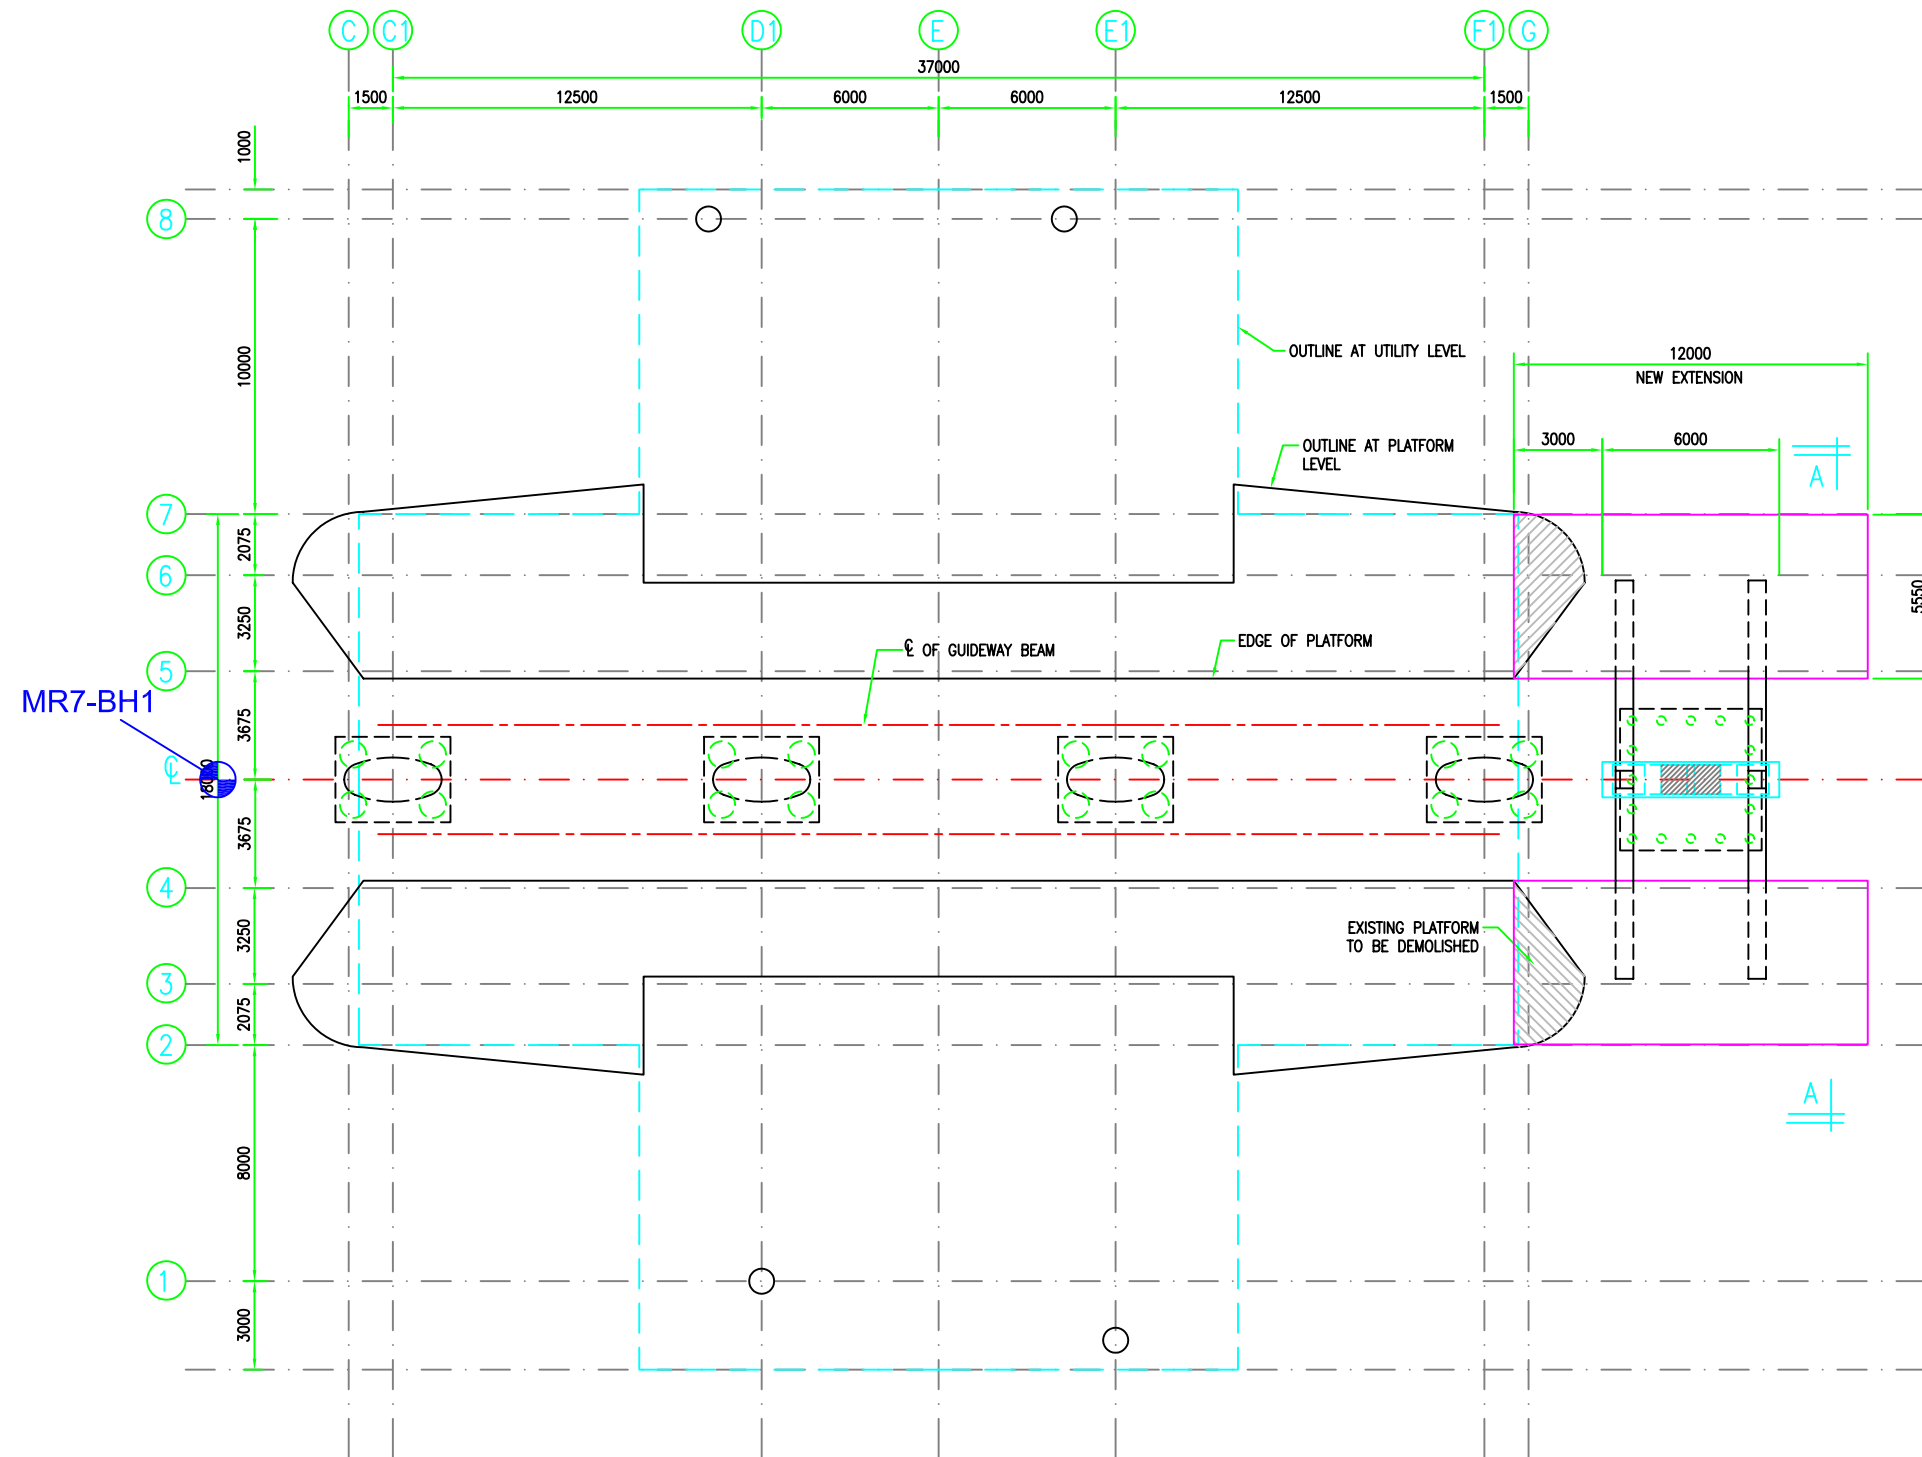

LAYOUT OF TYPICAL STATION


RAJA CHULAN

LEGEND :-



NOTES ON SOIL INVESTIGATION :-


- THE BOREHOLES TERMINATION CRITERIA SHALL BE AS FOLLOWS:
 - 8 TIMES CONSECUTIVE SPT 'N' VALUE GREATER THAN 50 BLOWS / 300mm (or)
 - 6m CORING INTO ROCK,
 - WHICHEVER IS ACHIEVED FIRST.
- THE ABOVE IS A GUIDELINE, HOWEVER THE ENGINEER MUST BE REPORTED PRIOR TO TERMINATION OF BOREHOLES.
- STANDARD PENETRATION TEST (SPT) SHALL BE CARRIED OUT WITHIN BOREHOLES AT EVERY 1.5m INTERVALS. DISTURBED SAMPLES COLLECTED FROM SPT SPLIT SPOON SAMPLER SHALL BE KEPT IN AIR TIGHT CONTAINERS FOR VISUAL EXAMINATION AND LABORTORY TEST.
- ROCK CORE SAMPLE SHALL BE STORED FOR VISUAL EXAMINATION AND STRENGTH TESTING.
- EACH BOREHOLE SHALL BE GROUTED UPON COMPLETION OF THE BOREHOLE INVESTIGATION AND THE SURFACE MADE GOOD AS IT WAS IN THE ORIGINAL CONDITION.
- BOREHOLES LOCATION SHOWN IN LAYOUT PLAN ARE INDICATIVE ONLY. FINAL LOCATION SHALL BE ESTABLISHED BASED ON PIER COORDINATES AND SITE CONDITION.

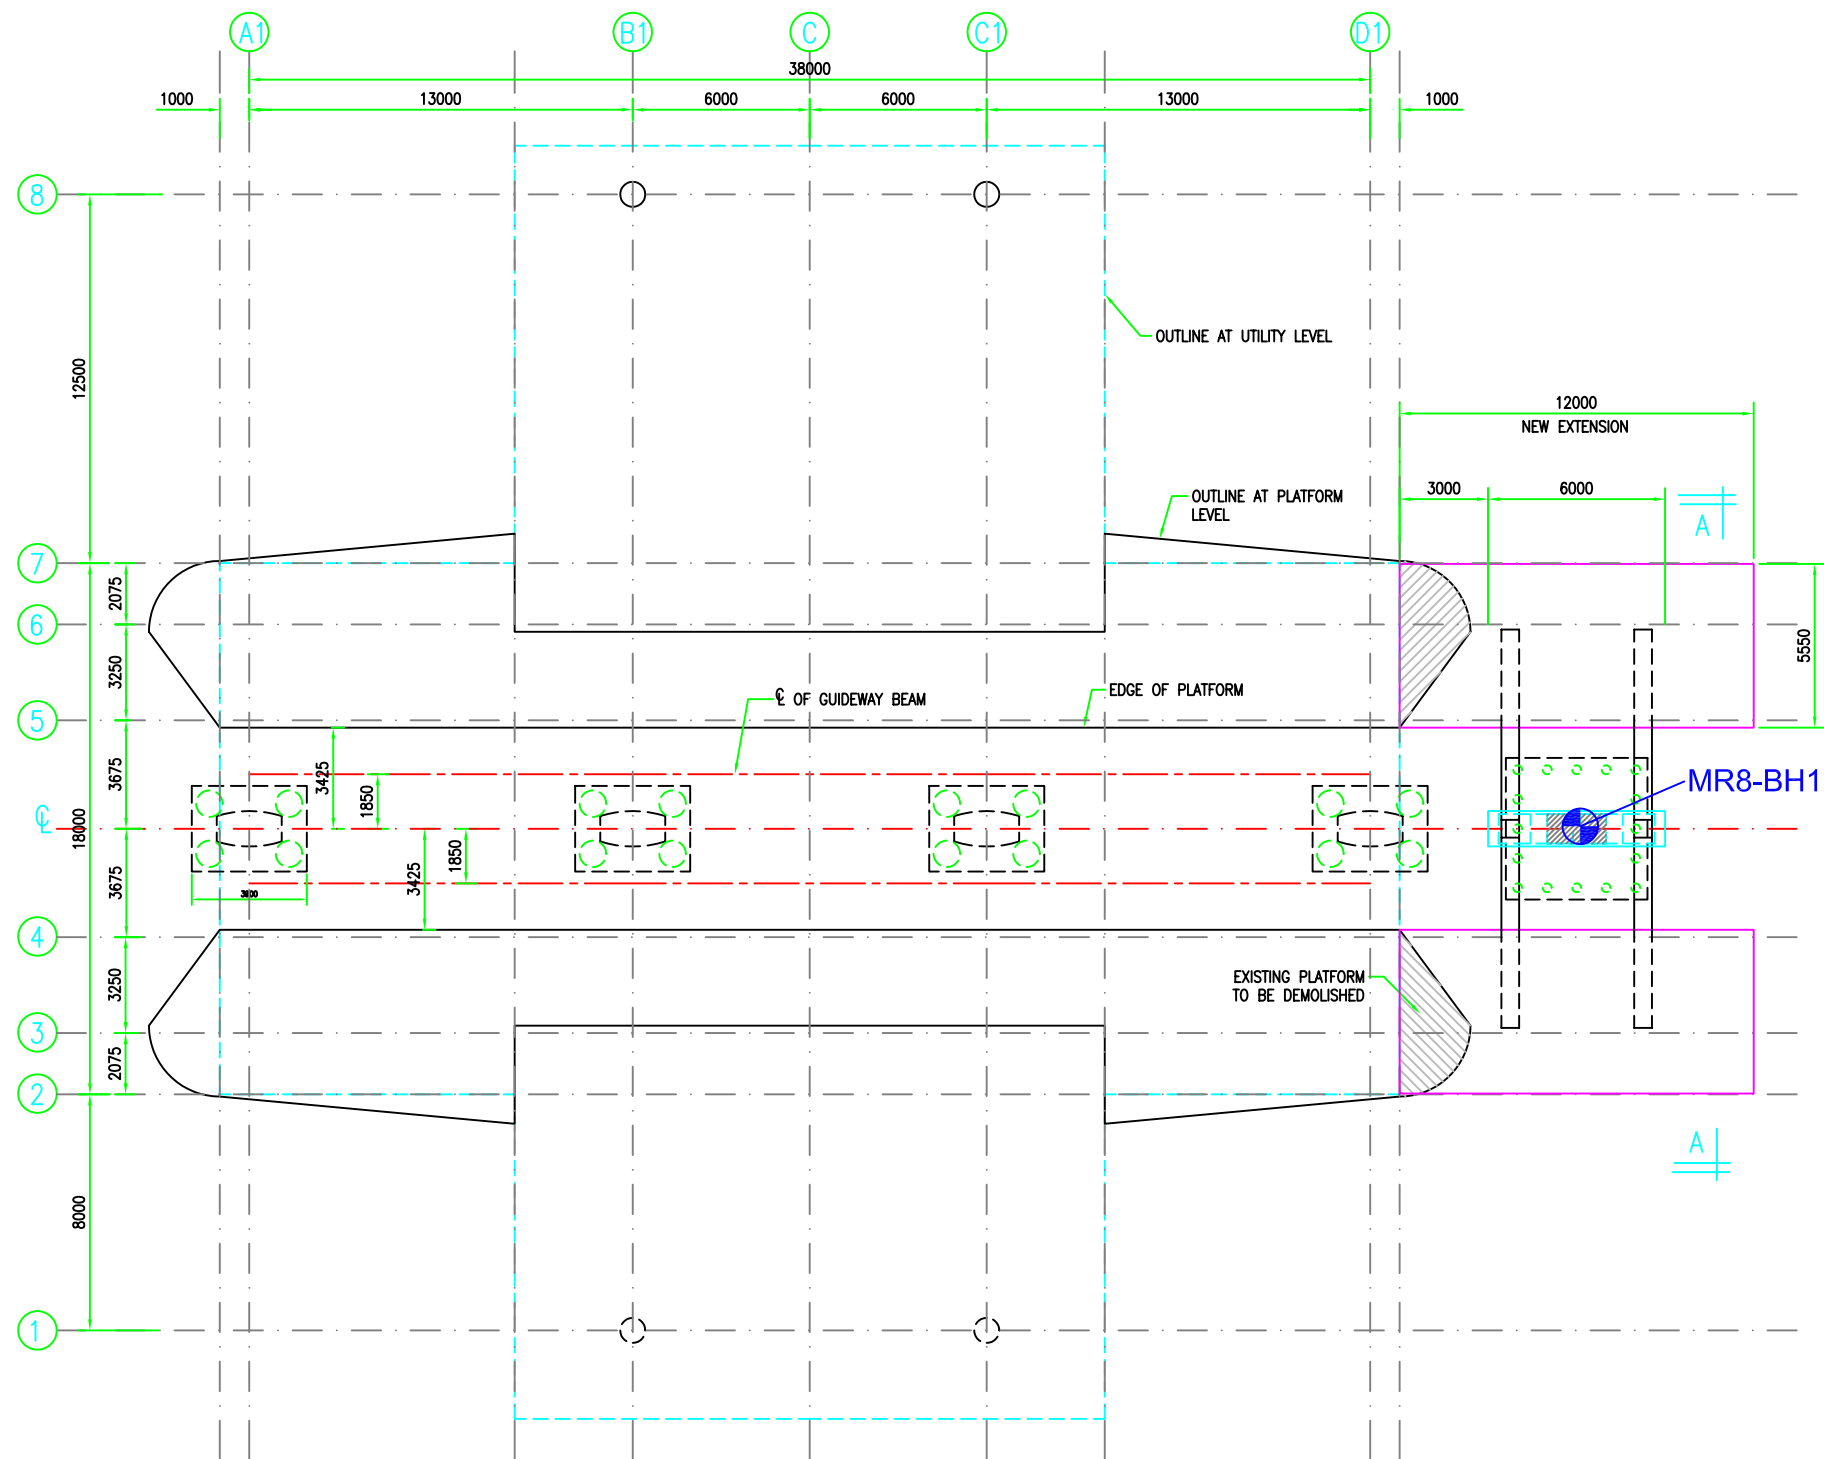

LAYOUT OF TYPICAL STATION


BUKIT NANAS

LEGEND :-

 


NOTES ON SOIL INVESTIGATION :-

- THE BOREHOLES TERMINATION CRITERIA SHALL BE AS FOLLOWS:
 - 8 TIMES CONSECUTIVE SPT 'N' VALUE GREATER THAN 50 BLOWS / 300mm (or)
 - 6m CORING INTO ROCK.
 - WHICHEVER IS ACHIEVED FIRST.
- THE ABOVE IS A GUIDELINE. HOWEVER THE ENGINEER MUST BE REPORTED PRIOR TO TERMINATION OF BOREHOLES.
- STANDARD PENETRATION TEST (SPT) SHALL BE CARRIED OUT WITHIN BOREHOLES AT EVERY 1.5m INTERVALS. DISTURBED SAMPLES COLLECTED FROM SPT SPLIT SPOON SAMPLER SHALL BE KEPT IN AIR TIGHT CONTAINERS FOR VISUAL EXAMINATION AND LABORATORY TEST.
- ROCK CORE SAMPLE SHALL BE STORED FOR VISUAL EXAMINATION AND STRENGTH TESTING.
- EACH BOREHOLE SHALL BE GROUTED UPON COMPLETION OF THE BOREHOLE INVESTIGATION AND THE SURFACE MADE GOOD AS IT WAS IN THE ORIGINAL CONDITION.
- BOREHOLES LOCATION SHOWN IN LAYOUT PLAN ARE INDICATIVE ONLY. FINAL LOCATION SHALL BE ESTABLISHED BASED ON PIER COORDINATES AND SITE CONDITION.

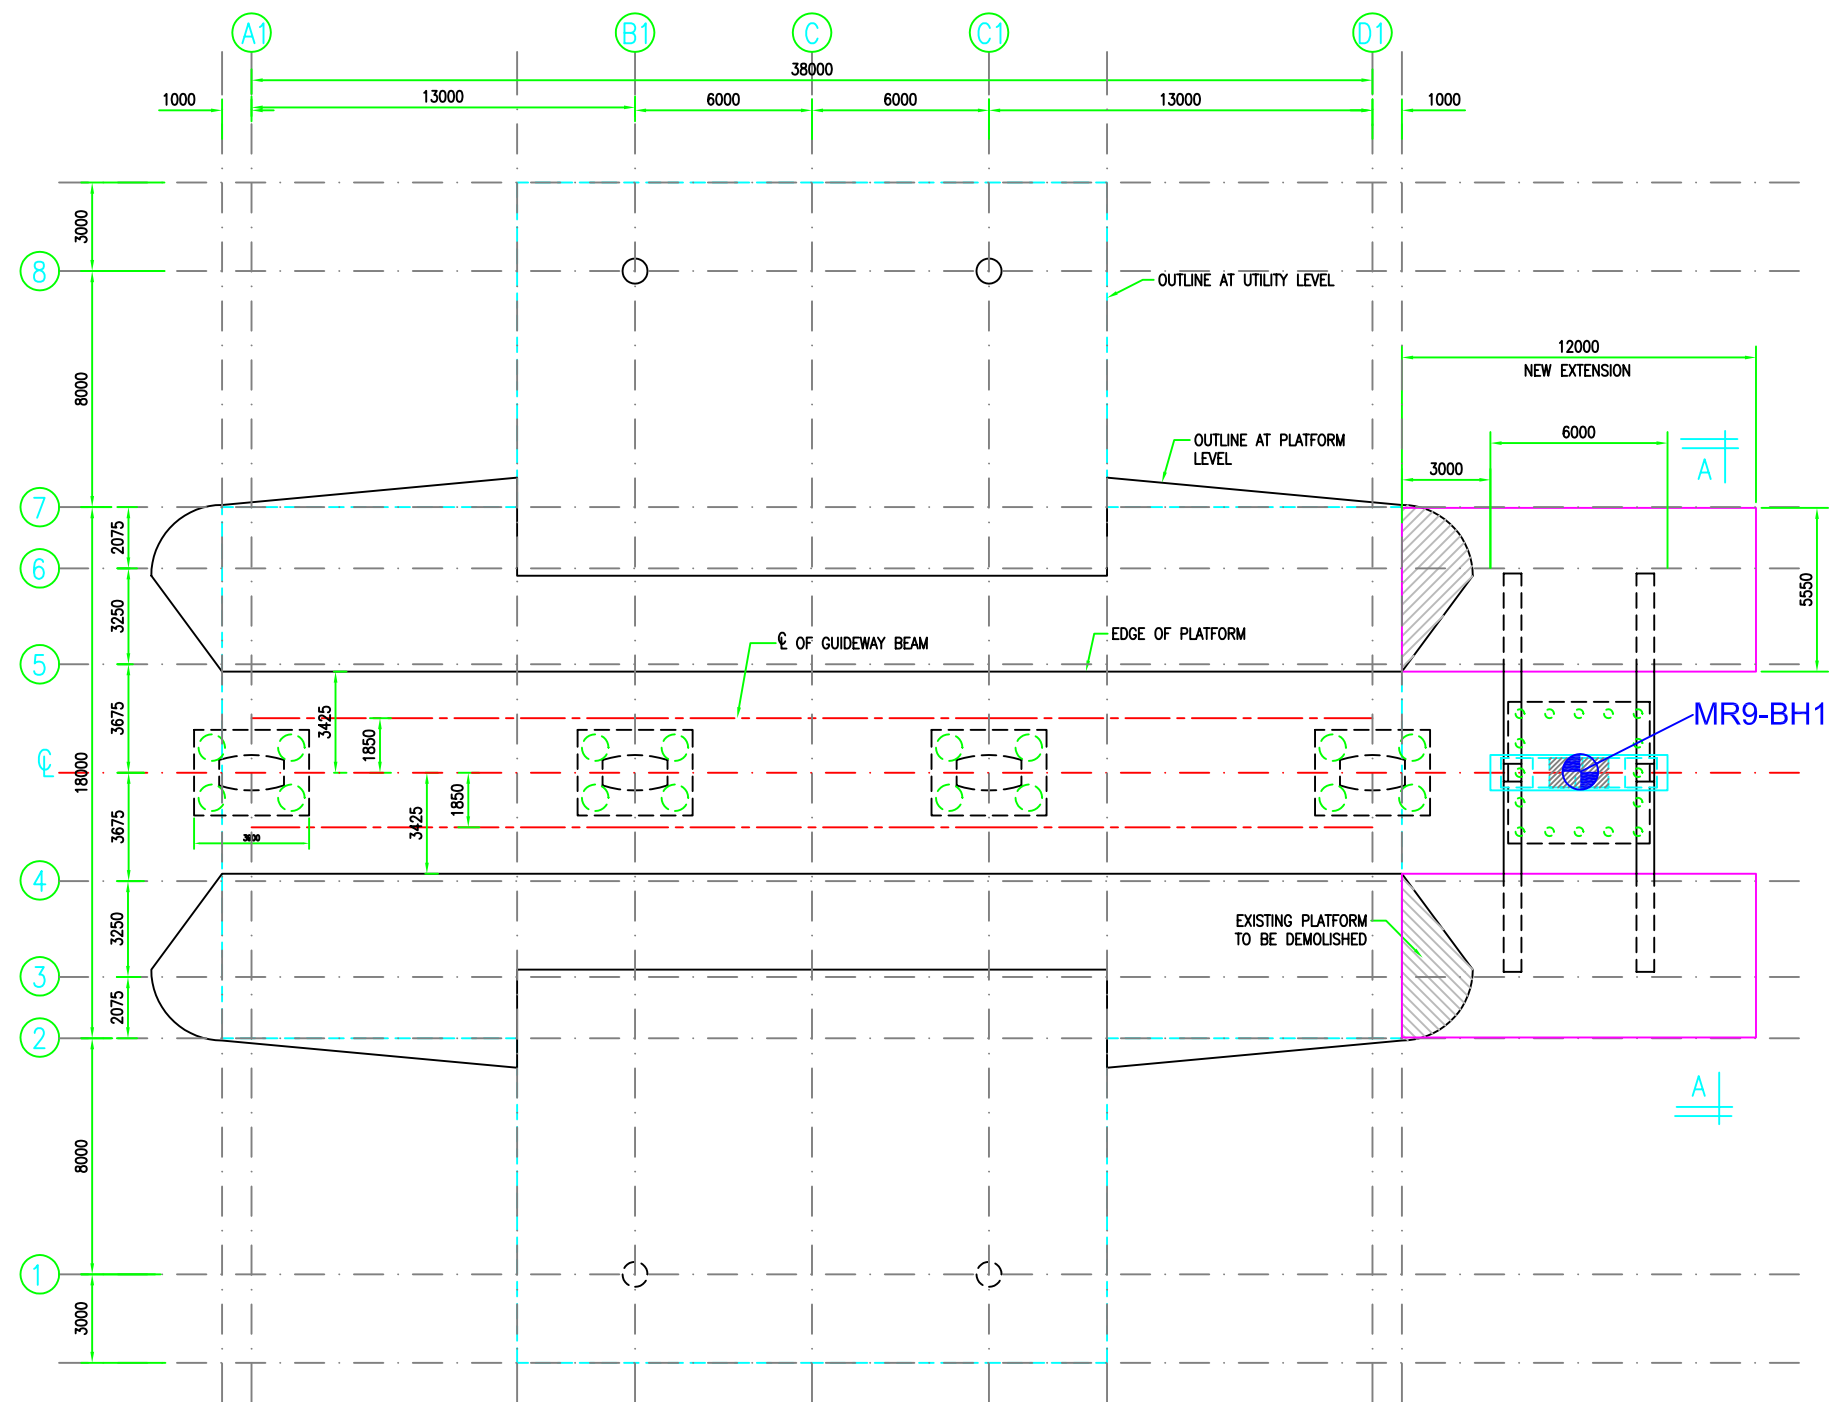


LAYOUT OF TYPICAL STATION
MEDAN TUANKU

LEGEND :-

 

NOTES ON SOIL INVESTIGATION :-

- THE BOREHOLES TERMINATION CRITERIA SHALL BE AS FOLLOWS:
- 8 TIMES CONSECUTIVE SPT 'N' VALUE GREATER THAN 50 BLOWS / 300mm (or)
- 6m CORING INTO ROCK.
WHICHEVER IS ACHIEVED FIRST.
- THE ABOVE IS A GUIDELINE. HOWEVER THE ENGINEER MUST BE REPORTED PRIOR TO TERMINATION OF BOREHOLES.
- STANDARD PENETRATION TEST (SPT) SHALL BE CARRIED OUT WITHIN BOREHOLES AT EVERY 1.5m INTERVALS. DISTURBED SAMPLES COLLECTED FROM SPT SPLIT SPOON SAMPLER SHALL BE KEPT IN AIR TIGHT CONTAINERS FOR VISUAL EXAMINATION AND LABORTORY TEST.
- ROCK CORE SAMPLE SHALL BE STORED FOR VISUAL EXAMINATION AND STRENGTH TESTING.
- EACH BOREHOLE SHALL BE GROUTED UPON COMPLETION OF THE BOREHOLE INVESTIGATION AND THE SURFACE MADE GOOD AS IT WAS IN THE ORIGINAL CONDITION.
- BOREHOLES LOCATION SHOWN IN LAYOUT PLAN ARE INDICATIVE ONLY. FINAL LOCATION SHALL BE ESTABLISHED BASED ON PIER COORDINATES AND SITE CONDITION.

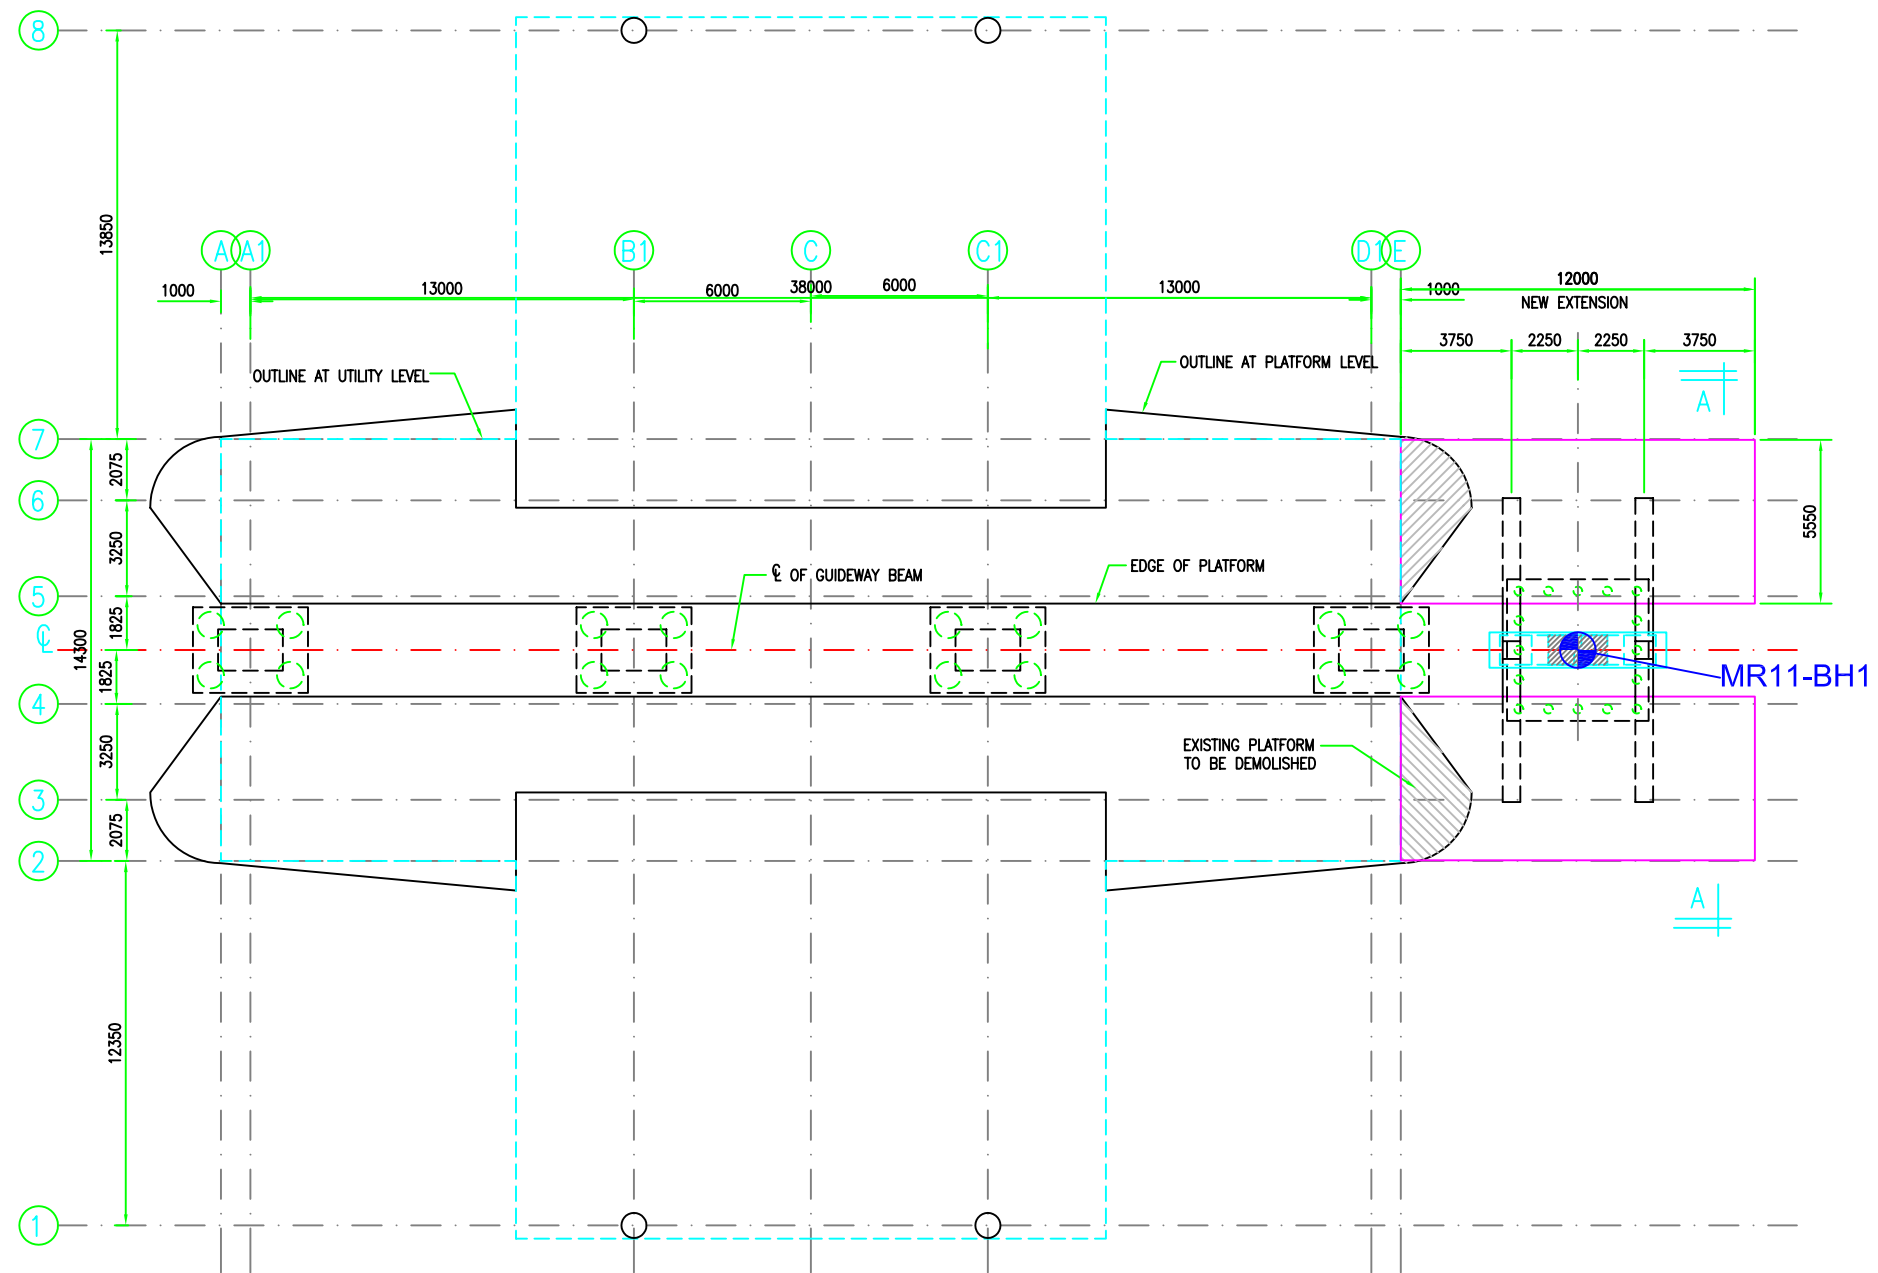

LAYOUT OF STATION
TITIWANGSA

LEGEND :-



NOTES ON SOIL INVESTIGATION :-

- THE BOREHOLES TERMINATION CRITERIA SHALL BE AS FOLLOWS:
- 8 TIMES CONSECUTIVE SPT 'N' VALUE GREATER THAN 50 BLOWS / 300mm (or)
- 6m CORING INTO ROCK,
WHICHEVER IS ACHIEVED FIRST.
- THE ABOVE IS A GUIDELINE. HOWEVER THE ENGINEER MUST BE REPORTED PRIOR TO TERMINATION OF BOREHOLES.
- STANDARD PENETRATION TEST (SPT) SHALL BE CARRIED OUT WITHIN BOREHOLES AT EVERY 1.5m INTERVALS. DISTURBED SAMPLES COLLECTED FROM SPT SPLIT SPOON SAMPLER SHALL BE KEPT IN AIR TIGHT CONTAINERS FOR VISUAL EXAMINATION AND LABORTORY TEST.
- ROCK CORE SAMPLE SHALL BE STORED FOR VISUAL EXAMINATION AND STRENGTH TESTING.
- EACH BOREHOLE SHALL BE GROUTED UPON COMPLETION OF THE BOREHOLE INVESTIGATION AND THE SURFACE MADE GOOD AS IT WAS IN THE ORIGINAL CONDITION.
- BOREHOLES LOCATION SHOWN IN LAYOUT PLAN ARE INDICATIVE ONLY. FINAL LOCATION SHALL BE ESTABLISHED BASED ON PIER COORDINATES AND SITE CONDITION.

LEGEND :-




BOREHOLES


NOTES ON SOIL INVESTIGATION :-

- THE BOREHOLES TERMINATION CRITERIA SHALL BE AS FOLLOWS:
 - 8 TIMES CONSECUTIVE SPT 'N' VALUE GREATER THAN 50 BLOWS / 300mm (or)
 - 6m CORING INTO ROCK.
 - WHICHEVER IS ACHIEVED FIRST.
- THE ABOVE IS A GUIDELINE. HOWEVER THE ENGINEER MUST BE REPORTED PRIOR TO TERMINATION OF BOREHOLES.
- STANDARD PENETRATION TEST (SPT) SHALL BE CARRIED OUT WITHIN BOREHOLES AT EVERY 1.5m INTERVALS. DISTURBED SAMPLES COLLECTED FROM SPT SPLIT SPOON SAMPLER SHALL BE KEPT IN AIR TIGHT CONTAINERS FOR VISUAL EXAMINATION AND LABORTORY TEST.
- ROCK CORE SAMPLE SHALL BE STORED FOR VISUAL EXAMINATION AND STRENGTH TESTING.
- EACH BOREHOLE SHALL BE GROUTED UPON COMPLETION OF THE BOREHOLE INVESTIGATION AND THE SURFACE MADE GOOD AS IT WAS IN THE ORIGINAL CONDITION.
- BOREHOLES LOCATION SHOWN IN LAYOUT PLAN ARE INDICATIVE ONLY. FINAL LOCATION SHALL BE ESTABLISHED BASED ON PIER COORDINATES AND SITE CONDITION.

OPTION 2

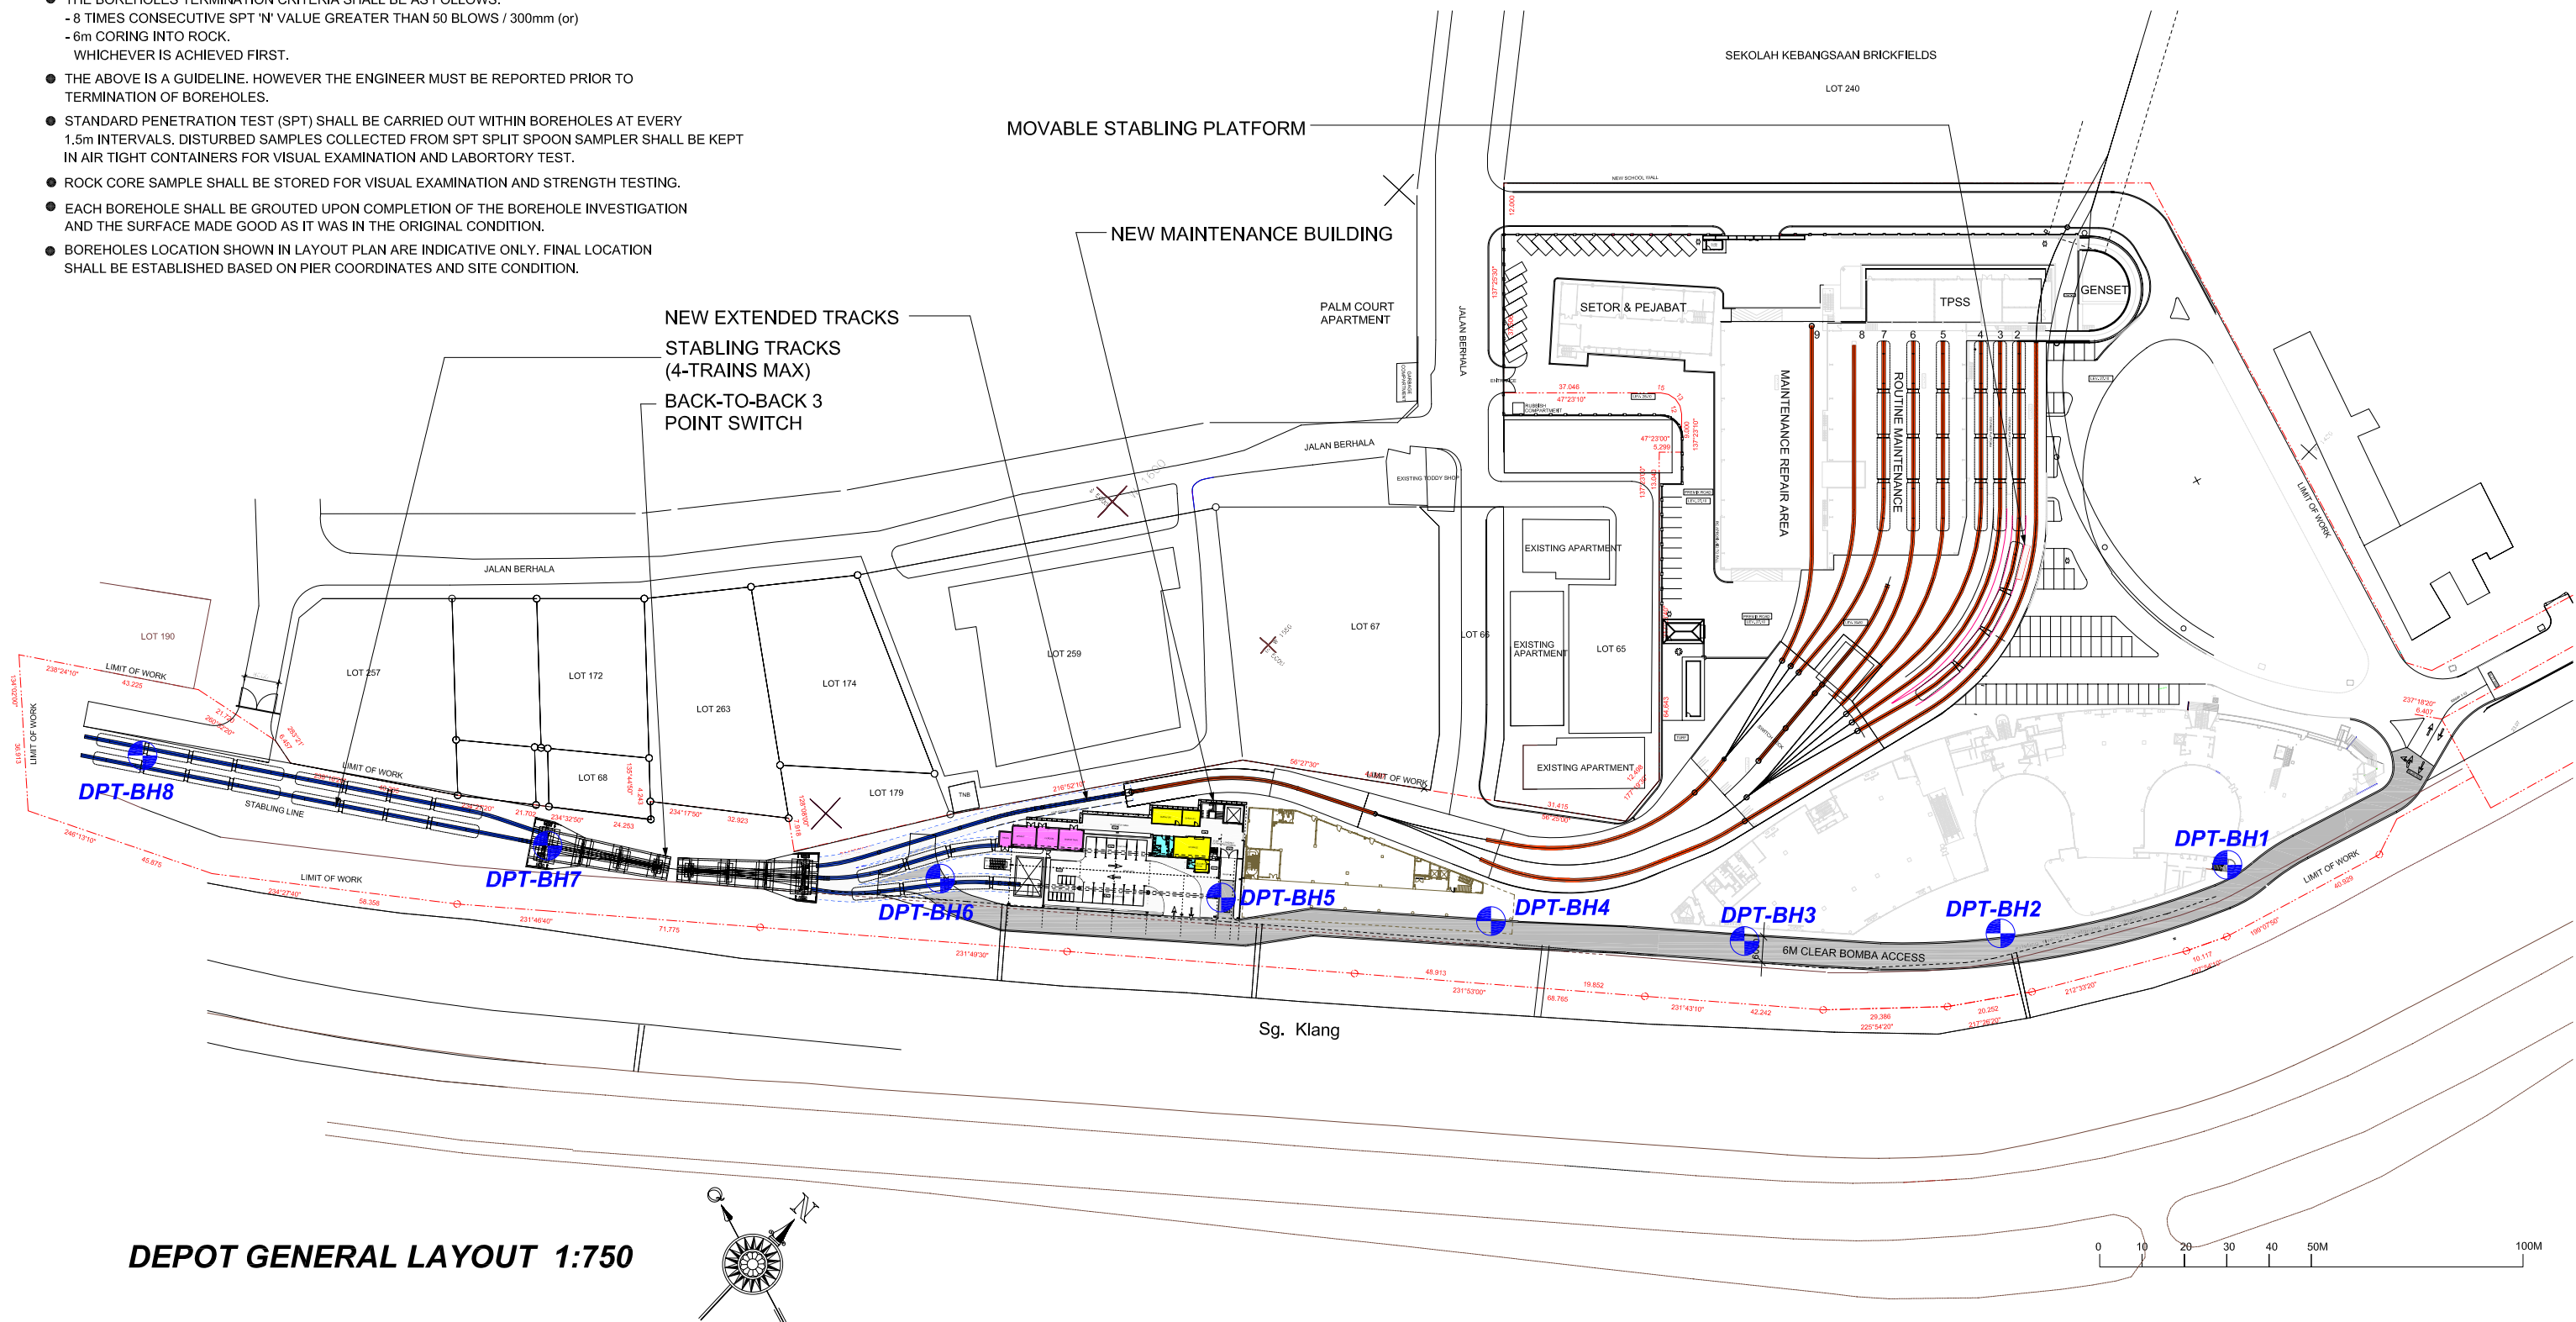

DEPOT GENERAL LAYOUT 1:750

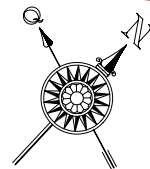

0 10 20 30 40 50M 100M

EMPLOYER  Syarikat Prasarana Negara Berhad B-20-1, Level 20, Menara UOA Bangsar, No. 5, Jalan Bangsar Utama 1, 59000 Kuala Lumpur. Tel : 603-2299 1999 / 603-2287 5959 Fax : 603-2299 1919	DESIGN & BUILD CONTRACTOR  SCOMI RAIL BERHAD 5th Floor, Wisma Chase Perdana, Off Jalan Semantan, Damansara Heights, 50490 Kuala Lumpur, MALAYSIA Tel : 603 2080 5000 Fax : 603 2080 5011	CIVIL CONTRACTOR  WORTHY BUILDERS SDN BHD Lot No. 43, Persiaran Bunga Tanjung 2, Senawang Industrial Park, 70400 Seremban, Negeri Sembilan Darul Khusus, MALAYSIA Tel : 606 6783 306 Fax : 606 2080 327	CONSULTANT MONOSIST Monosist Design Group Sdn Bhd No 6, Jalan Bukit 11/2, 46200 Petaling Jaya, Selangor Darul Ehsan, MALAYSIA Tel: +603 7968 3302 Fax: +603 7956 2933	PROJECT KUALA LUMPUR MONORAIL FLEET EXPANSION PROJECT This drawing is Copyright. Use, duplication or disclosure by any unauthorised person wholly or in part shall be subjected to the written consent of the architect	REVISION	DESCRIPTION	DATE	Scale		DRAWING TITLE SITE PLAN Depot -Overall Arrangement DRAWING NUMBER KLMFE/DPT/001 revision
								Designed by	mn	
								Drawn by	zf	
								Checked by	mn	
								Approved by		
								Date		