

NOTA:

	PROPOSAL		SUBMISSION DWG
	TENDER DRAWING		AS-BUILT DWG
	CONSTRUCTION DWG		

TARIKH	PINDAAN	BUTIRAN	DIPINDA

TANDATANGAN PEMEGANG KUASA
(TELAH DIDAFITKAN DI MAHKAMAH TINGGI MALAYA
SHAH ALAM PADA 05 OKTOBER 2023.
NP. PENDAFTARAN-BA-SKW-2747-10-2023.)

ANUAR HAMZAH BIN TOHAR
(NO.K/P : 730819-10-5463)
KETUA PEWAKAF EKSEKUTIF
PERBADANAN WAKAF SELANGOR
TINGKAT 10, MENARA SELATAN, BANGUNAN
SULTAN IDRIS SHAH,SEKSYEN 5,40000 SHAH ALAM
SELANGOR DARUL EHSAN

PROJEK:
PERMOHONAN PELAN JALAN DAN PERPARITAN BAGI
CADANGAN MEMBINA DAN MENYIAPKAN SEBUAH
STESEN MINYAK PETRON DAN PERKHIDMATAN 1
TINGKAT DAN RESTORAN MAKANAN SEGERA DUA
(2) TINGKAT DI ATAS PT 69581, HS(M) 28476,
JALAN AYER HITAM, MUKIM DENGKIL, DAERAH
SEPAH, SELANGOR DARUL EHSAN.

UNTUK TETUAN PERBADANAN WAKAF SELANGOR
(PEMANGKUR SURAT WAKIL KUASA KEPADA MAJLIS
UGAMA ISLAM DAN ADAT ISTIADAT MELAYU SELANGOR)



TAJUK LUKISAN:
KEY PLAN, LOCATION PLAN AND
ROAD & DRAIN SITE PLAN

skala: spt ditunjukkan Disemak : MU Disahkan : MU
tarikh: OKTOBER 2024 Dilukis : FBA Diluluskan : MRU
NO. LUKISAN: NADIERA/2331/RD1 pindaan:

Nadi Consult Era Sdn. Bhd. (608164 M)
No: 47D, Jalan Orkid 2B, Seksyen BS2, Bukit Sentosa,
48300 Rawang, Selangor Darul Ehsan.
Tel : 03-60284507 Fax : 03-60284607.
www.nadiconsult.com

JURUTERA:
"Saya mengaku bahawa detail-detail dalam
pelan-pelan ini adalah menurut kehendak
kehendak Undang-Undang Kecil Bangunan
Seragam 1984 dan Akta 133 dan saya
bersetuju kerana tanggungjawab penuh
dengan sena-jernya".

B. BASHIR AHMED BIN MAIDEEN
(661124-05-5379)

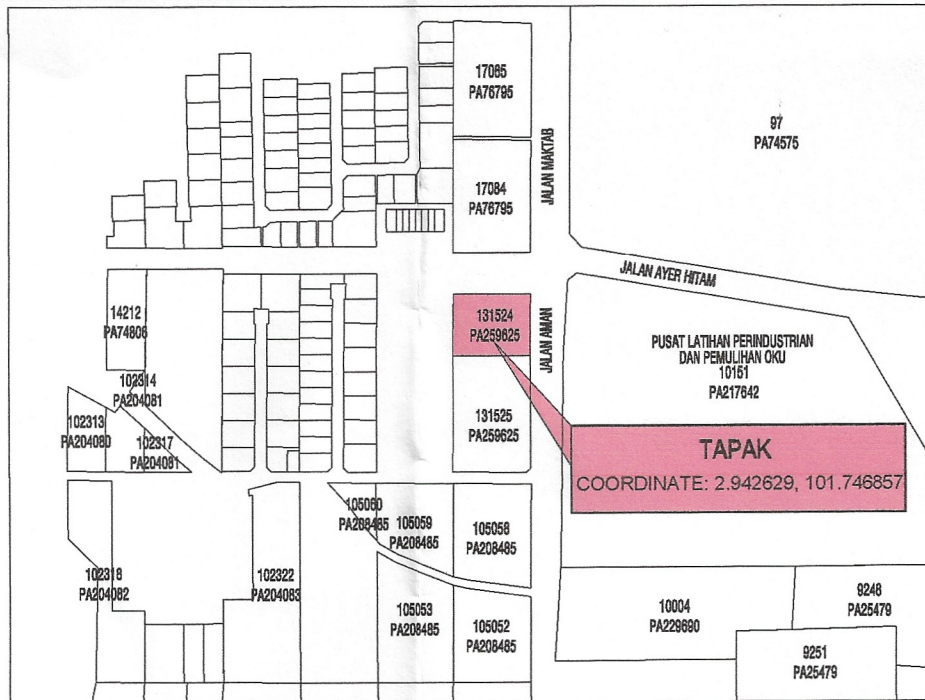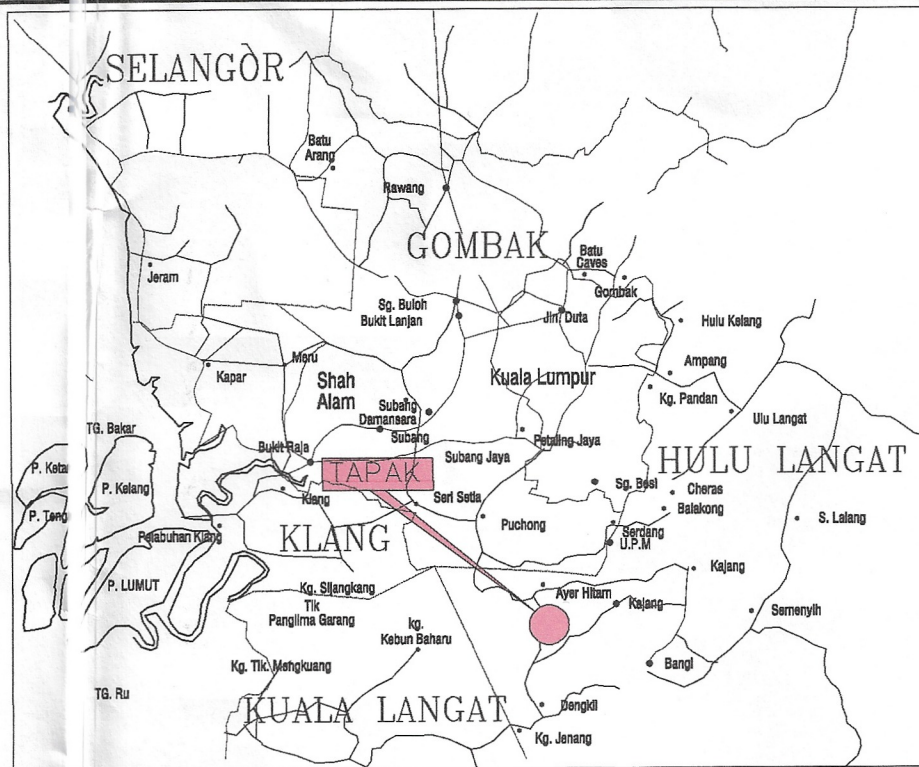


ROAD DESIGN INFORMATION AND CRITERIA					
Road Name	Road Area	Categories Road Design Standard	Category Of Road	Area Type	Design speed (km / hr)
Jalan Ayer Hitam (B 13)	Urban	U4	Arterial	Type II	60
Jalan Aman	Urban	U3	Arterial	Type II	50

PELAN KUNCI
SCALE : 500 000

PELAN LOKASI
SCALE : 50 000

- LEGEND:
- NEW PREMIX DRIVEWAY
 - EXISTING ROAD TO BE RESURFACE (mil and pave) with 50mm ACWC 14 (wearing course)
 - EXISTING ROAD
 - PROPOSED. 600MM X 600MM BLOCK DRAIN
 - PROPOSED. 600MM X 800MM BLOCK DRAIN AND RC. ENTRANCE SLAB WITH HEAVY DUTY G.I GRATING
 - PROPOSED. 900MM X 900MM BOX CULVERT DRAIN AS PERIMETER DRAIN (OSD)
 - PROPOSED. RC. ENTRANCE SLAB WITH HEAVY DUTY G.I GRATING
 - EXISTING STREET LIGHTING TO BE MAINTAINED
 - EXISTING STREET LIGHTING TO BE RELOCATED
 - PROP. NEW STREET LIGHTING

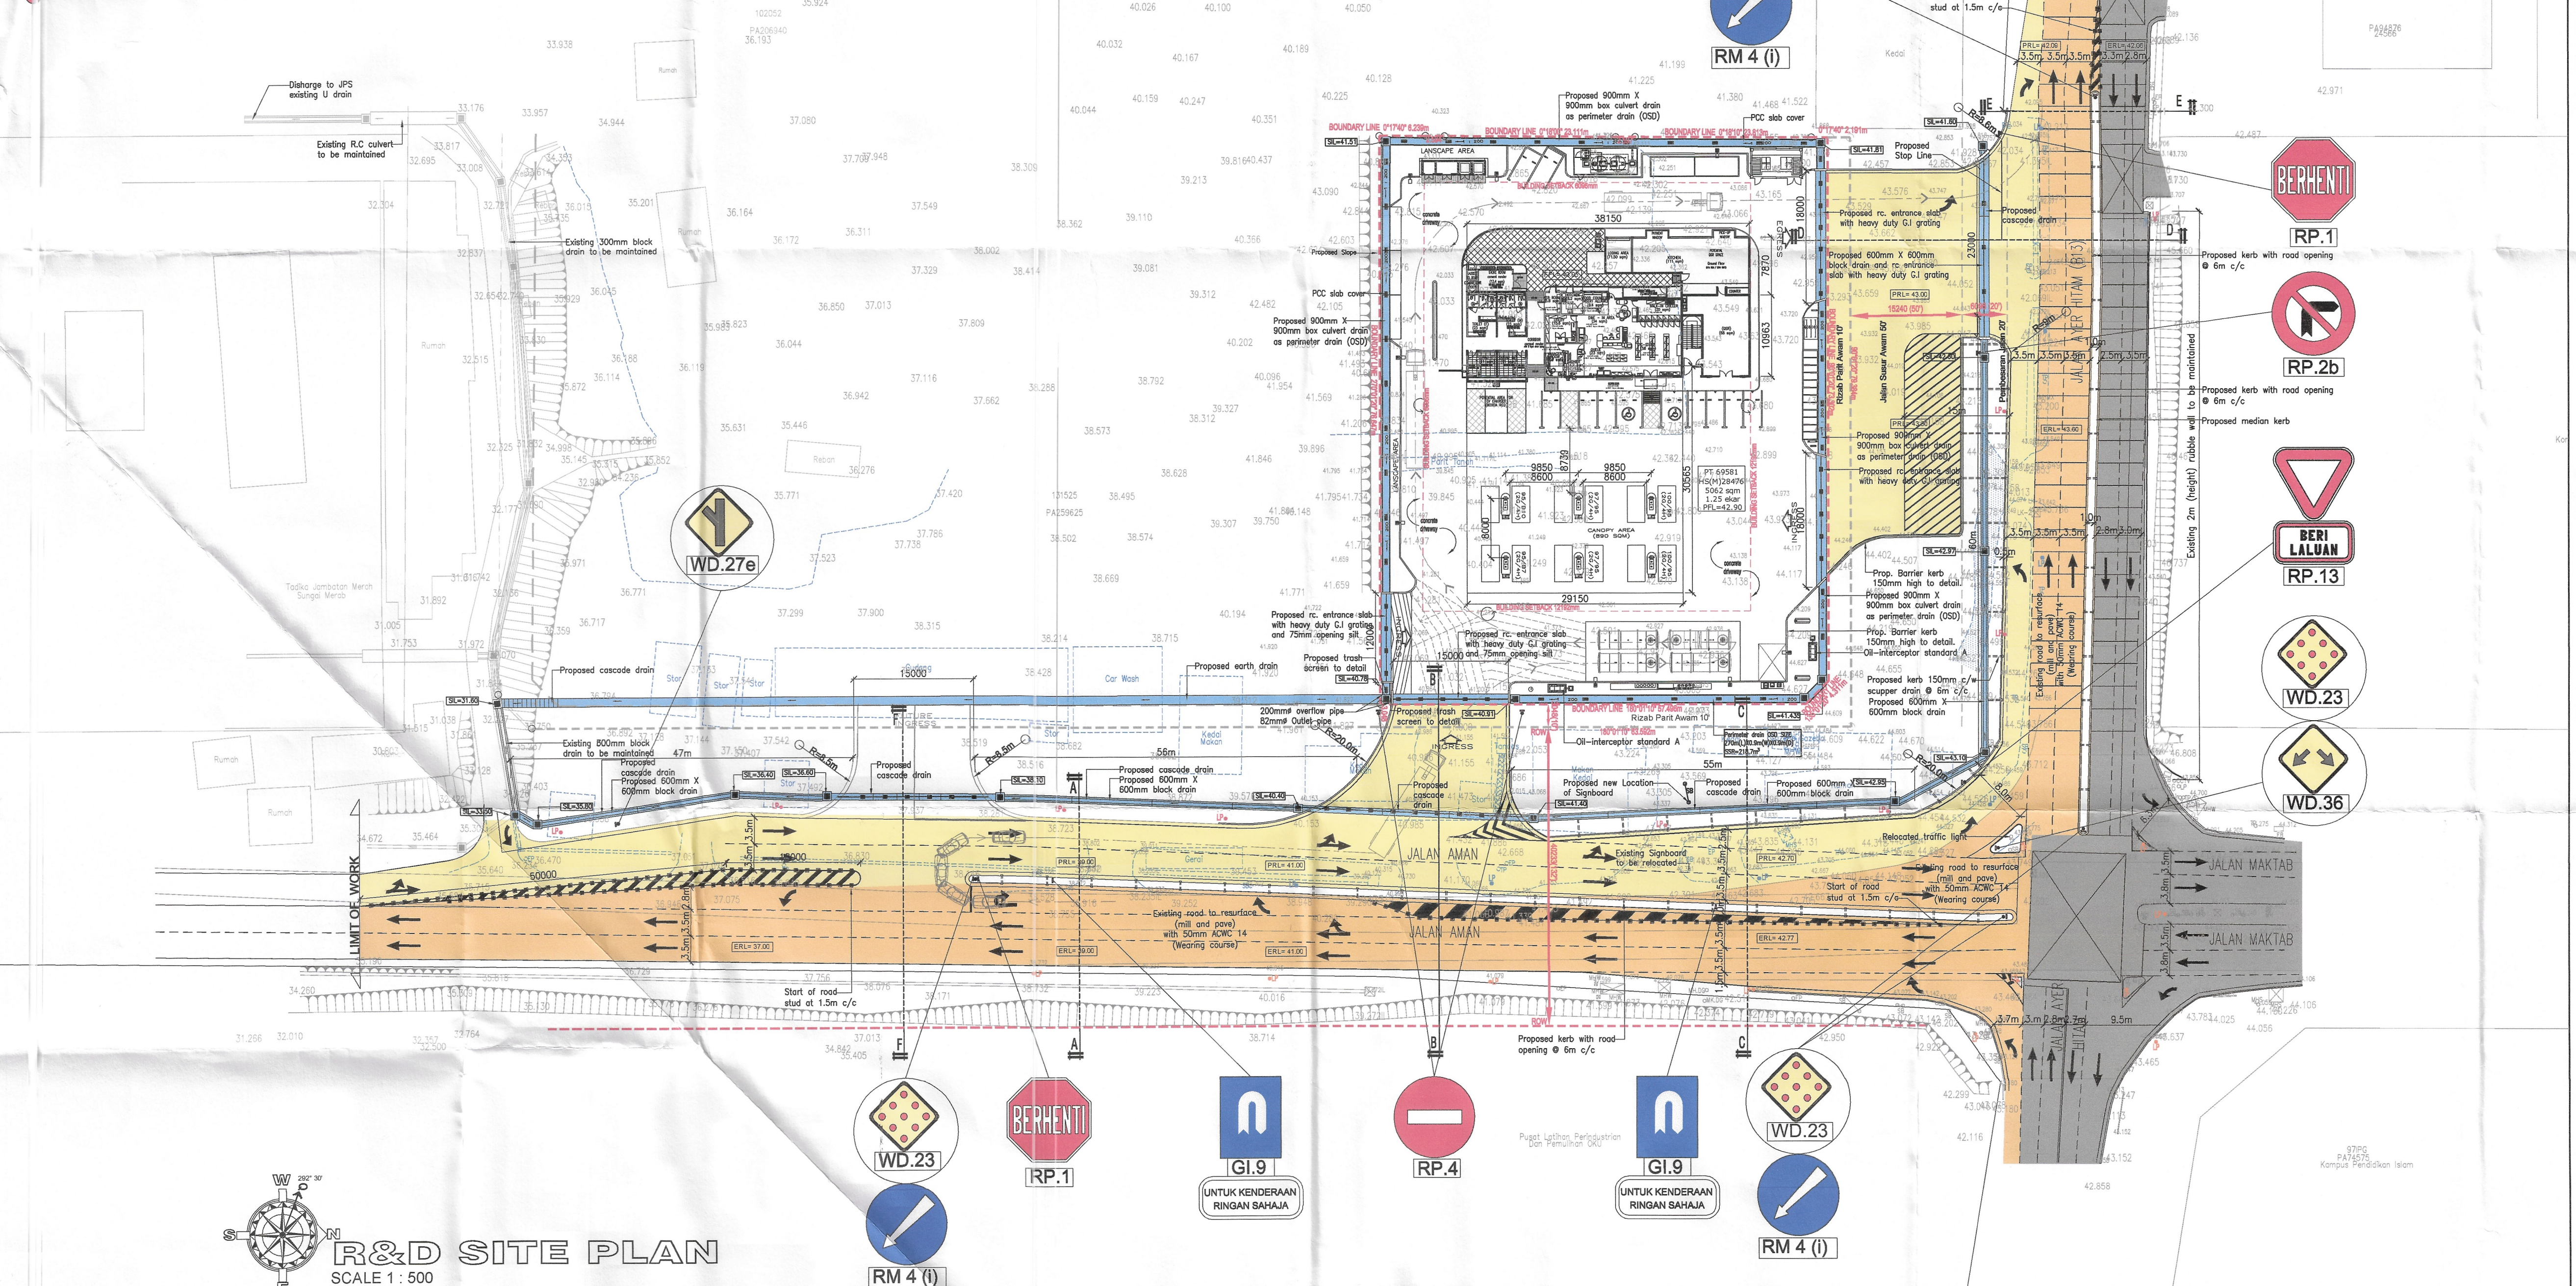

R&D SITE PLAN
SCALE 1 : 500