



ALTERNATIVE WATER SUPPLY SYSTEM FOR MALAYSIA AIRPORT (MA) SEPANG THE PROVISION OF ENGINEERING SURVEY, UTILITY DETECTION MAPPING (UDM) AND ASSOCIATED SERVICE TOPOGRAPHICAL SURVEY FOR WTP

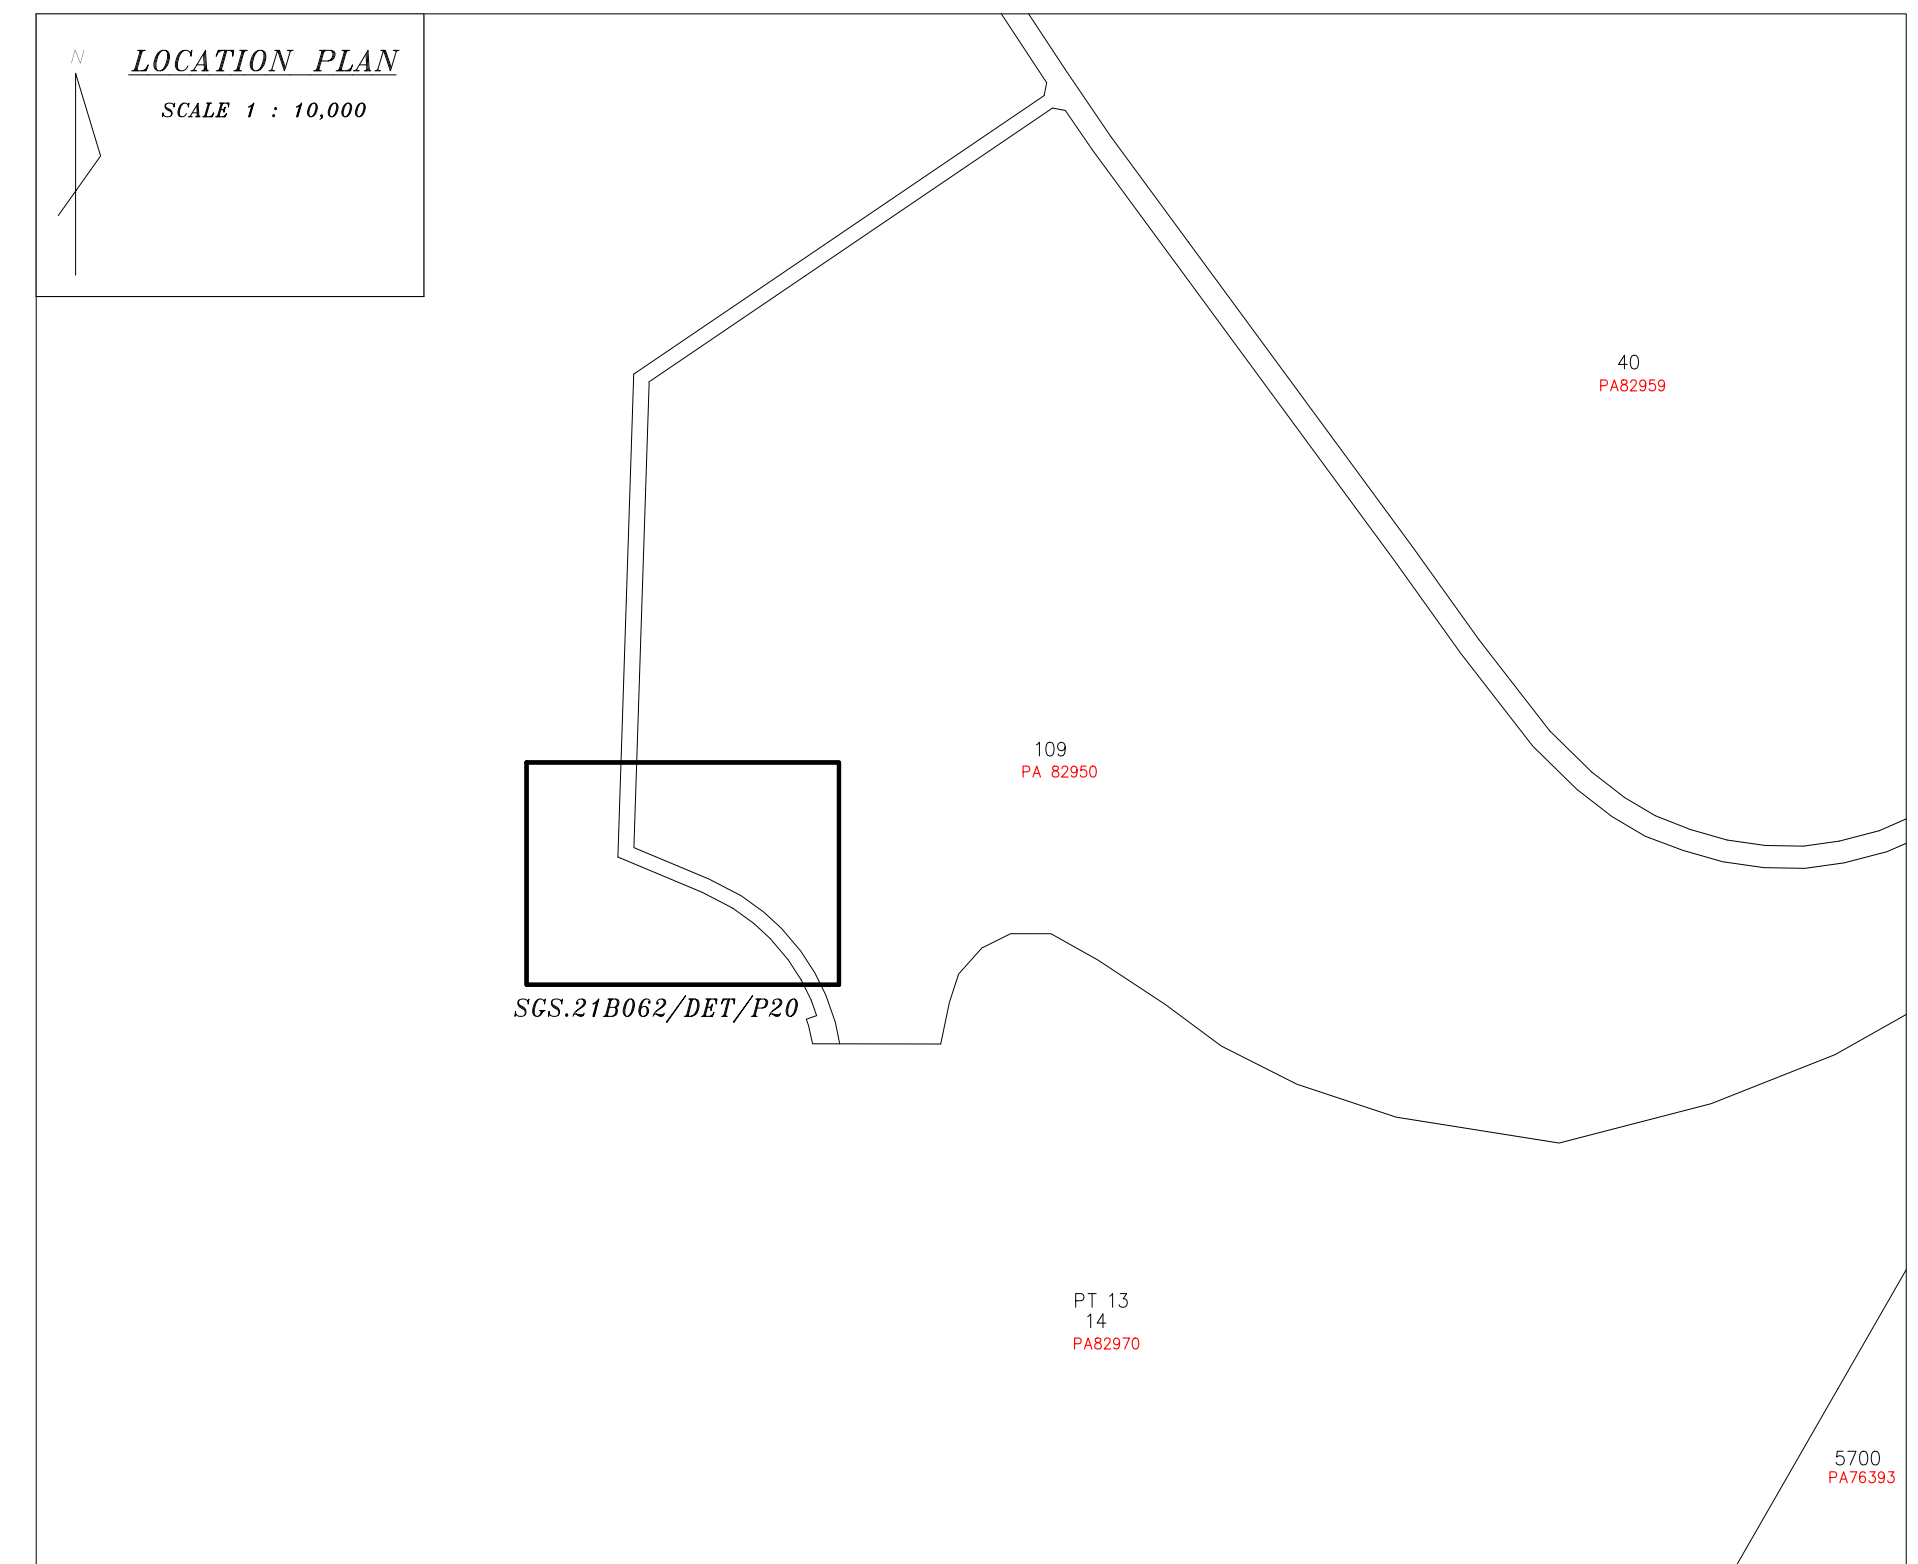

LICENSED SURVEYOR'S STAMP & SIGNATURE :

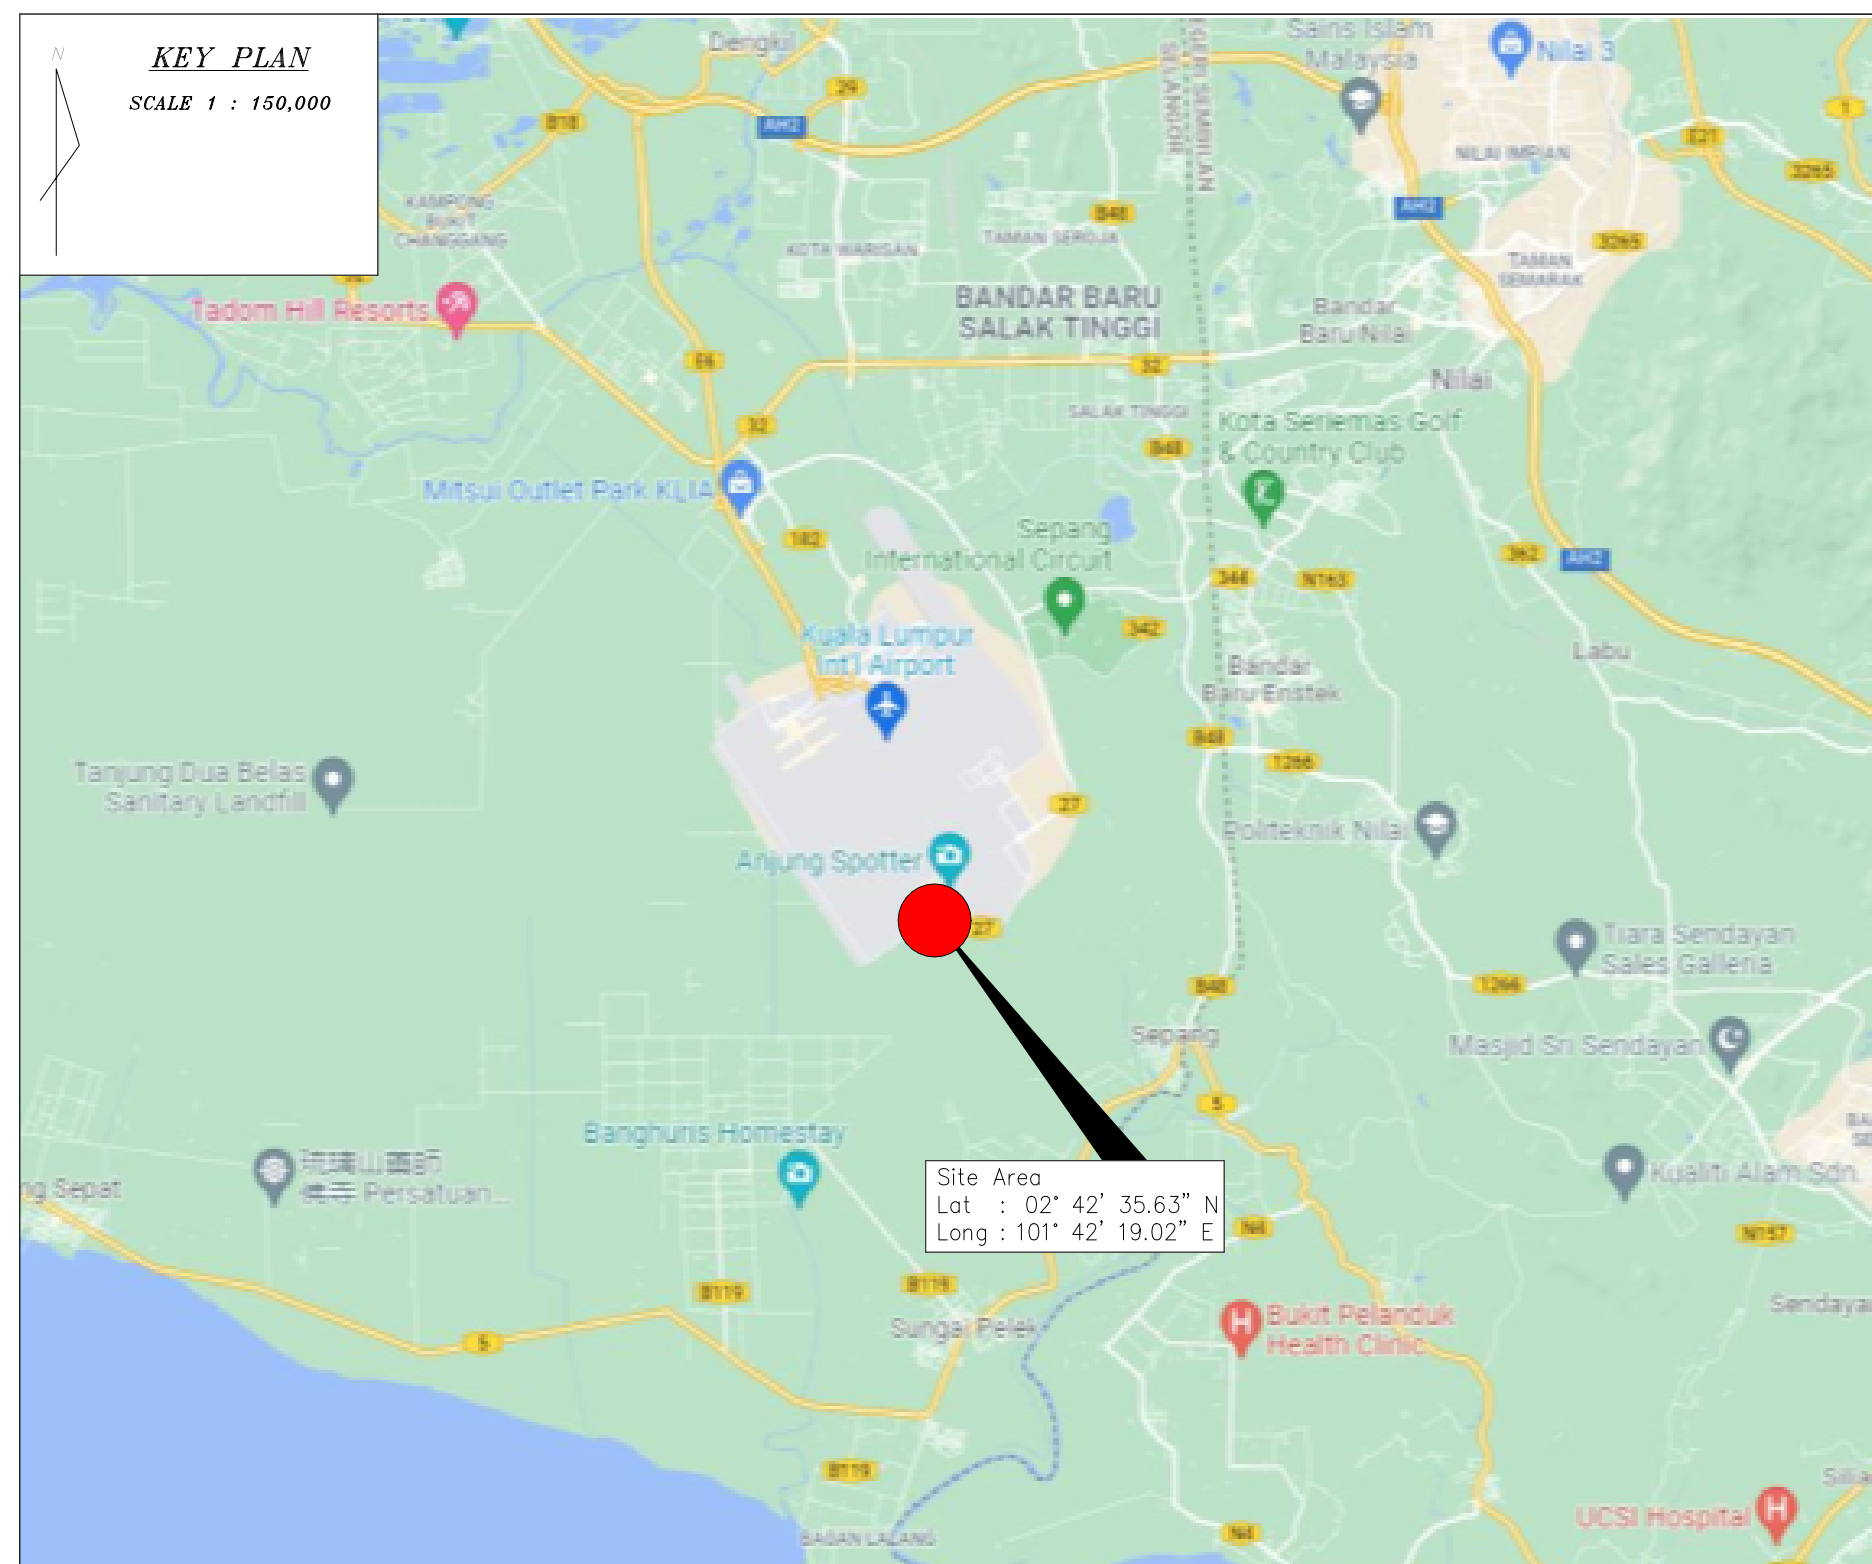

EMPLOYER :



ENGINEER'S CONSULTANT:



SENIE ASSOCIATES SDN. BHD.
No. 9142, Jalan Bandar 4,
Taman Melawati,
53100 Selangor Darul Ehsan
Tel.: 03-41080212, Fax : 03-41080216
E-mail : senie_kl@yahoo.com