




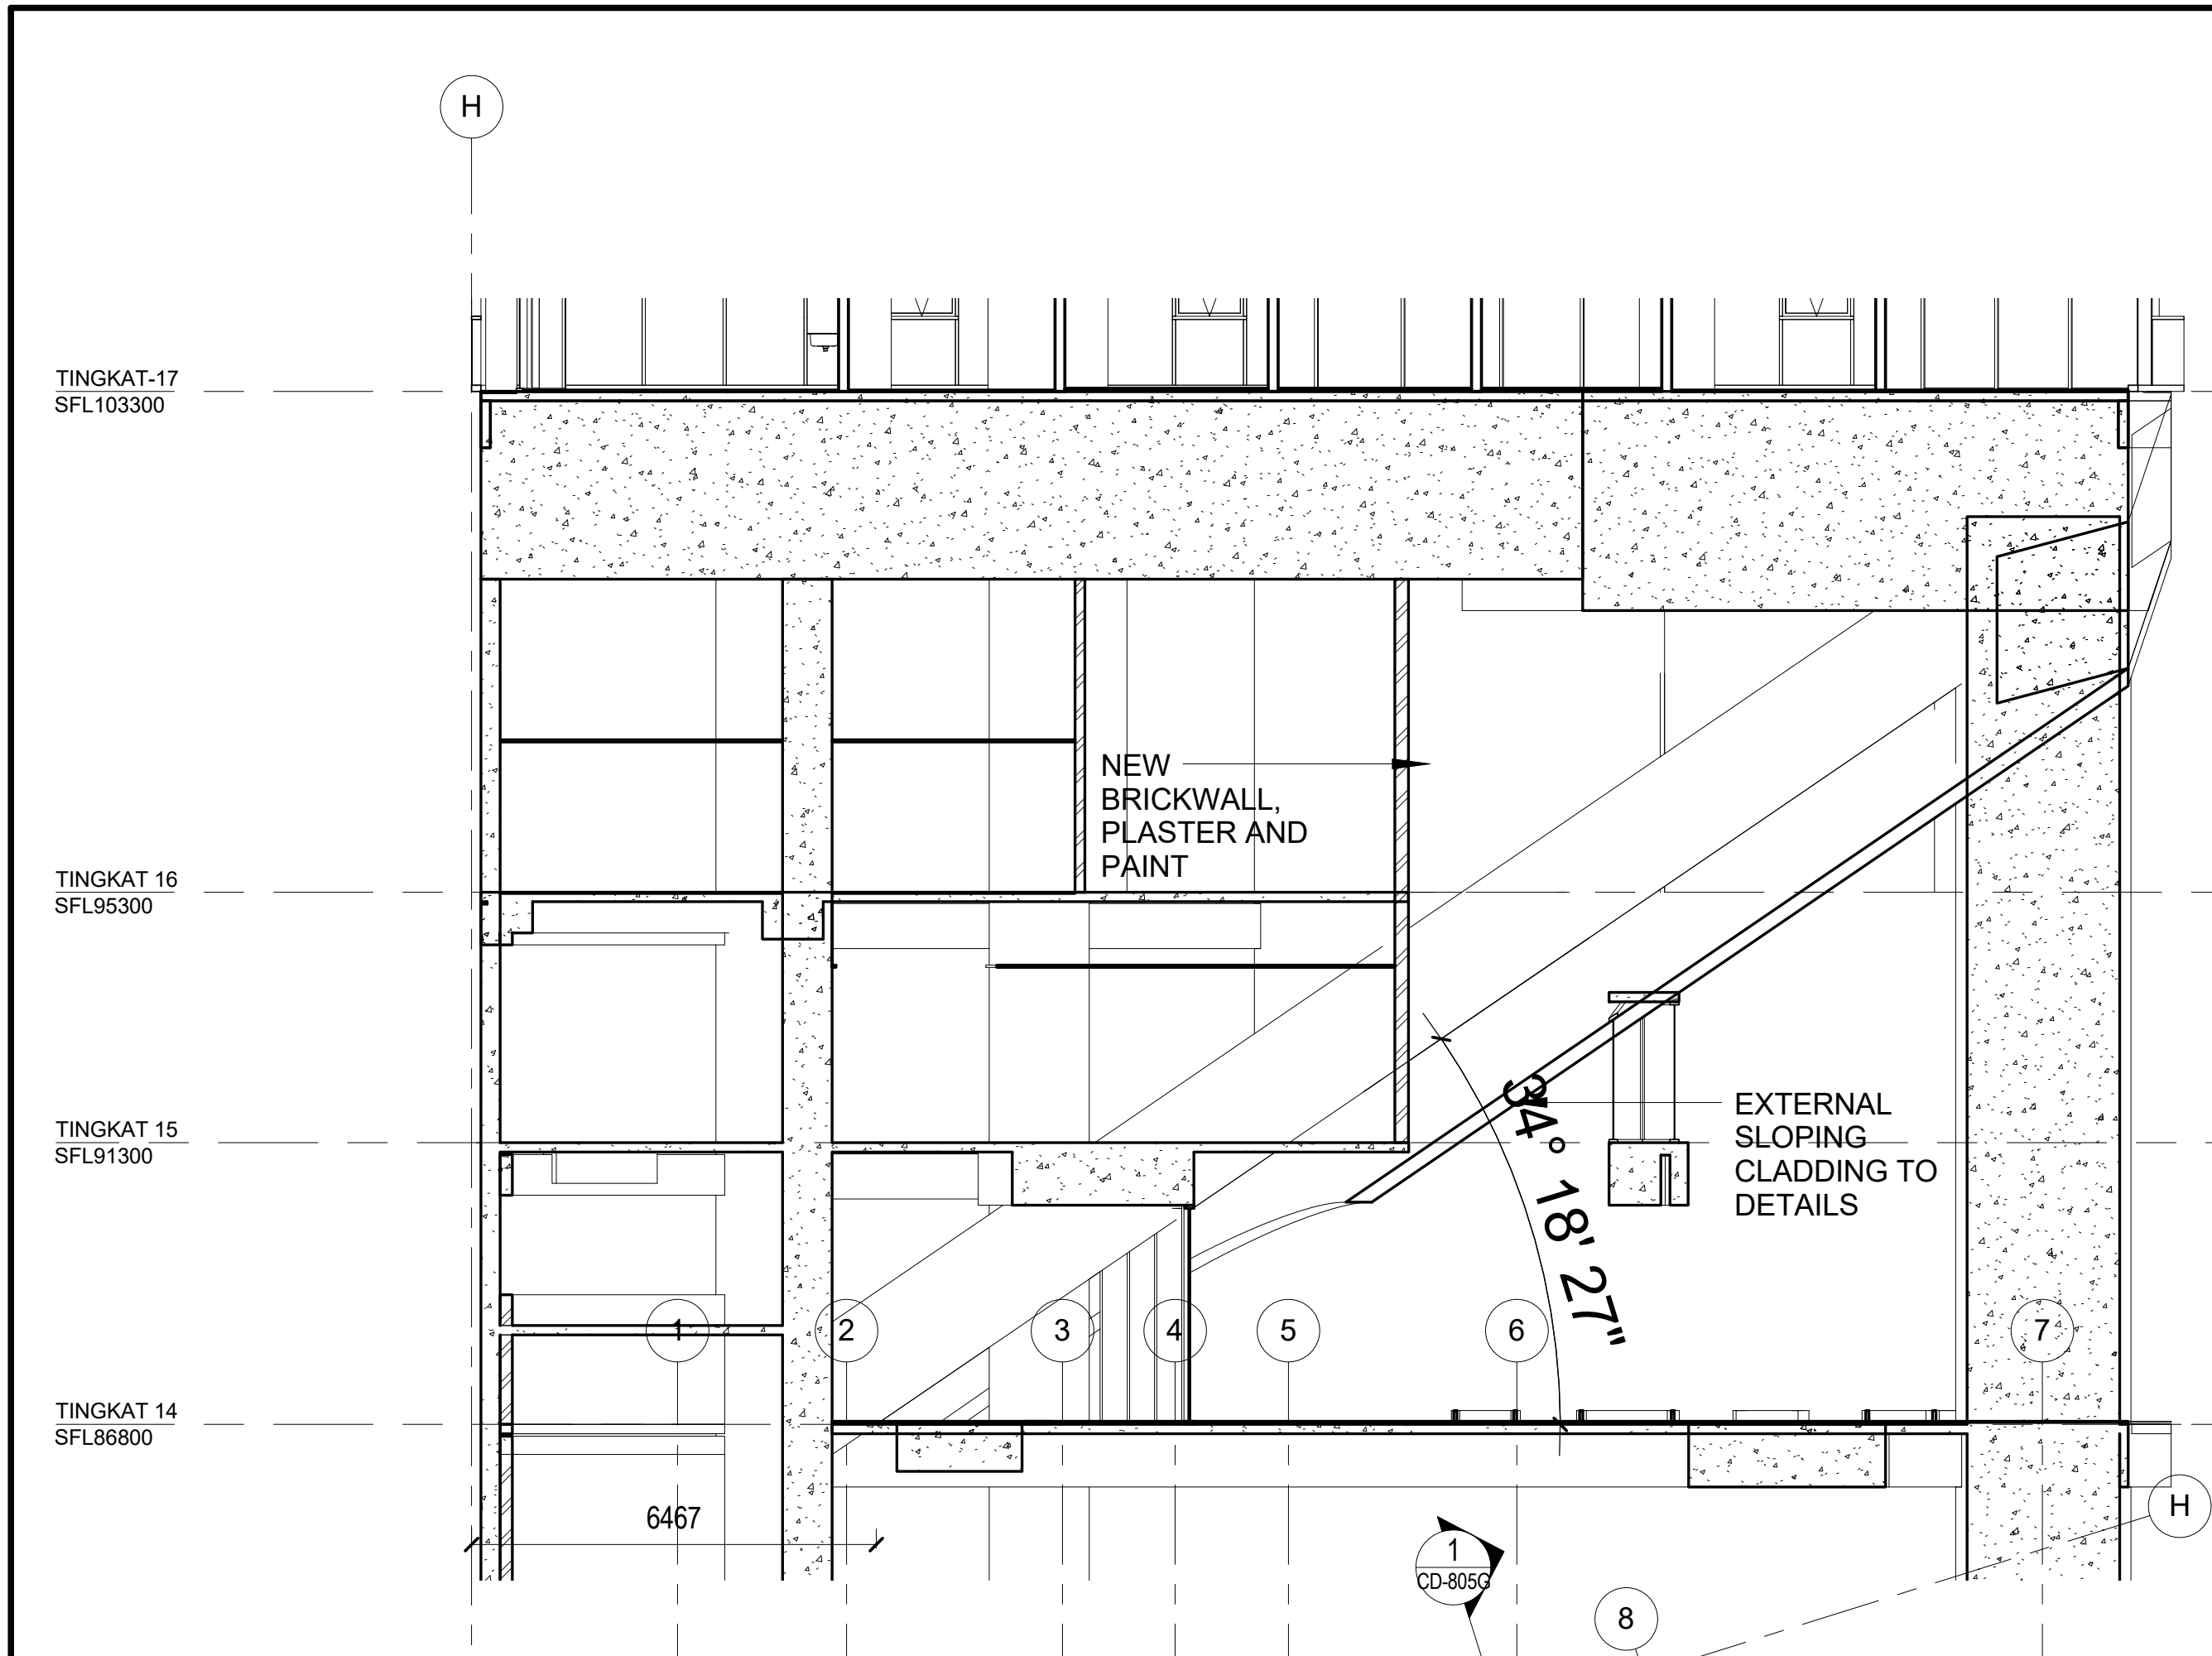


1 INTERIOR SECTIONAL ELEVATION TOWARDS INAI
Scale: 1 : 100

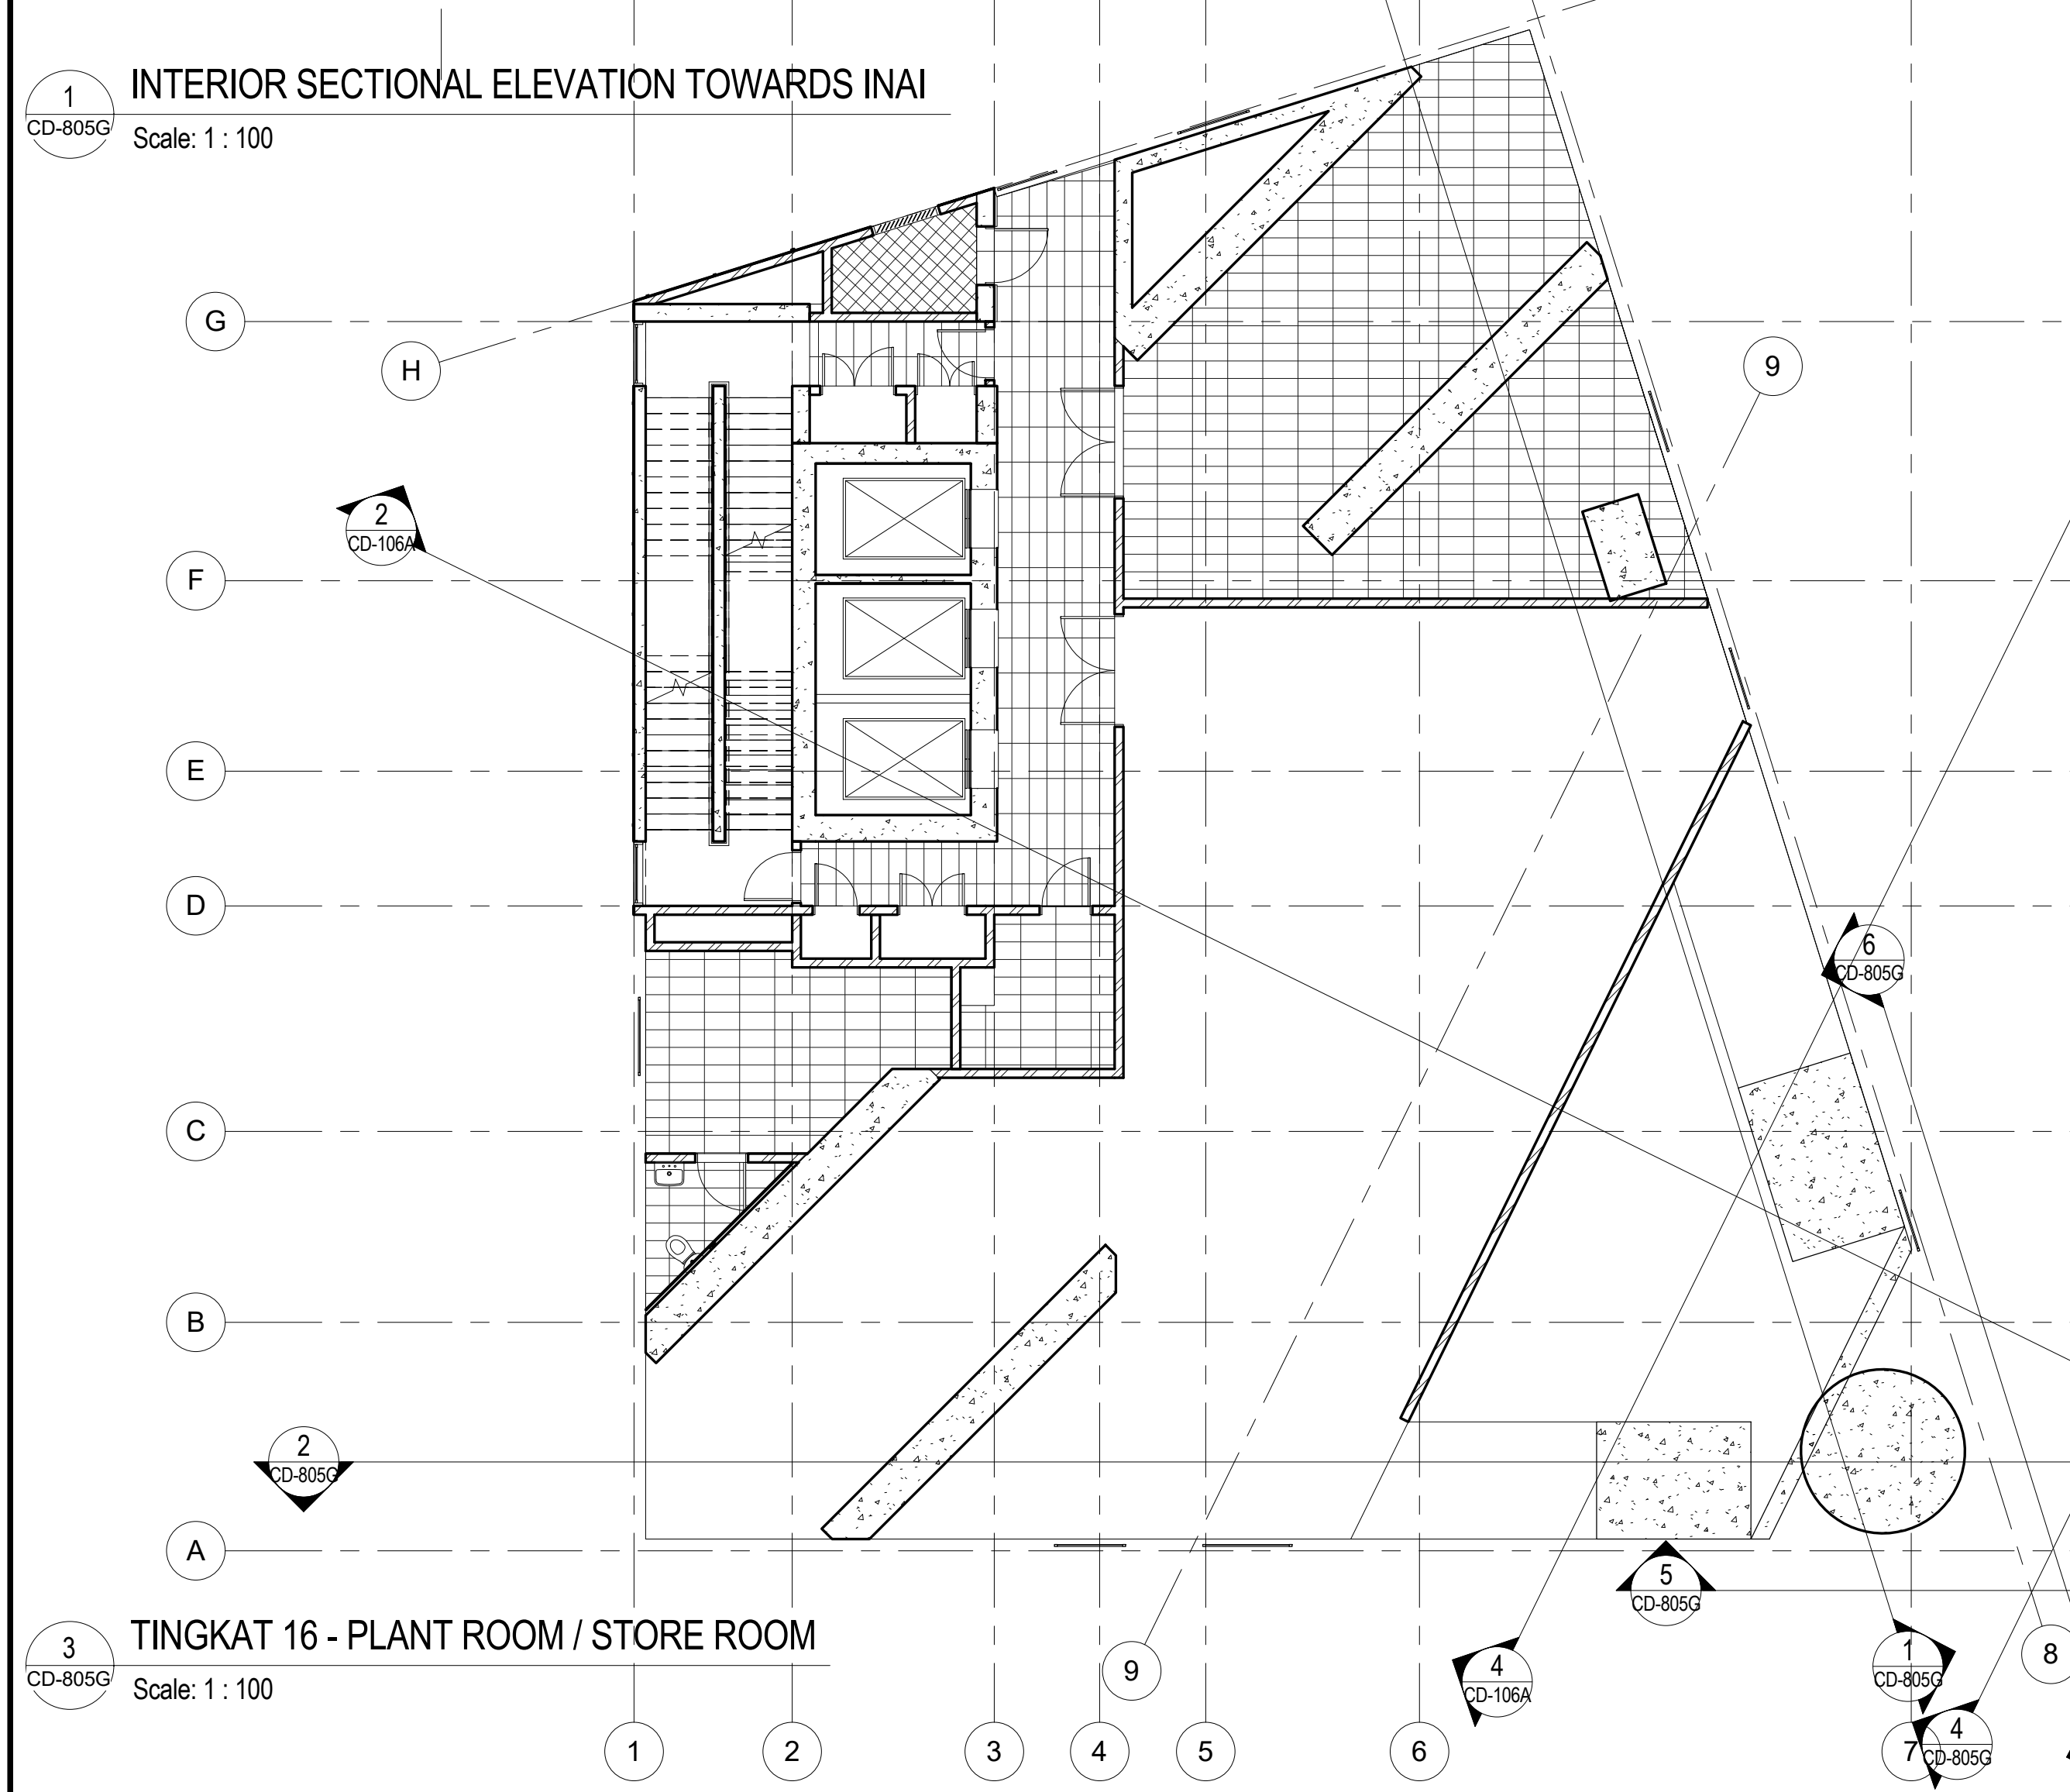


3 TINGKAT 16 - PLANT ROOM / STORE ROOM
Scale: 1 : 100

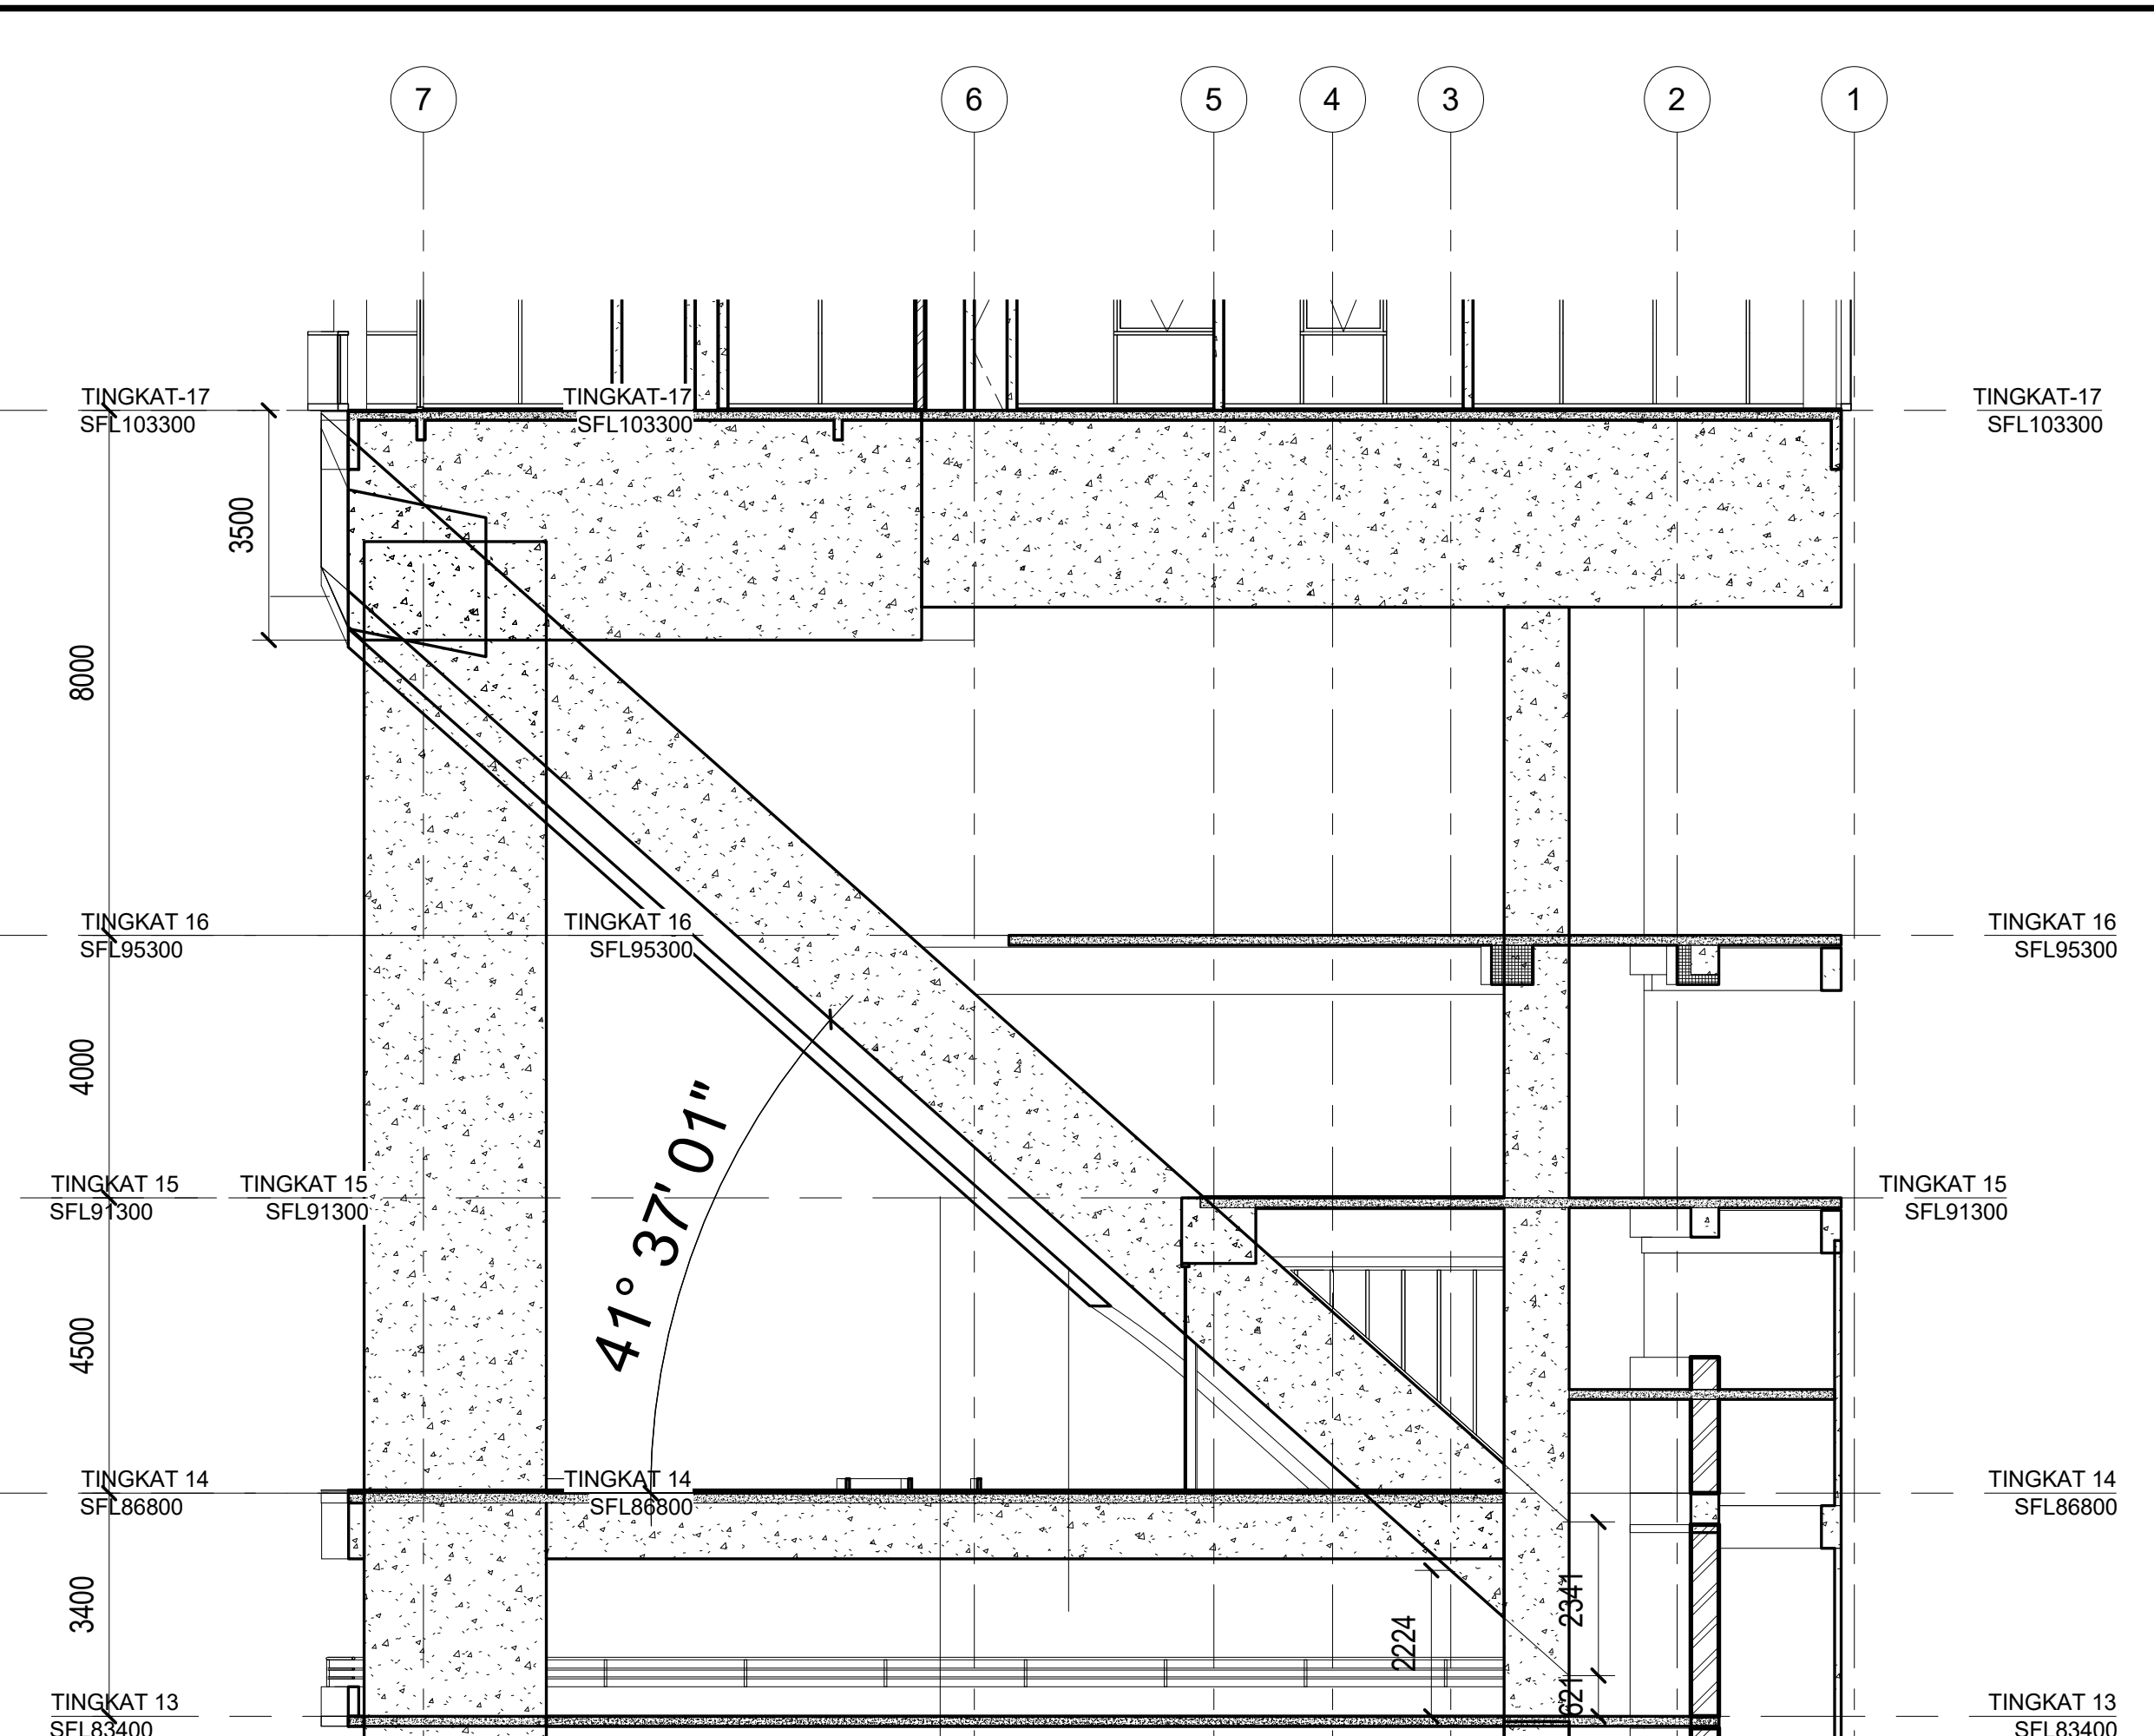

2 INTERIOR SECTIONAL ELEVATION VIEW TOWARDS JATI
Scale: 1 : 100

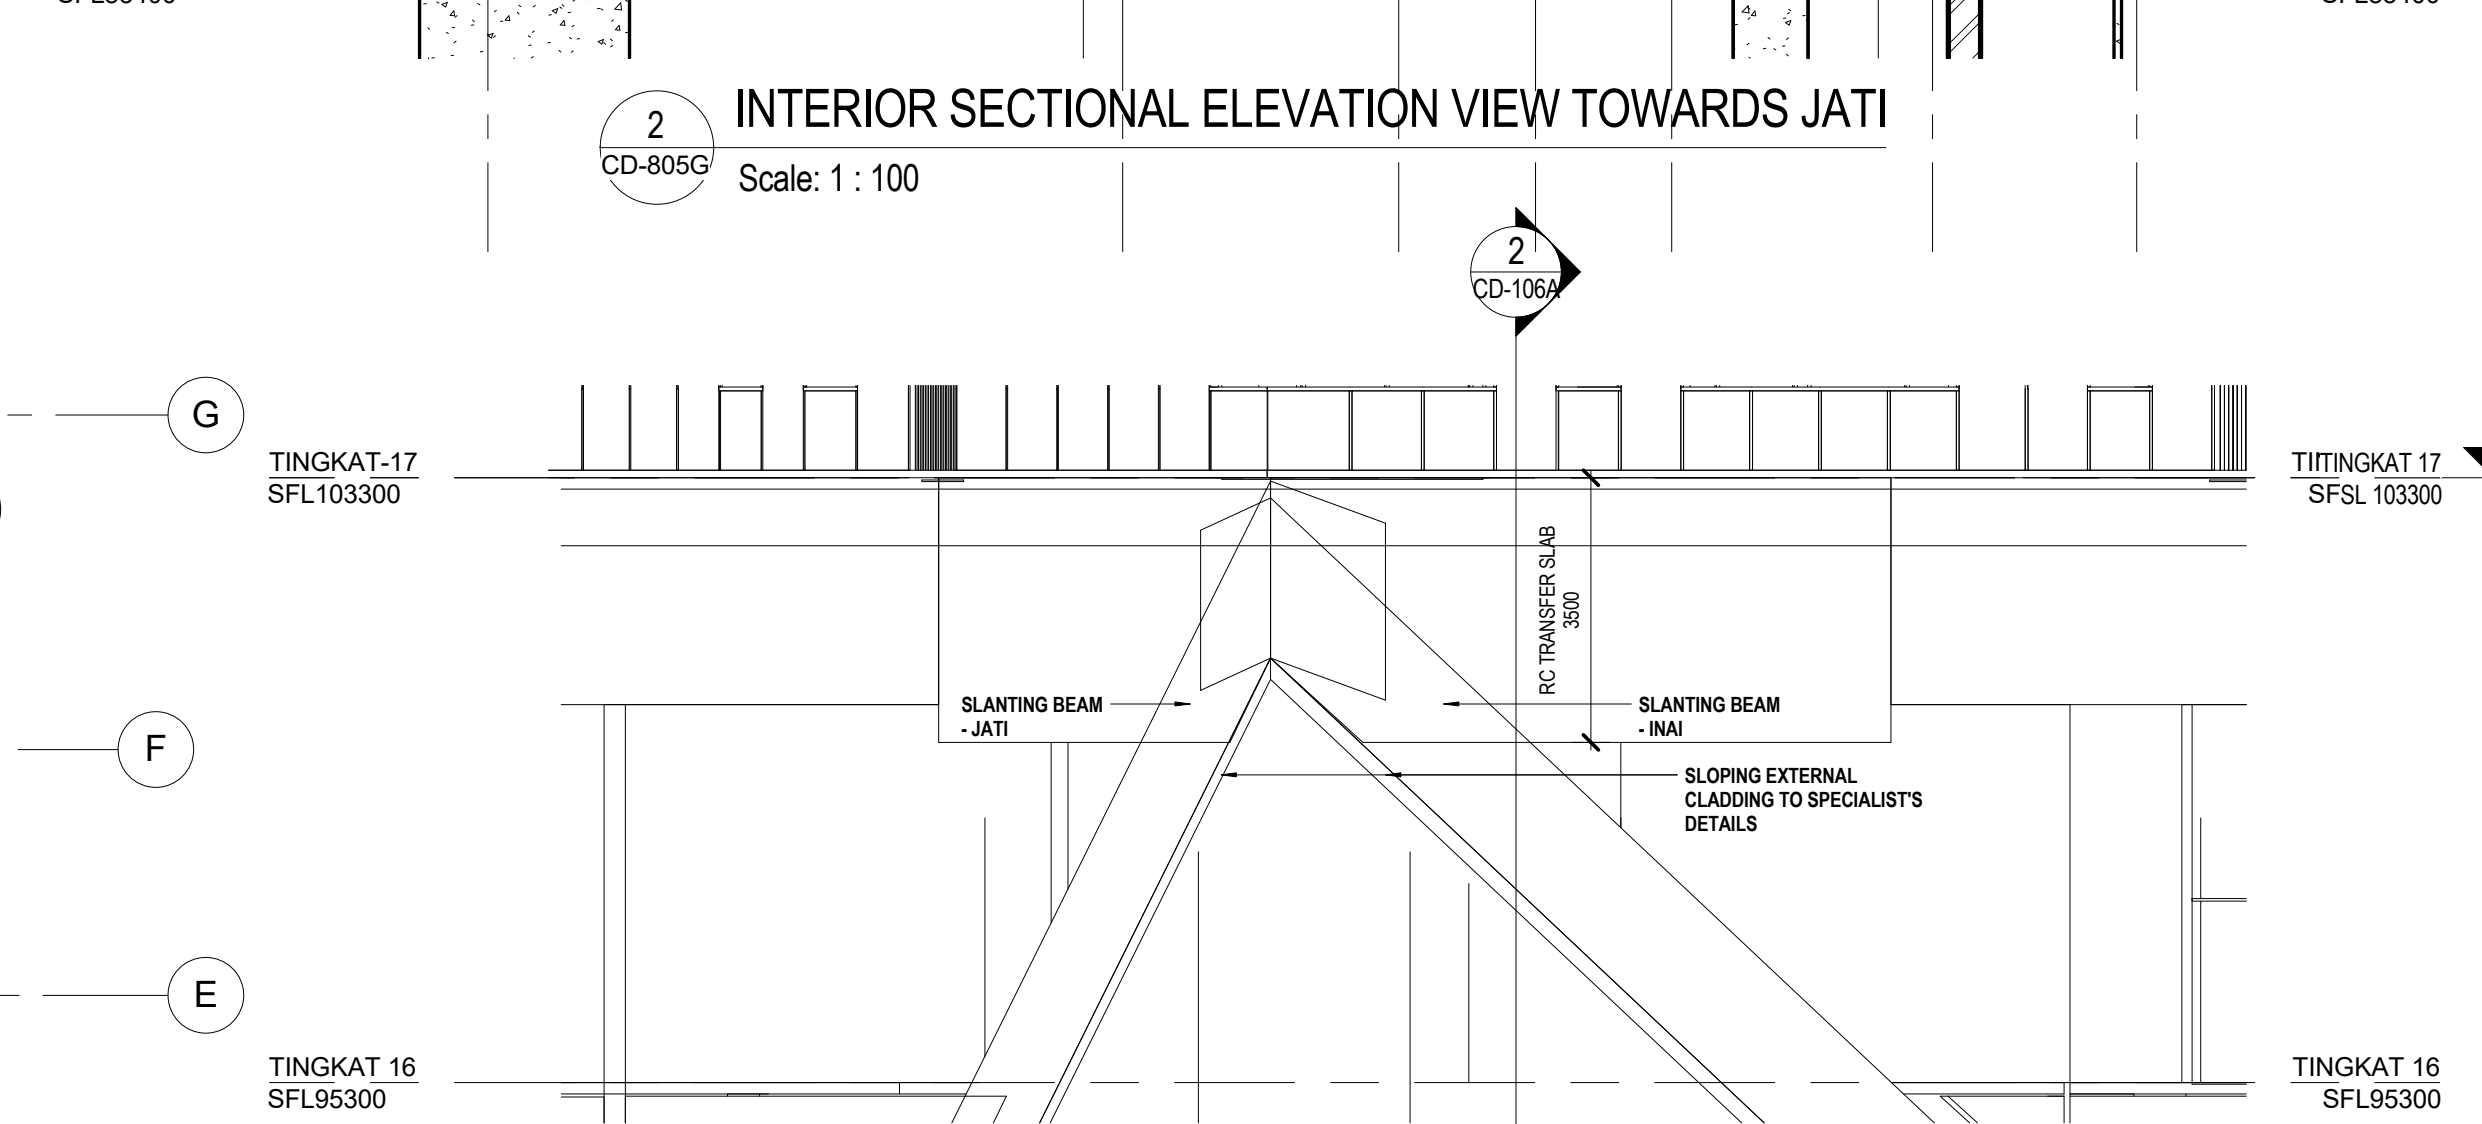

4 SECTION CC - SLANT BEAM AND TRANSFER SLAB INTERSECTION
Scale: 1 : 100

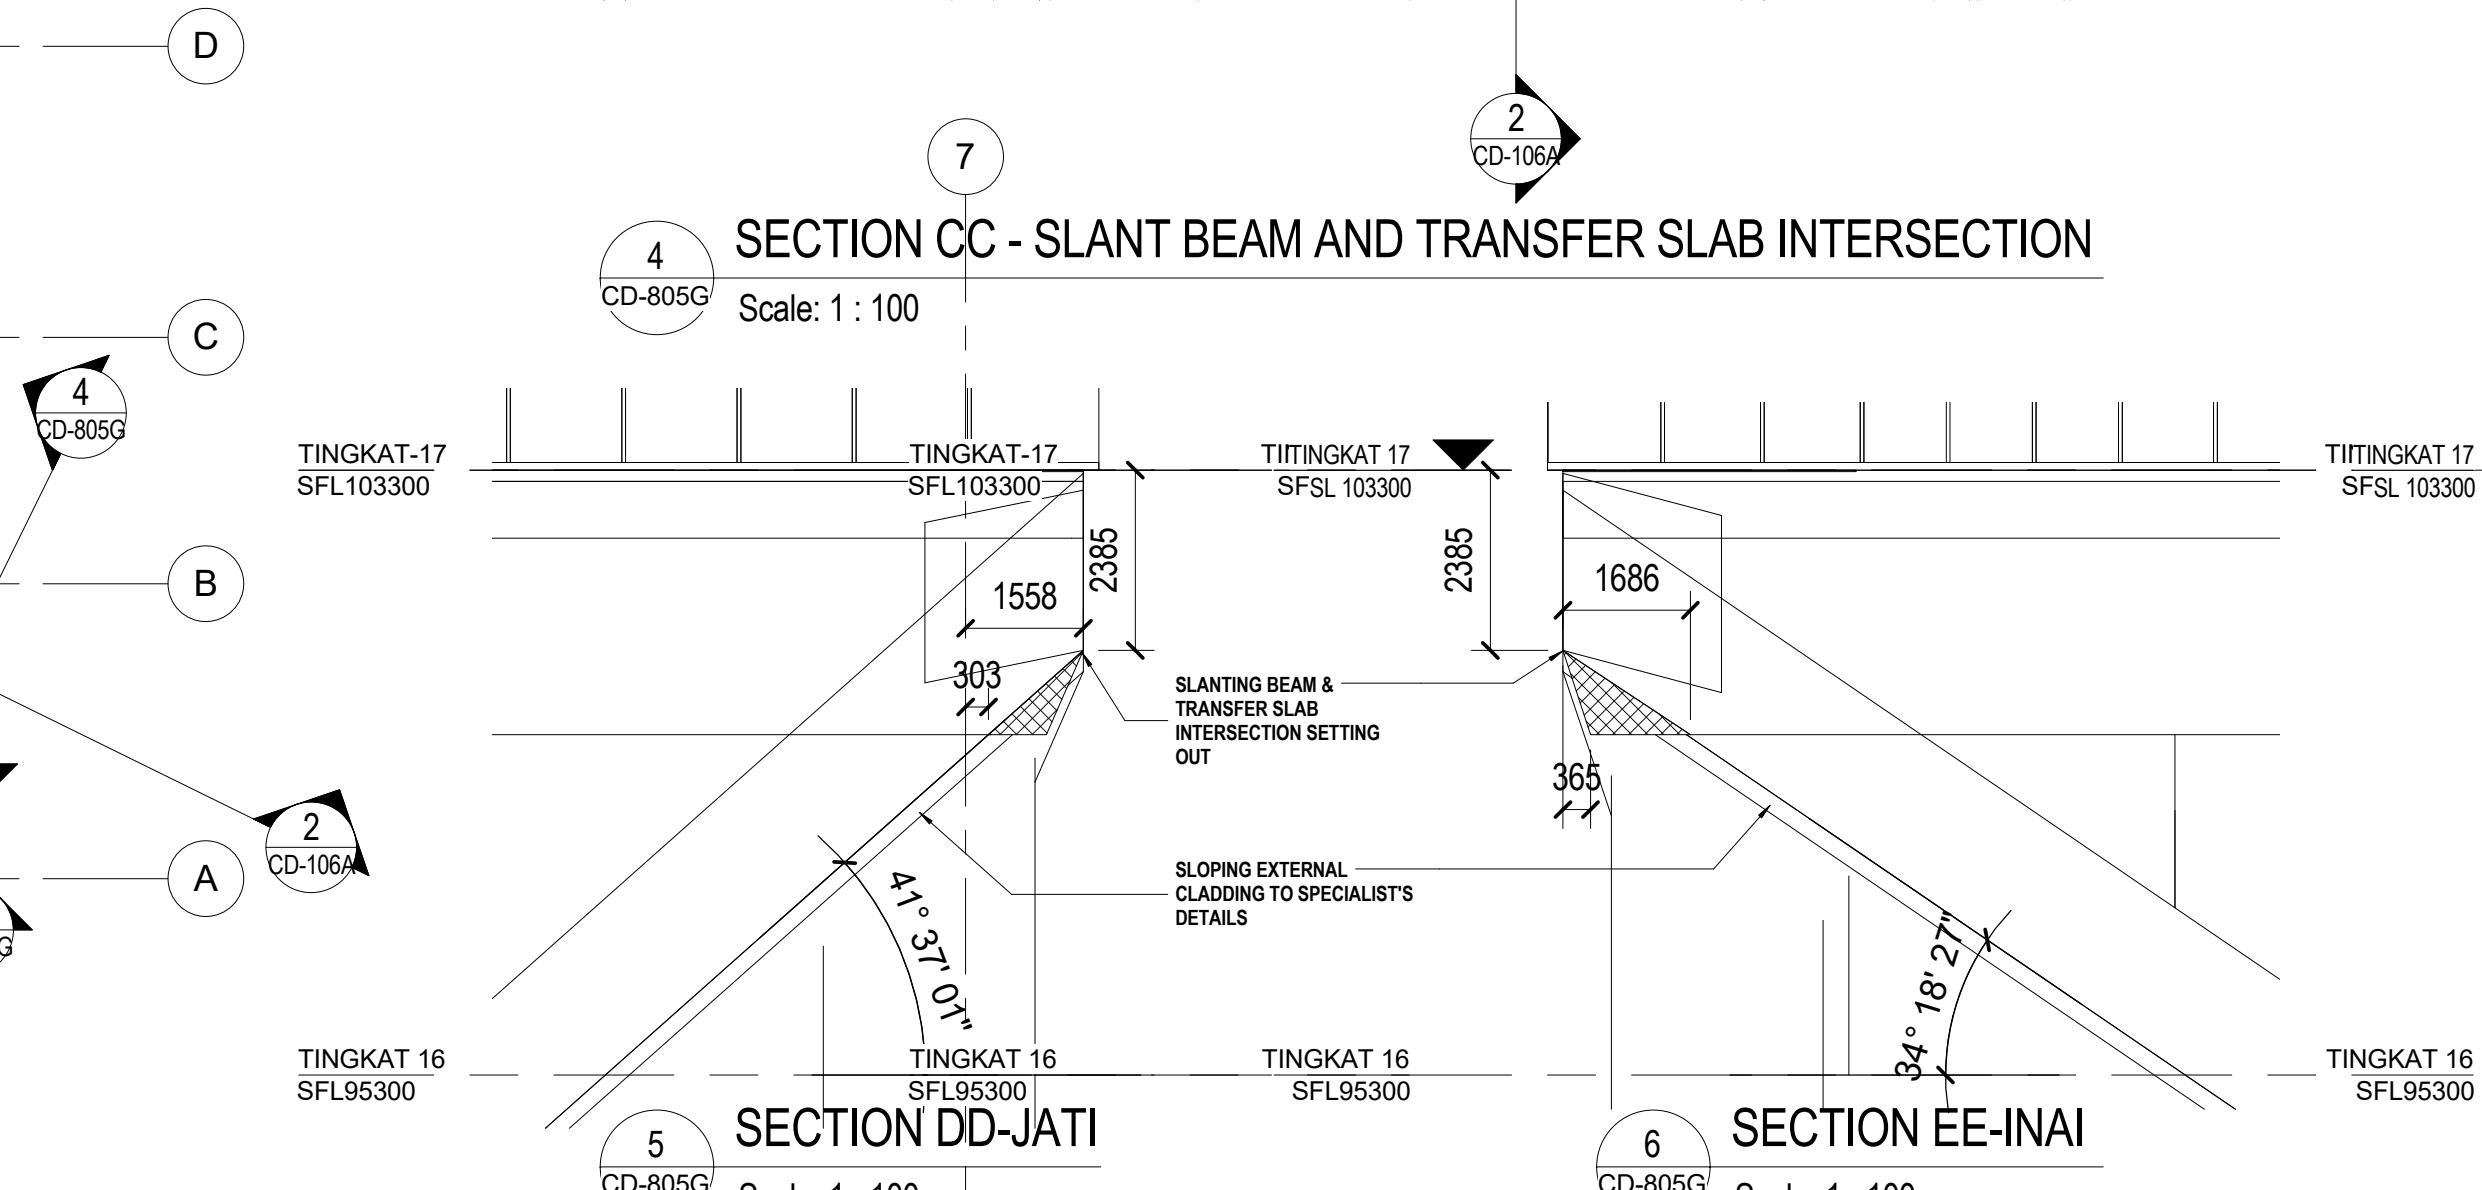

5 SECTION DD-JATI
Scale: 1 : 100

6 SECTION EE-INAI
Scale: 1 : 100

NOTES:-
THESE DRAWINGS ARE TO BE READ IN CONJUNCTION WITH THE GENERAL SCHEDULE OF FINISHES & SPECIFICATIONS AS CONTAINED IN THE CONTRACT DOCUMENTS:-
DO NOT SCALE DRAWINGS AND SETTING OUT OF CONSTRUCTION WORKS MUST BE BASED ON HARDCOPY AND NOT BASED ON DIGITAL DRAWINGS SUCH AS AUTOCAD. REPORT ANY DRAWING DISCREPANCIES CONTAINED HEREIN INCLUSIVE OF ALL INTER-RELATED CONSULTANTS' DRAWINGS TO ARCHITECT FOR FINAL CONFIRMATION.
REFER M&E ENGINEER'S DRAWINGS FOR ALL OPENING SIZES AND SETTING OUT DETAILS.
REFER TO INTERIOR DESIGNER DRAWINGS FOR ALL INTERIOR FINISHES AND SPECIFICATIONS, FITTING AND FIXTURES AND ALL SETTING OUT DETAILS

Rev.	Description	Date
001	Issued for construction	MAY 2019
002	SLANTING BEAM SETTING OUT DETAILS	6.11/2020

CONSTRUCTION DRAWING

PROJECT TITLE
CADANGAN PEMBANGUNAN 1 BLOK PANGSAPURI SERVIS 40 TINGKAT (90 UNIT) YANG MENGANDUNGI:-
I. 1 TINGKAT BASMEN
II. 2 TINGKAT RUANG KOMERSIAL
III. 12 TINGKAT PODIUM TEMPAT LETAK KERETA SERTA LIF KERETA
IV. 2 TINGKAT KEMUDAHAN KELAB SERTA MID-LEVEL TERRACE
V. 23 TINGKAT PANGSAPURI SERVIS
VI. 1 TINGKAT KEMUDAHAN SERTA SKY GARDEN
DI ATAS LOT 621 (PT 203), SEKSYEN 67, BANDAR KUALA LUMPUR, WILAYAH PERSEKUTUAN UNTUK TETUAN FOREBASE PROPERTY S/B

PEMILIK:
FOREBASE PROPERTY SDN BHD
A-38-3A, S.O.H.O @ KLCC
Jalan Perak,
Kuala Lumpur 50450
Malaysia
Tel:03- 21812595

ASSOCIATE:
PARTICULAR PTE LTD
Suite 912
365 Little Collins Street
3000 Melbourne
T: +61 3 9942 3082

ARKITEK:
ARKITEK SM TEO
22-3-2, JALAN 2/101C
CHERAS BUSINESS CENTRE
BATU 5, JALAN CHERAS
CHERAS 56100
KUALA LUMPUR

DRAWING TITLE
SLANTING BEALM SETTING OUT DETAILS

DRAWING NO.	DATE:	ISSUE
CD-805G	OCT 2020	002
	SCALE:	
	1 : 100 @A1	

FILE: D:\1 CURRENT\LOT 620 & 621\1-SUPERSTRUCTURE-HBDJ\1-SUPERSTRUCTURE CONSTRUCTION DWG\01-REVIT CONSTRUCTION DWG-2 NOV 2020\190517-HEMMON CONSTRUCTION.M