


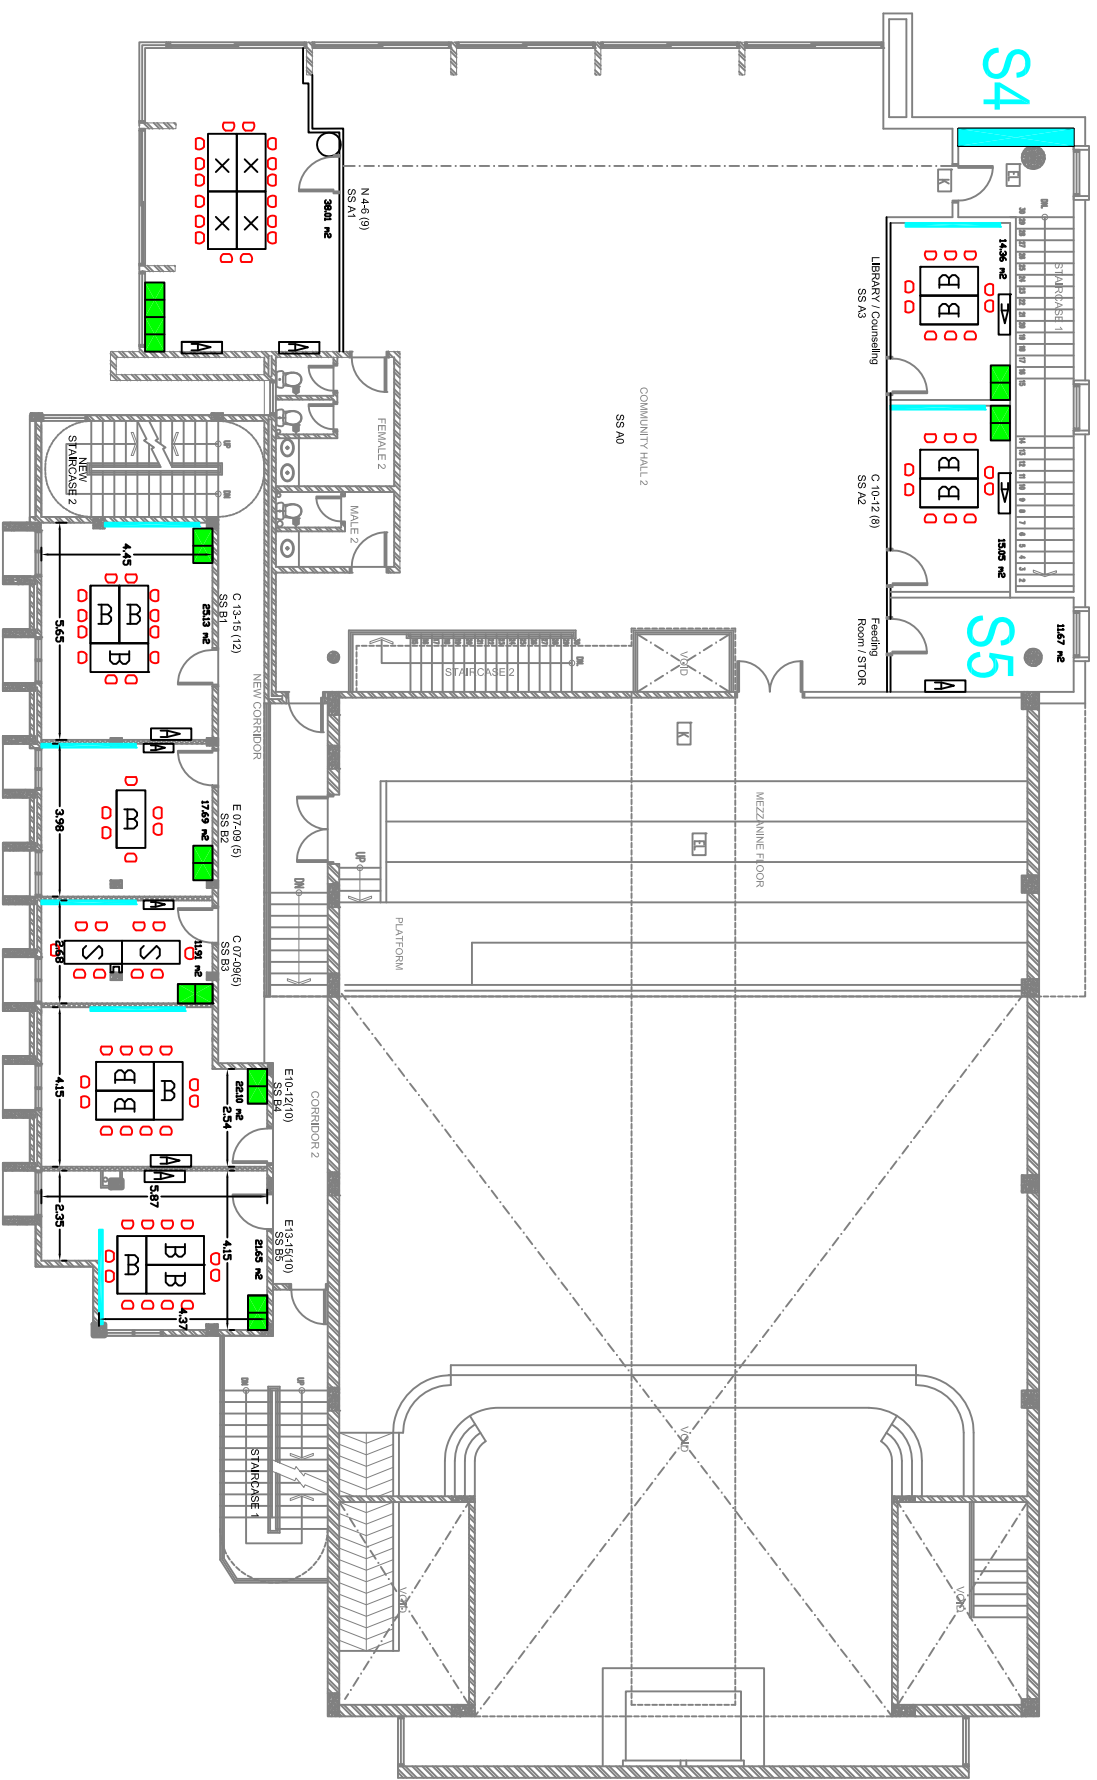

FIRST FLOOR PLAN

- TABLE B = 1.5m x 0.75m
- TABLE S = 1.5m x 0.60m
- WB = 2460m (l)
- Cabinet 0.5m x 0.9m
- 3V PVC Plastic Chair
- Air-Cond

Diagrame 2- Proposed usage of class room & stor for SUNDAY SCHOOL