



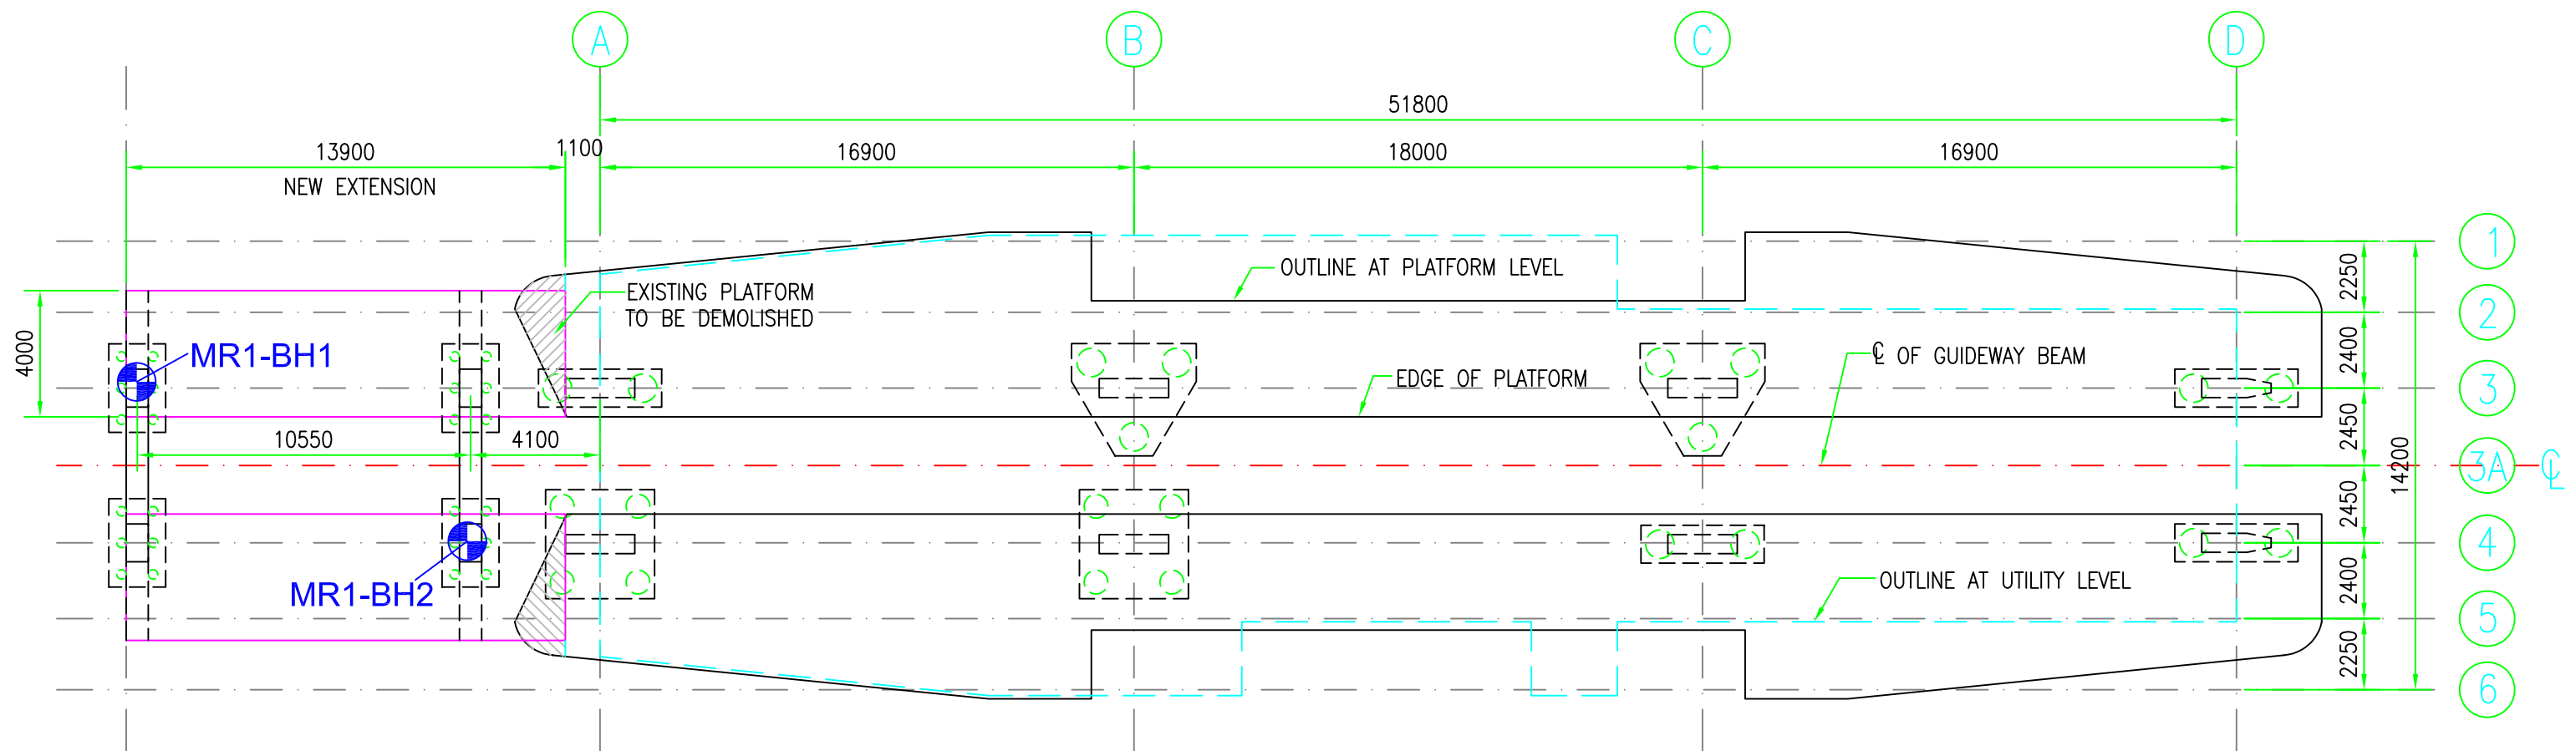


LAYOUT OF STATION KL SENTRAL

LEGEND :-

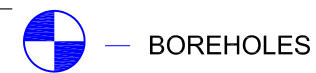


NOTES ON SOIL INVESTIGATION :-

- THE BOREHOLES TERMINATION CRITERIA SHALL BE AS FOLLOWS:
 - 8 TIMES CONSECUTIVE SPT 'N' VALUE GREATER THAN 50 BLOWS / 300mm (or)
 - 6m CORING INTO ROCK.
 - WHICHEVER IS ACHIEVED FIRST.
- THE ABOVE IS A GUIDELINE. HOWEVER THE ENGINEER MUST BE REPORTED PRIOR TO TERMINATION OF BOREHOLES.
- STANDARD PENETRATION TEST (SPT) SHALL BE CARRIED OUT WITHIN BOREHOLES AT EVERY 1.5m INTERVALS. DISTURBED SAMPLES COLLECTED FROM SPT SPLIT SPOON SAMPLER SHALL BE KEPT IN AIR TIGHT CONTAINERS FOR VISUAL EXAMINATION AND LABORTORY TEST.
- ROCK CORE SAMPLE SHALL BE STORED FOR VISUAL EXAMINATION AND STRENGTH TESTING.
- EACH BOREHOLE SHALL BE GROUTED UPON COMPLETION OF THE BOREHOLE INVESTIGATION AND THE SURFACE MADE GOOD AS IT WAS IN THE ORIGINAL CONDITION.
- BOREHOLES LOCATION SHOWN IN LAYOUT PLAN ARE INDICATIVE ONLY. FINAL LOCATION SHALL BE ESTABLISHED BASED ON PIER COORDINATES AND SITE CONDITION.

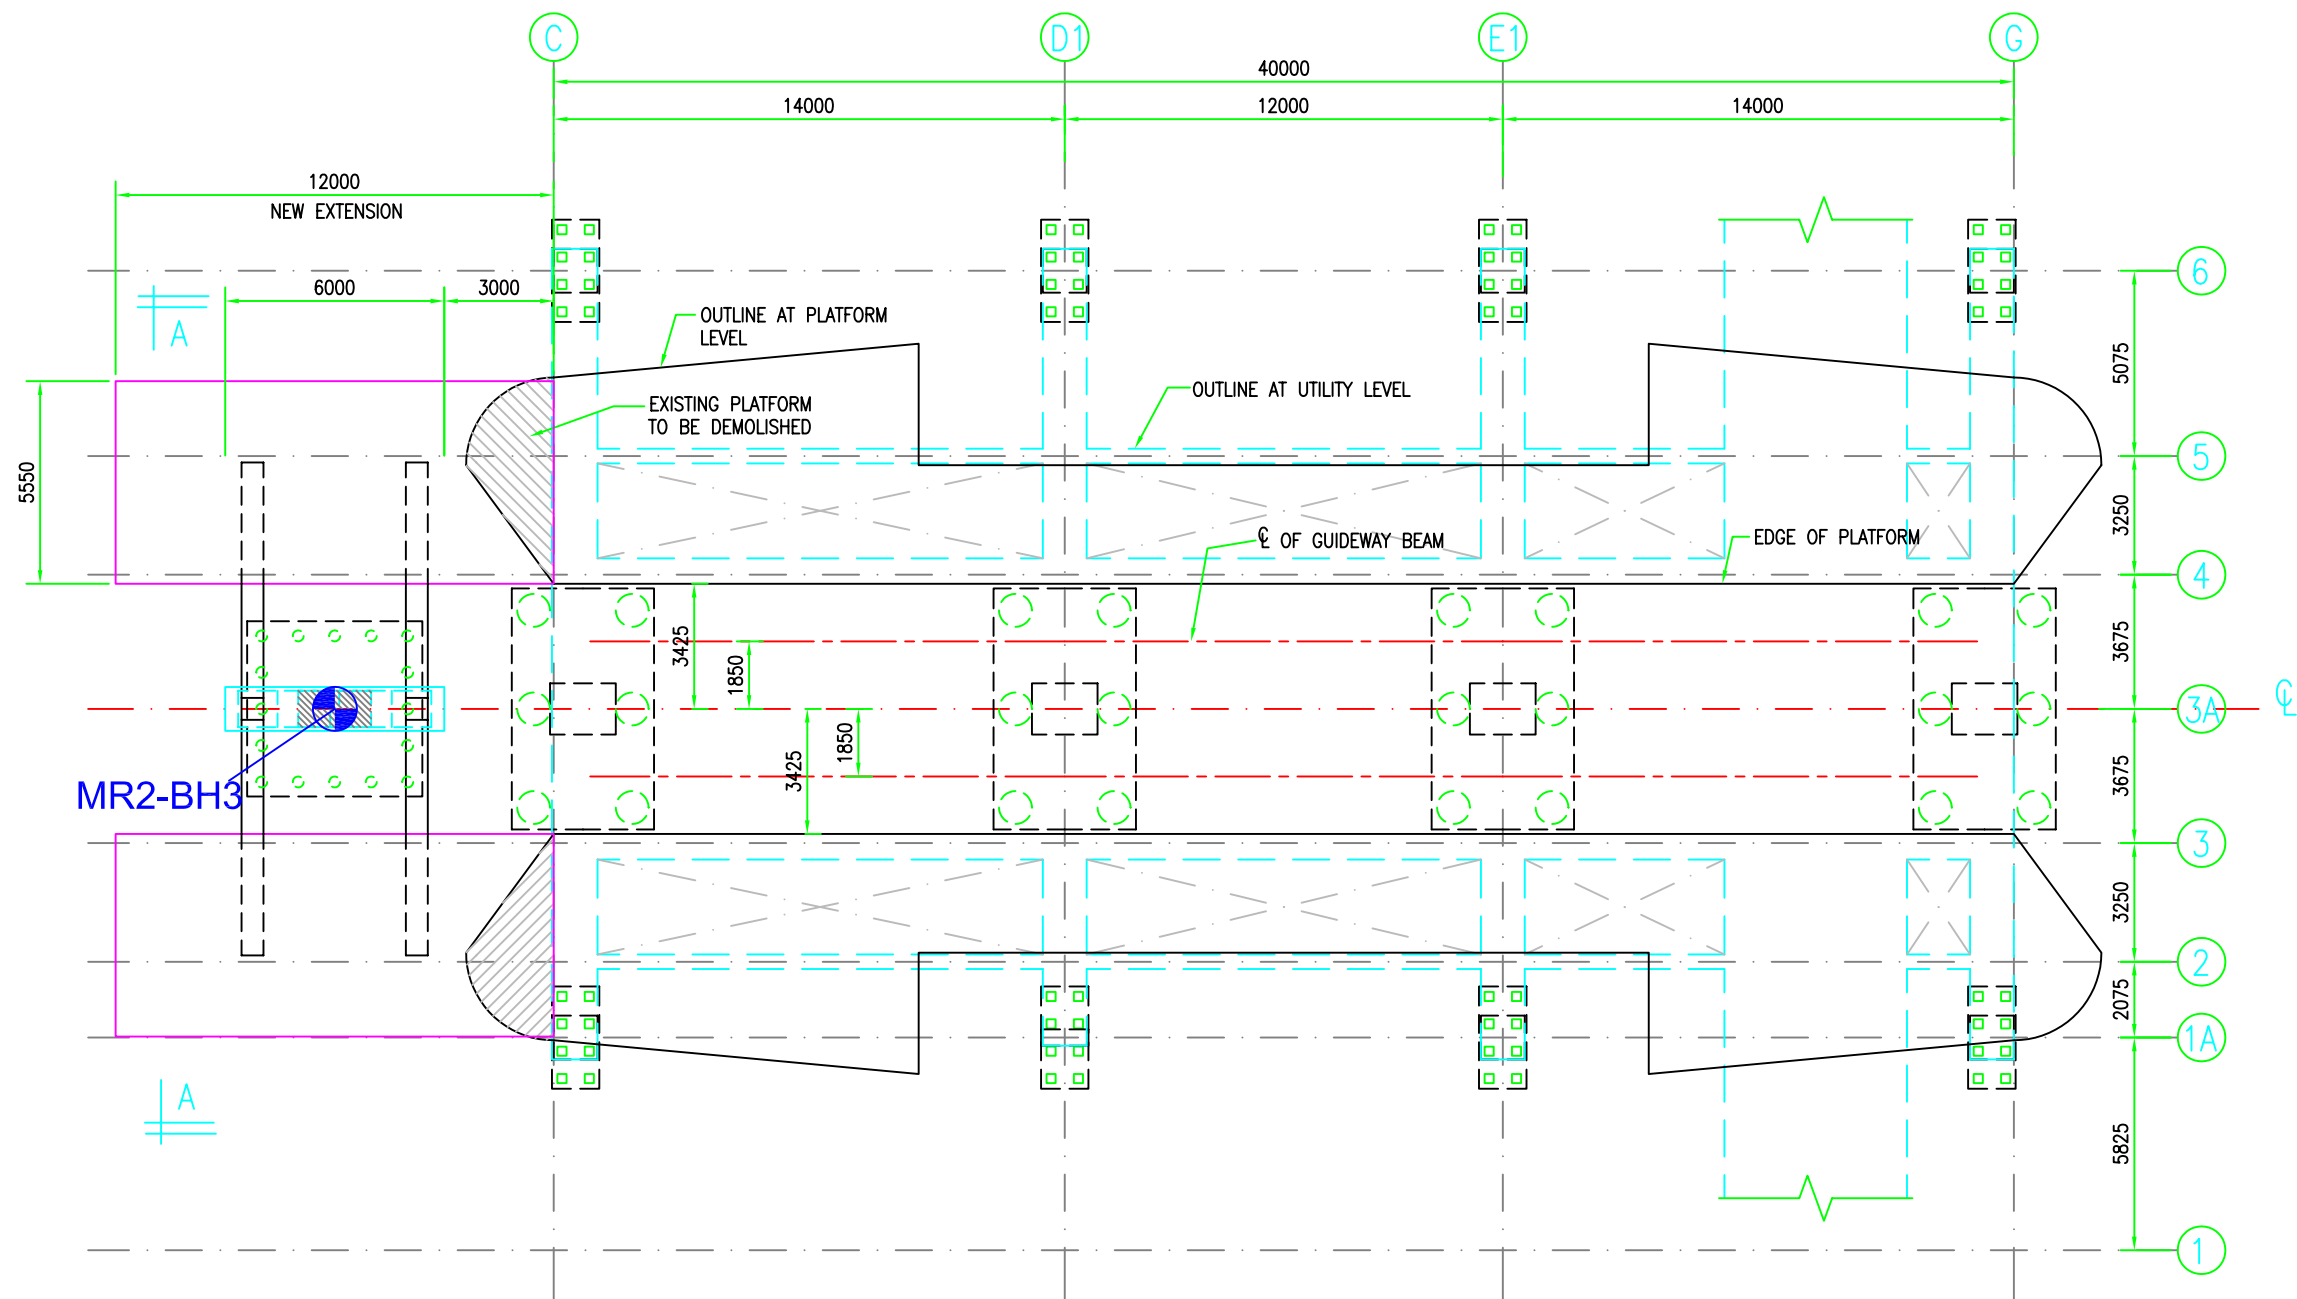


LAYOUT OF TYPICAL STATION
T SAMBANTHAN

LEGEND :-

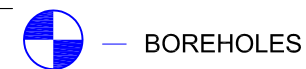


NOTES ON SOIL INVESTIGATION :-

- THE BOREHOLES TERMINATION CRITERIA SHALL BE AS FOLLOWS:
 - 8 TIMES CONSECUTIVE SPT 'N' VALUE GREATER THAN 50 BLOWS / 300mm (or)
 - 6m CORING INTO ROCK.
 WHICHEVER IS ACHIEVED FIRST.
- THE ABOVE IS A GUIDELINE. HOWEVER THE ENGINEER MUST BE REPORTED PRIOR TO TERMINATION OF BOREHOLES.
- STANDARD PENETRATION TEST (SPT) SHALL BE CARRIED OUT WITHIN BOREHOLES AT EVERY 1.5m INTERVALS. DISTURBED SAMPLES COLLECTED FROM SPT SPLIT SPOON SAMPLER SHALL BE KEPT IN AIR TIGHT CONTAINERS FOR VISUAL EXAMINATION AND LABORTORY TEST.
- ROCK CORE SAMPLE SHALL BE STORED FOR VISUAL EXAMINATION AND STRENGTH TESTING.
- EACH BOREHOLE SHALL BE GROUTED UPON COMPLETION OF THE BOREHOLE INVESTIGATION AND THE SURFACE MADE GOOD AS IT WAS IN THE ORIGINAL CONDITION.
- BOREHOLES LOCATION SHOWN IN LAYOUT PLAN ARE INDICATIVE ONLY. FINAL LOCATION SHALL BE ESTABLISHED BASED ON PIER COORDINATES AND SITE CONDITION.

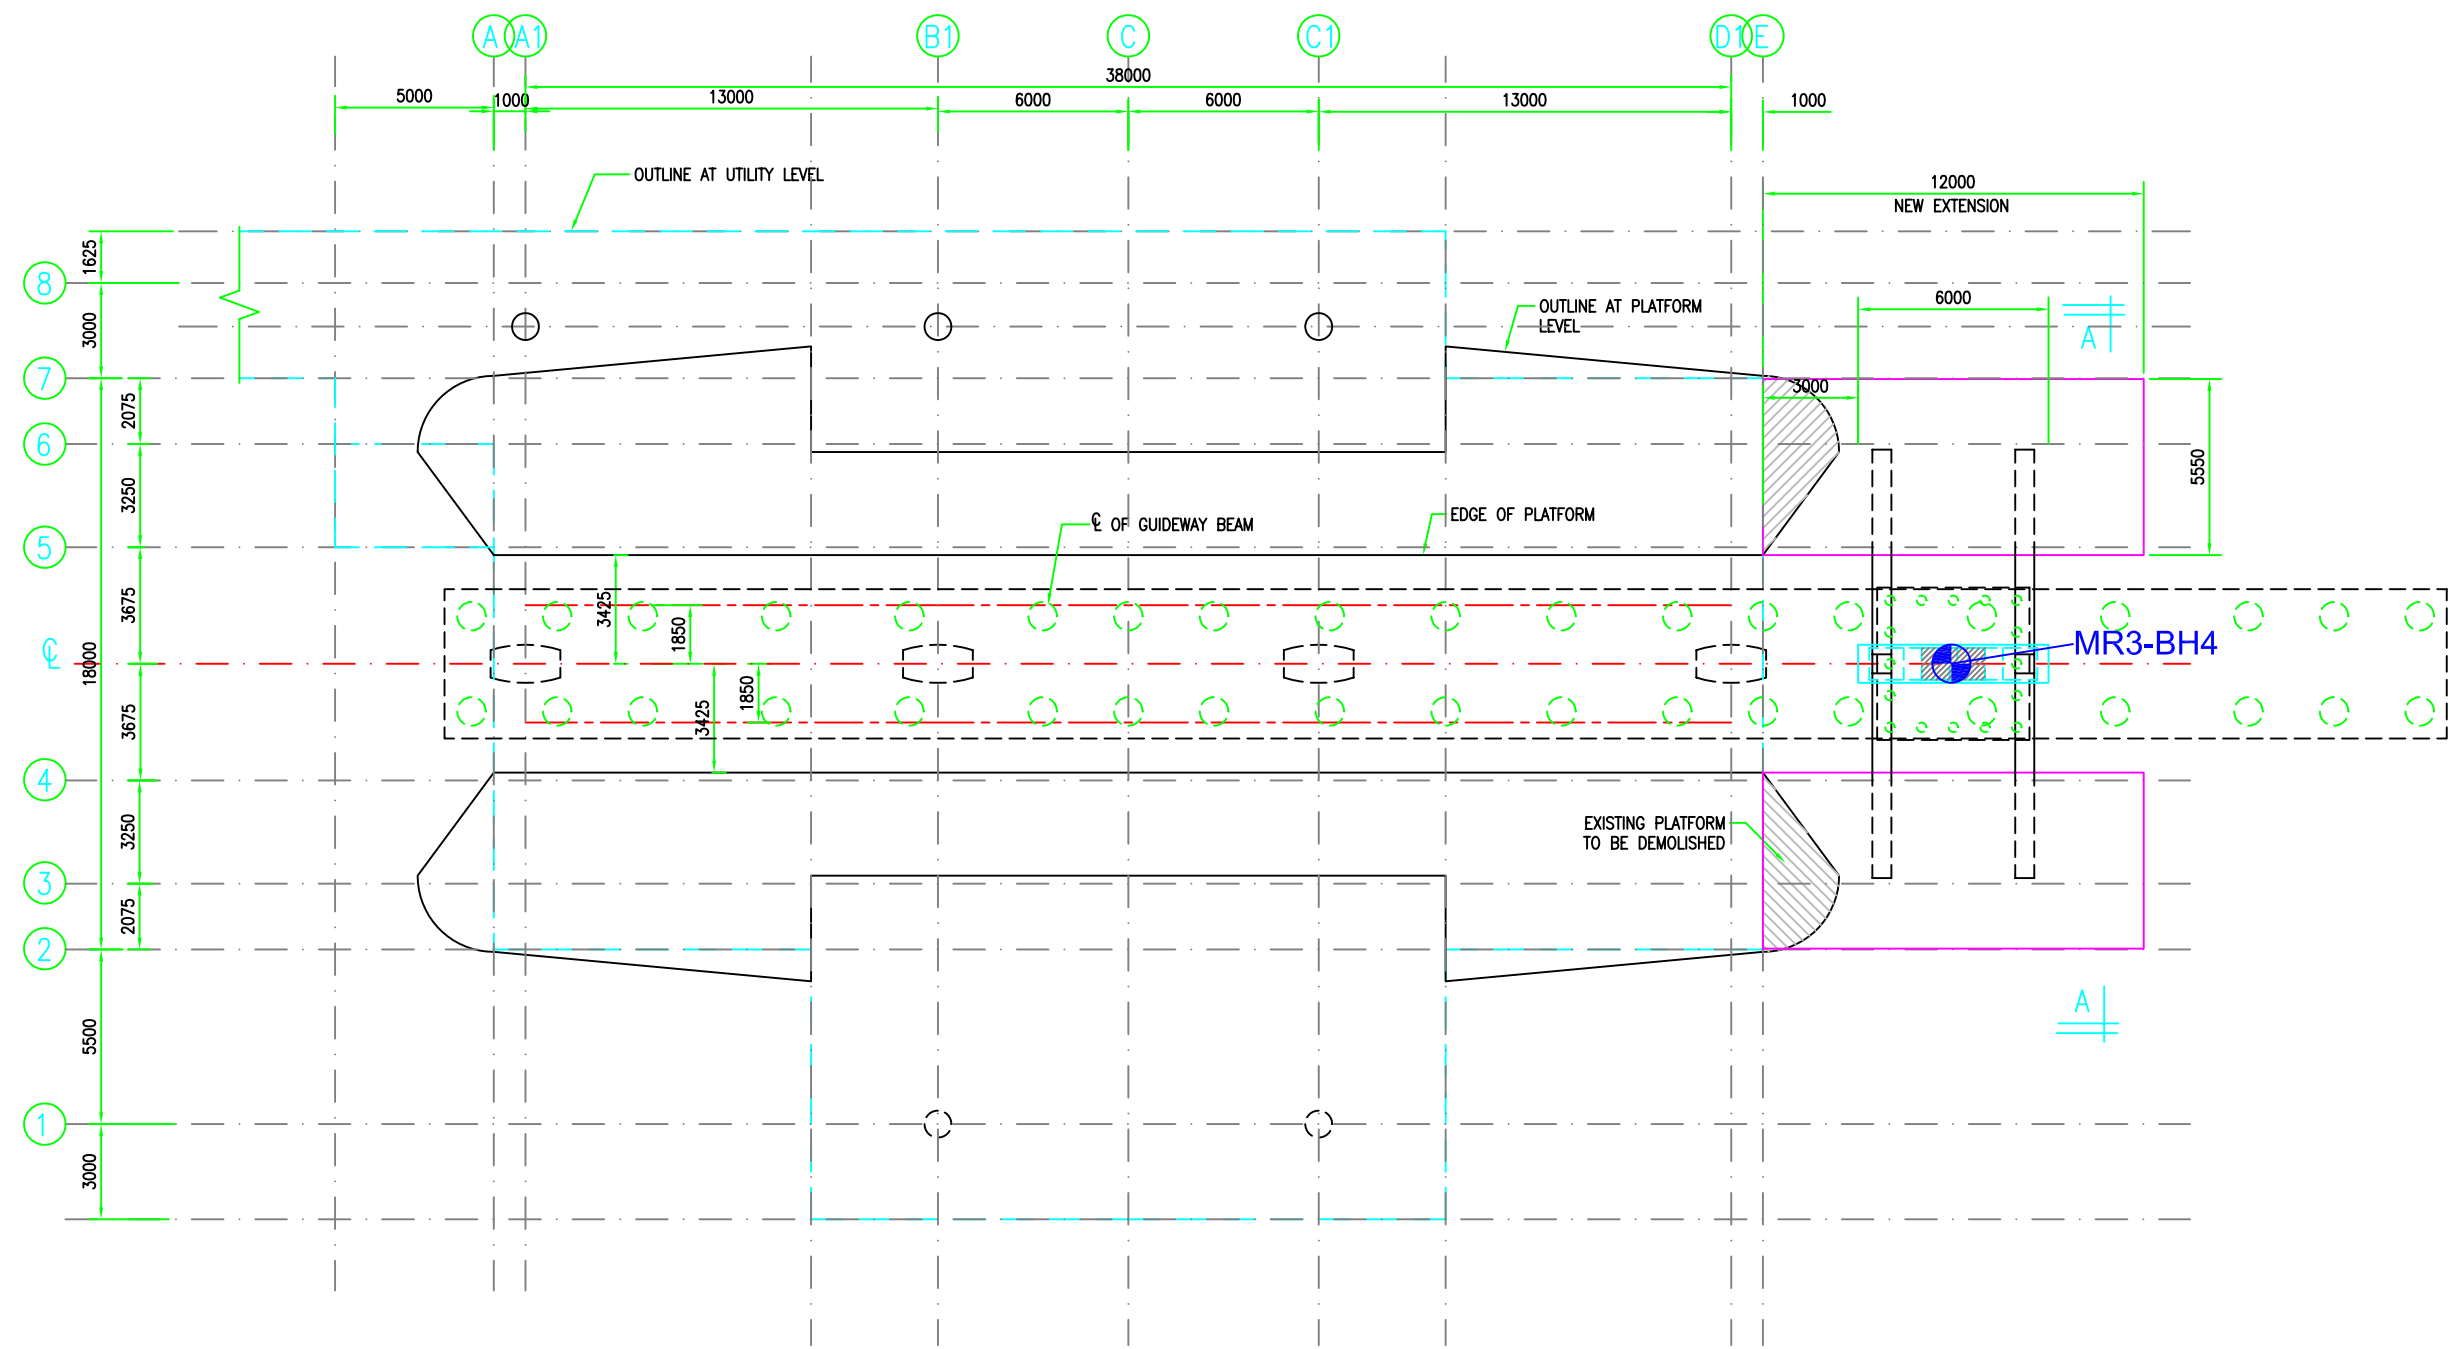


LAYOUT OF TYPICAL STATION
MAHARAJALELA

LEGEND :-

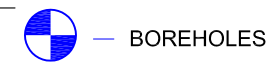


NOTES ON SOIL INVESTIGATION :-

- THE BOREHOLES TERMINATION CRITERIA SHALL BE AS FOLLOWS:
 - 8 TIMES CONSECUTIVE SPT 'N' VALUE GREATER THAN 50 BLOWS / 300mm (or)
 - 6m CORING INTO ROCK.
 - WHICHEVER IS ACHIEVED FIRST.
- THE ABOVE IS A GUIDELINE. HOWEVER THE ENGINEER MUST BE REPORTED PRIOR TO TERMINATION OF BOREHOLES.
- STANDARD PENETRATION TEST (SPT) SHALL BE CARRIED OUT WITHIN BOREHOLES AT EVERY 1.5m INTERVALS. DISTURBED SAMPLES COLLECTED FROM SPT SPLIT SPOON SAMPLER SHALL BE KEPT IN AIR TIGHT CONTAINERS FOR VISUAL EXAMINATION AND LABORTORY TEST.
- ROCK CORE SAMPLE SHALL BE STORED FOR VISUAL EXAMINATION AND STRENGTH TESTING.
- EACH BOREHOLE SHALL BE GROUTED UPON COMPLETION OF THE BOREHOLE INVESTIGATION AND THE SURFACE MADE GOOD AS IT WAS IN THE ORIGINAL CONDITION.
- BOREHOLES LOCATION SHOWN IN LAYOUT PLAN ARE INDICATIVE ONLY. FINAL LOCATION SHALL BE ESTABLISHED BASED ON PIER COORDINATES AND SITE CONDITION.

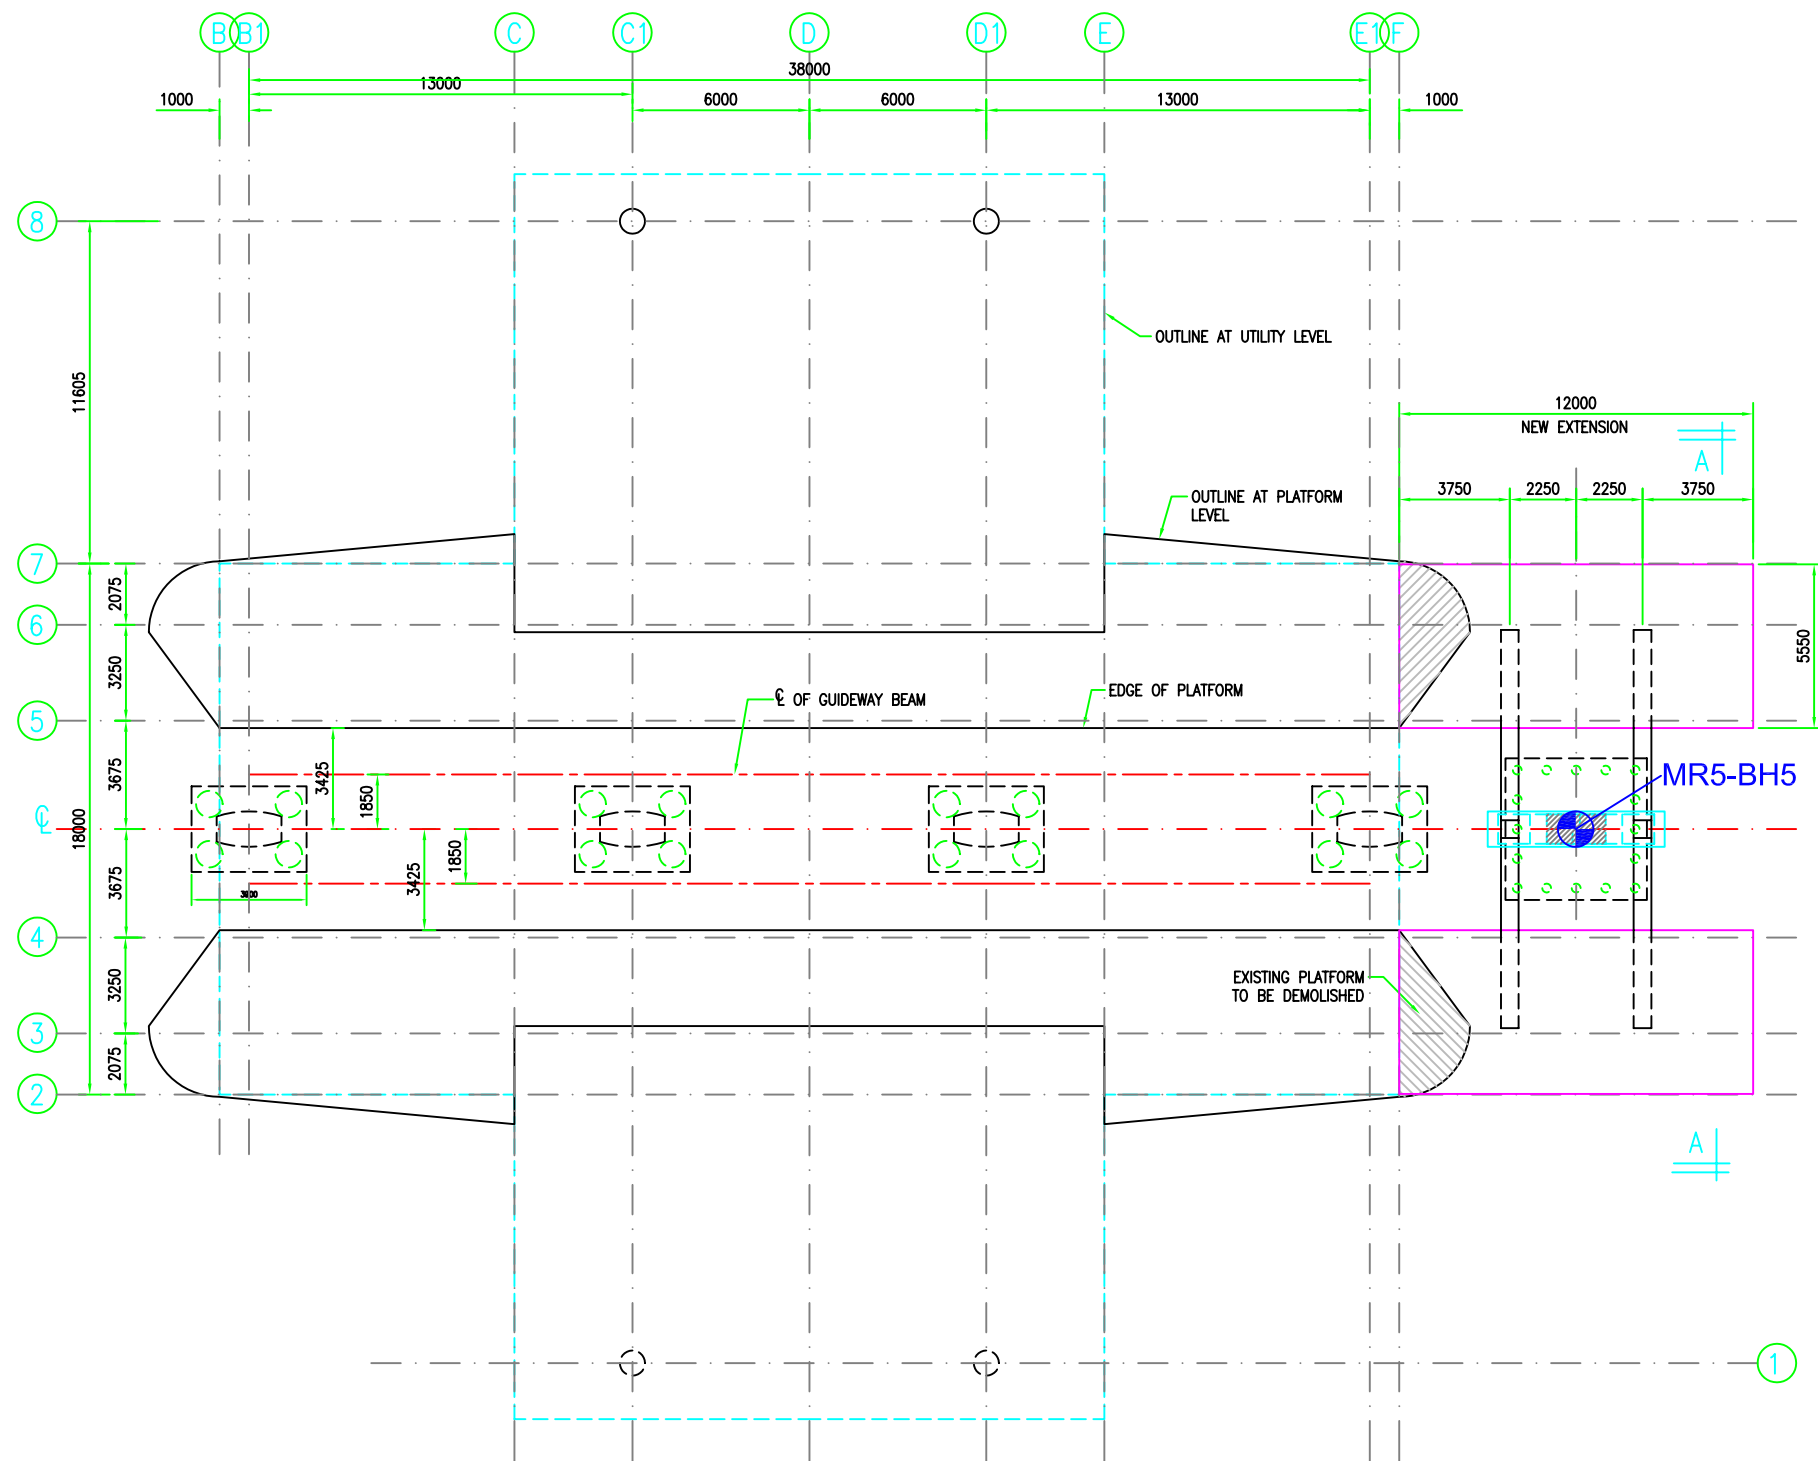


LAYOUT OF TYPICAL STATION
IMBI STATION

LEGEND :-

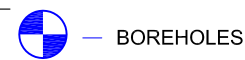

NOTES ON SOIL INVESTIGATION :-


- THE BOREHOLES TERMINATION CRITERIA SHALL BE AS FOLLOWS:
- 8 TIMES CONSECUTIVE SPT 'N' VALUE GREATER THAN 50 BLOWS / 300mm (or)
- 6m CORING INTO ROCK,
WHICHEVER IS ACHIEVED FIRST.
- THE ABOVE IS A GUIDELINE. HOWEVER THE ENGINEER MUST BE REPORTED PRIOR TO TERMINATION OF BOREHOLES.
- STANDARD PENETRATION TEST (SPT) SHALL BE CARRIED OUT WITHIN BOREHOLES AT EVERY 1.5m INTERVALS. DISTURBED SAMPLES COLLECTED FROM SPT SPLIT SPOON SAMPLER SHALL BE KEPT IN AIR TIGHT CONTAINERS FOR VISUAL EXAMINATION AND LABORTORY TEST.
- ROCK CORE SAMPLE SHALL BE STORED FOR VISUAL EXAMINATION AND STRENGTH TESTING.
- EACH BOREHOLE SHALL BE GROUTED UPON COMPLETION OF THE BOREHOLE INVESTIGATION AND THE SURFACE MADE GOOD AS IT WAS IN THE ORIGINAL CONDITION.
- BOREHOLES LOCATION SHOWN IN LAYOUT PLAN ARE INDICATIVE ONLY. FINAL LOCATION SHALL BE ESTABLISHED BASED ON PIER COORDINATES AND SITE CONDITION.

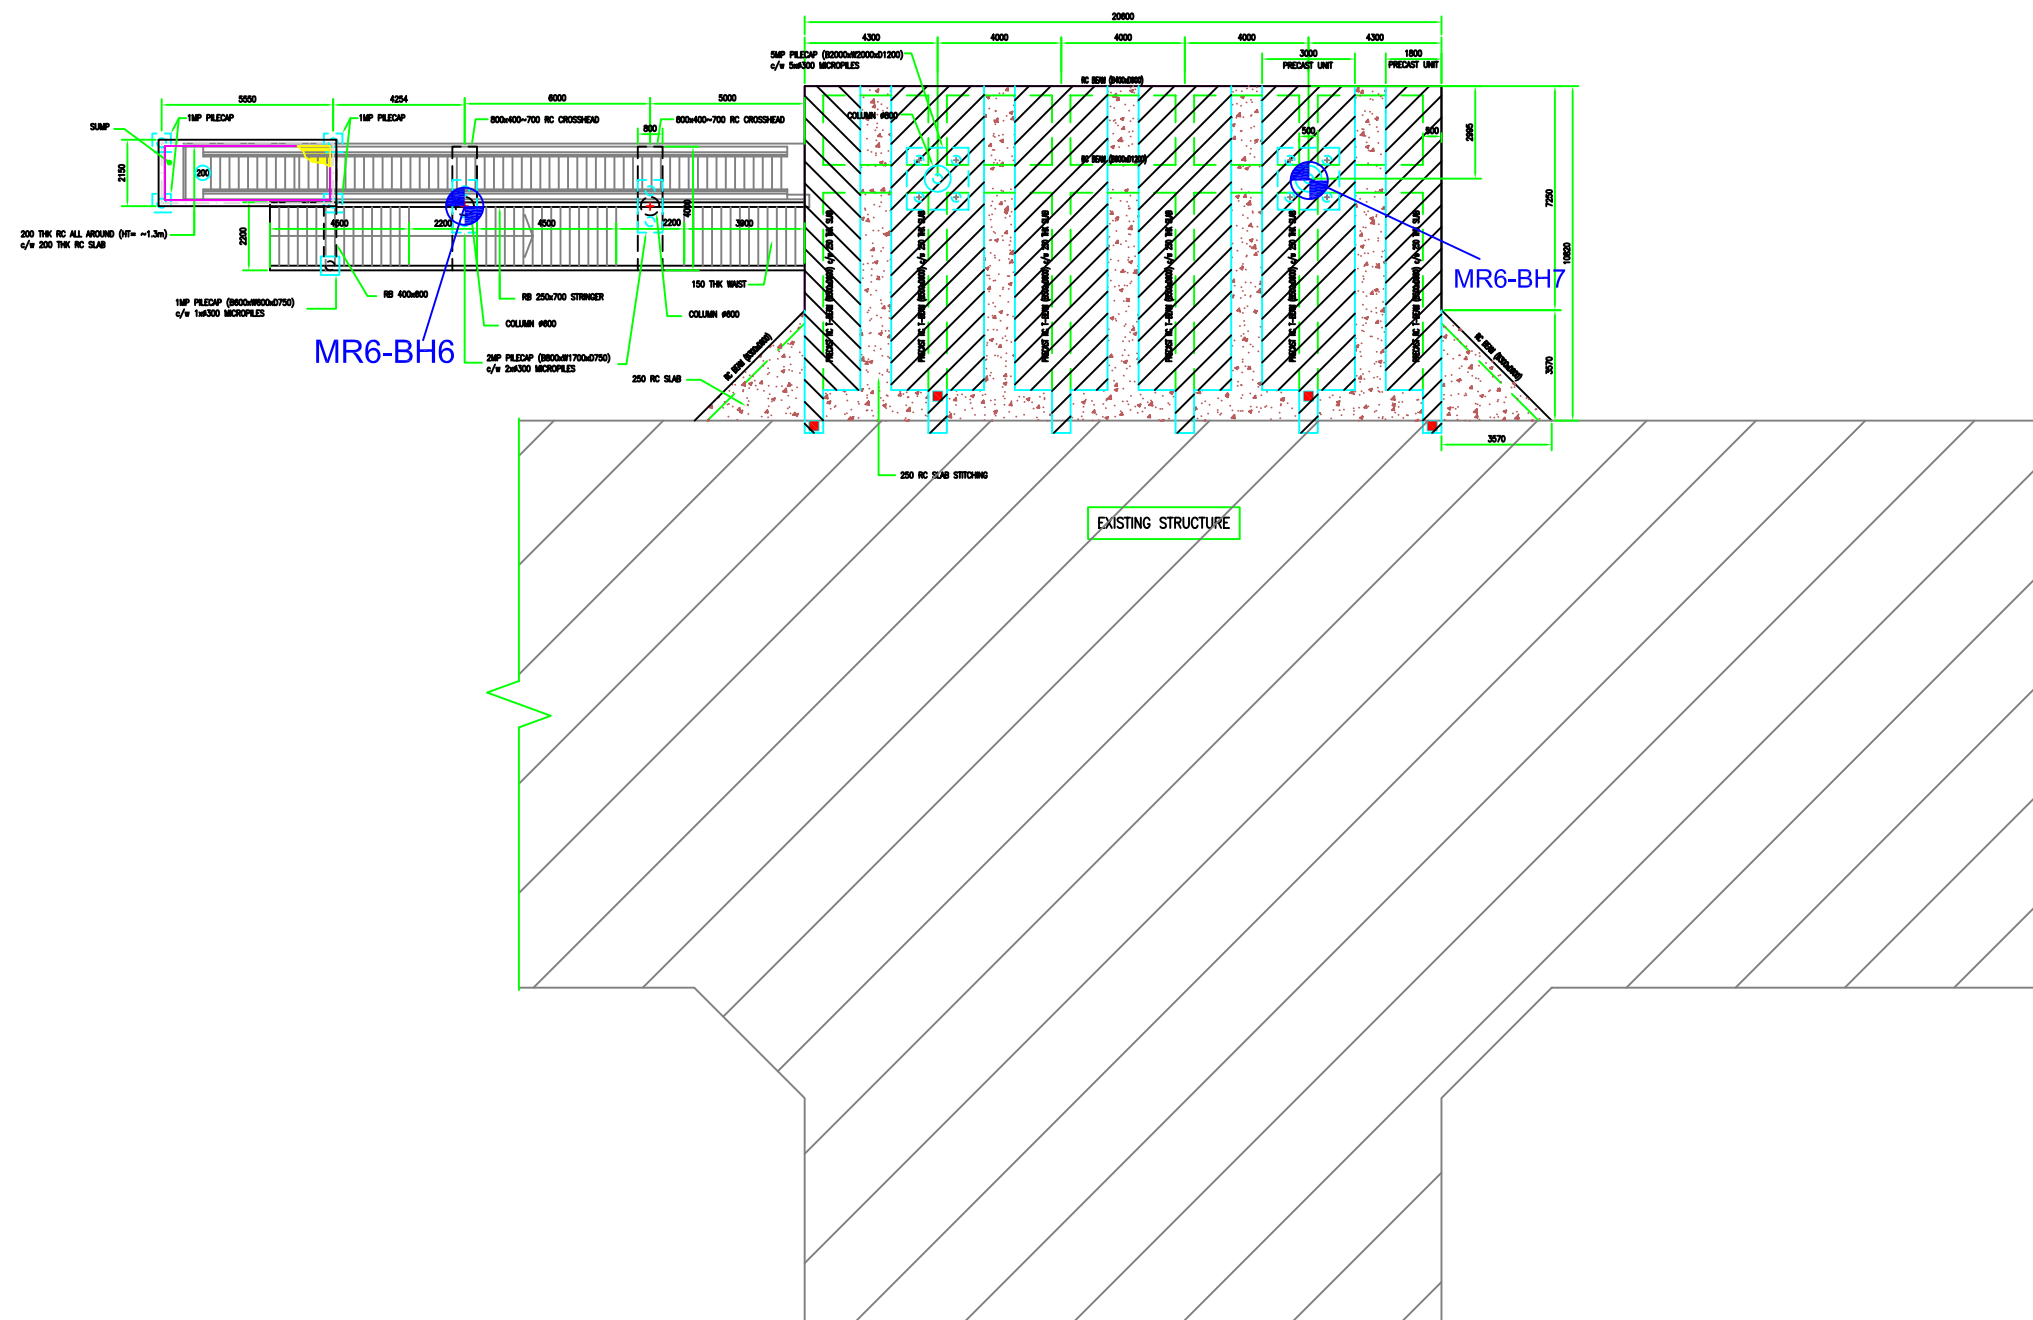

LAYOUT OF TYPICAL STATION

B BINTANG

LEGEND :-

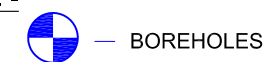

— BOREHOLES


NOTES ON SOIL INVESTIGATION :-

- THE BOREHOLES TERMINATION CRITERIA SHALL BE AS FOLLOWS:
 - 8 TIMES CONSECUTIVE SPT 'N' VALUE GREATER THAN 50 BLOWS / 300mm (or)
 - 6m CORING INTO ROCK,
 - WHICHEVER IS ACHIEVED FIRST.
- THE ABOVE IS A GUIDELINE. HOWEVER THE ENGINEER MUST BE REPORTED PRIOR TO TERMINATION OF BOREHOLES.
- STANDARD PENETRATION TEST (SPT) SHALL BE CARRIED OUT WITHIN BOREHOLES AT EVERY 1.5m INTERVALS. DISTURBED SAMPLES COLLECTED FROM SPT SPLIT SPOON SAMPLER SHALL BE KEPT IN AIR TIGHT CONTAINERS FOR VISUAL EXAMINATION AND LABORTORY TEST.
- ROCK CORE SAMPLE SHALL BE STORED FOR VISUAL EXAMINATION AND STRENGTH TESTING.
- EACH BOREHOLE SHALL BE GROUTED UPON COMPLETION OF THE BOREHOLE INVESTIGATION AND THE SURFACE MADE GOOD AS IT WAS IN THE ORIGINAL CONDITION.
- BOREHOLES LOCATION SHOWN IN LAYOUT PLAN ARE INDICATIVE ONLY. FINAL LOCATION SHALL BE ESTABLISHED BASED ON PIER COORDINATES AND SITE CONDITION.




 — BOREHOLES

- THE BOREHOLES TERMINATION CRITERIA SHALL BE AS FOLLOWS:
 - 8 TIMES CONSECUTIVE SPT 'N' VALUE GREATER THAN 50 BLOWS / 300mm (or)
 - 6m CORING INTO ROCK.
 - WHICHEVER IS ACHIEVED FIRST.
- THE ABOVE IS A GUIDELINE. HOWEVER THE ENGINEER MUST BE REPORTED PRIOR TO TERMINATION OF BOREHOLES.
- STANDARD PENETRATION TEST (SPT) SHALL BE CARRIED OUT WITHIN BOREHOLES AT EVERY 1.5m INTERVALS. DISTURBED SAMPLES COLLECTED FROM SPT SPLIT SPOON SAMPLER SHALL BE KEPT IN AIR TIGHT CONTAINERS FOR VISUAL EXAMINATION AND LABORTORY TEST.
- ROCK CORE SAMPLE SHALL BE STORED FOR VISUAL EXAMINATION AND STRENGTH TESTING.
- EACH BOREHOLE SHALL BE GROUTED UPON COMPLETION OF THE BOREHOLE INVESTIGATION AND THE SURFACE MADE GOOD AS IT WAS IN THE ORIGINAL CONDITION.
- BOREHOLES LOCATION SHOWN IN LAYOUT PLAN ARE INDICATIVE ONLY. FINAL LOCATION SHALL BE ESTABLISHED BASED ON PIER COORDINATES AND SITE CONDITION.

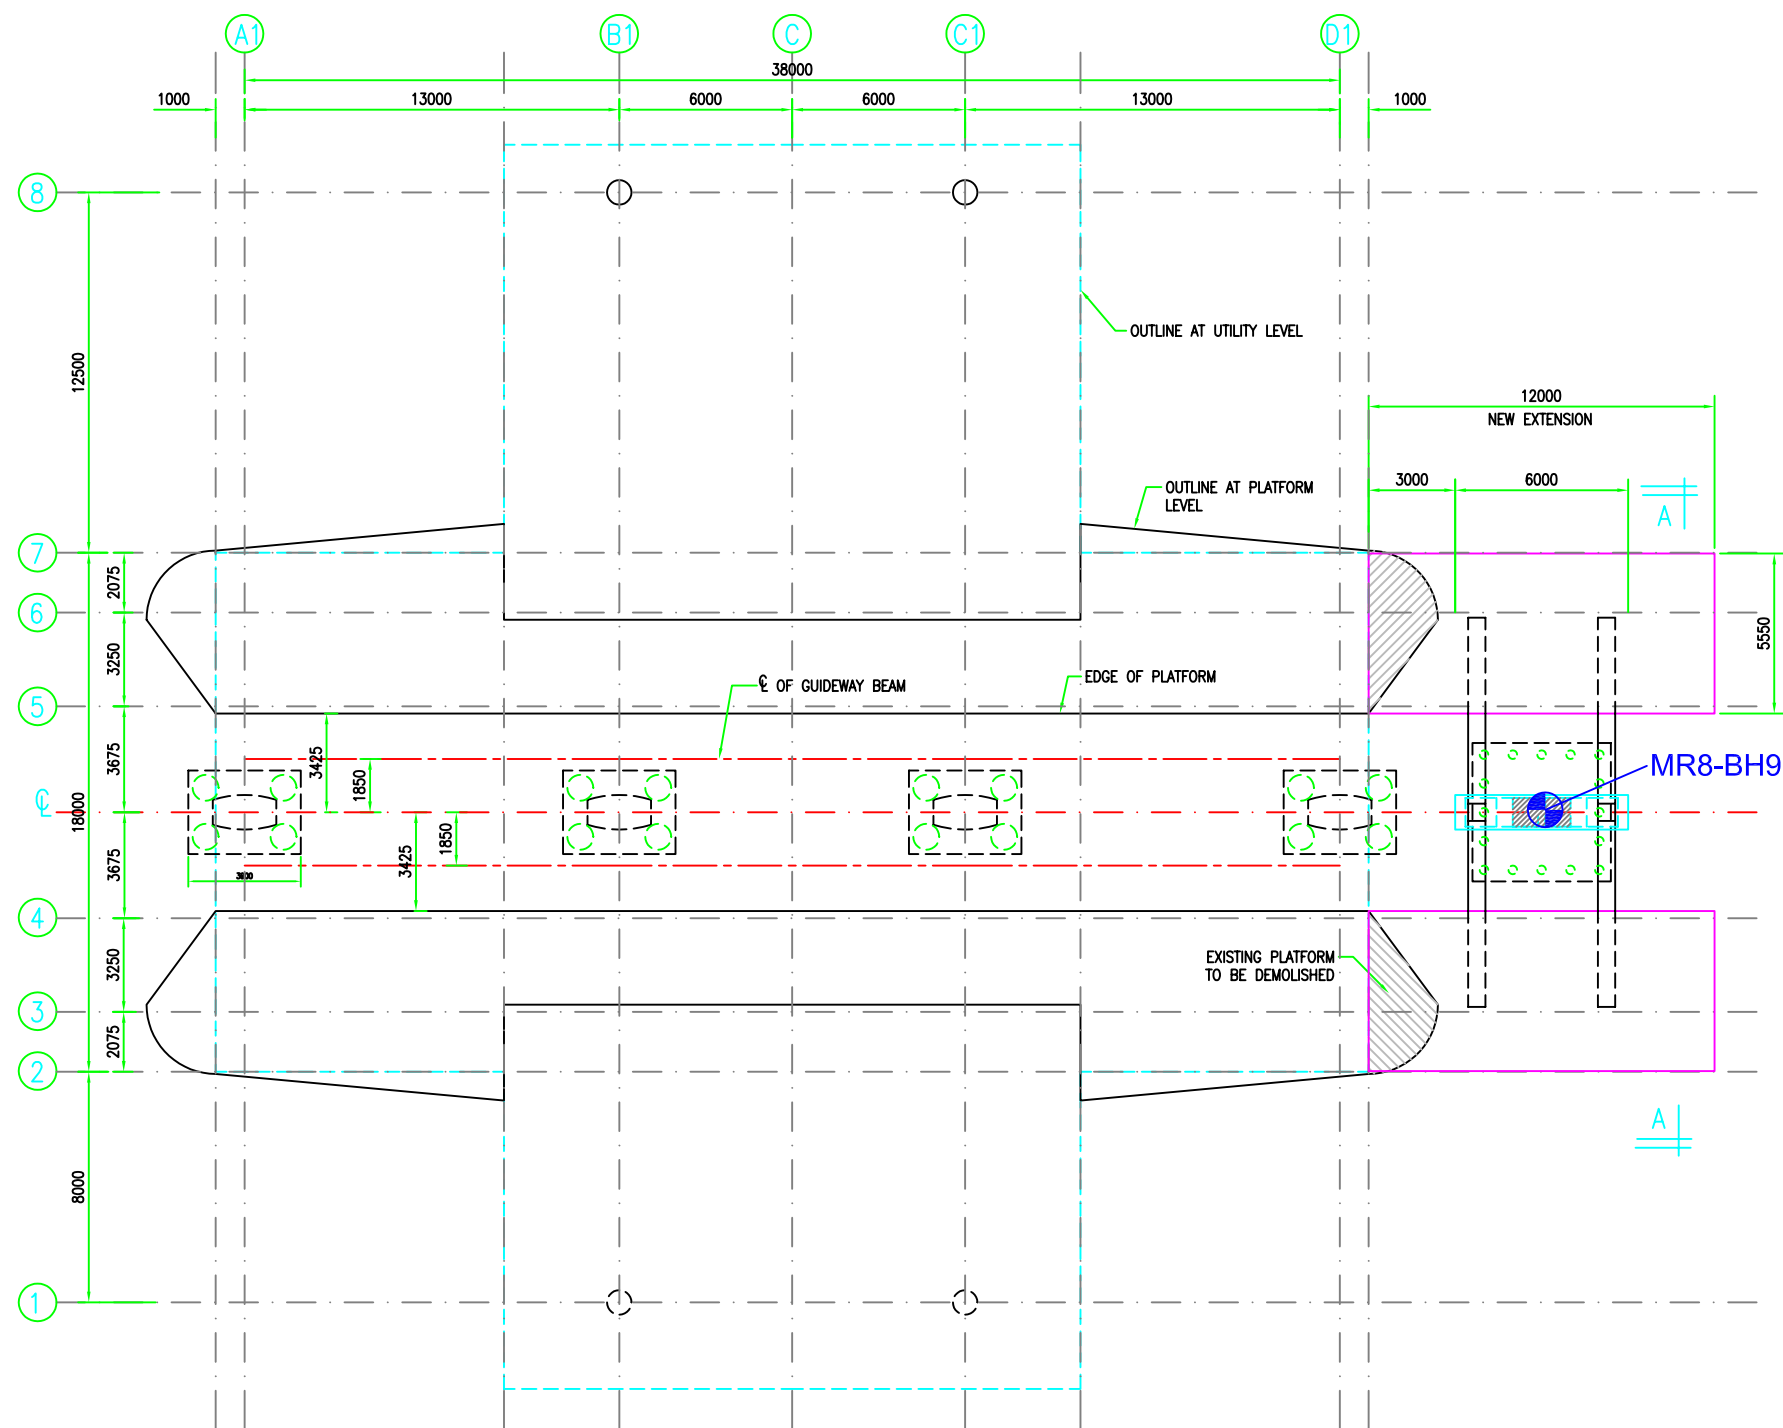


LAYOUT OF TYPICAL STATION
BUKIT NANAS

LEGEND :-

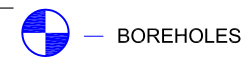


NOTES ON SOIL INVESTIGATION :-

- THE BOREHOLES TERMINATION CRITERIA SHALL BE AS FOLLOWS:
- 8 TIMES CONSECUTIVE SPT 'N' VALUE GREATER THAN 50 BLOWS / 300mm (or)
- 6m CORING INTO ROCK,
WHICHEVER IS ACHIEVED FIRST.
- THE ABOVE IS A GUIDELINE, HOWEVER THE ENGINEER MUST BE REPORTED PRIOR TO TERMINATION OF BOREHOLES.
- STANDARD PENETRATION TEST (SPT) SHALL BE CARRIED OUT WITHIN BOREHOLES AT EVERY 1.5m INTERVALS. DISTURBED SAMPLES COLLECTED FROM SPT SPLIT SPOON SAMPLER SHALL BE KEPT IN AIR TIGHT CONTAINERS FOR VISUAL EXAMINATION AND LABORTORY TEST.
- ROCK CORE SAMPLE SHALL BE STORED FOR VISUAL EXAMINATION AND STRENGTH TESTING.
- EACH BOREHOLE SHALL BE GROUTED UPON COMPLETION OF THE BOREHOLE INVESTIGATION AND THE SURFACE MADE GOOD AS IT WAS IN THE ORIGINAL CONDITION.
- BOREHOLES LOCATION SHOWN IN LAYOUT PLAN ARE INDICATIVE ONLY. FINAL LOCATION SHALL BE ESTABLISHED BASED ON PIER COORDINATES AND SITE CONDITION.

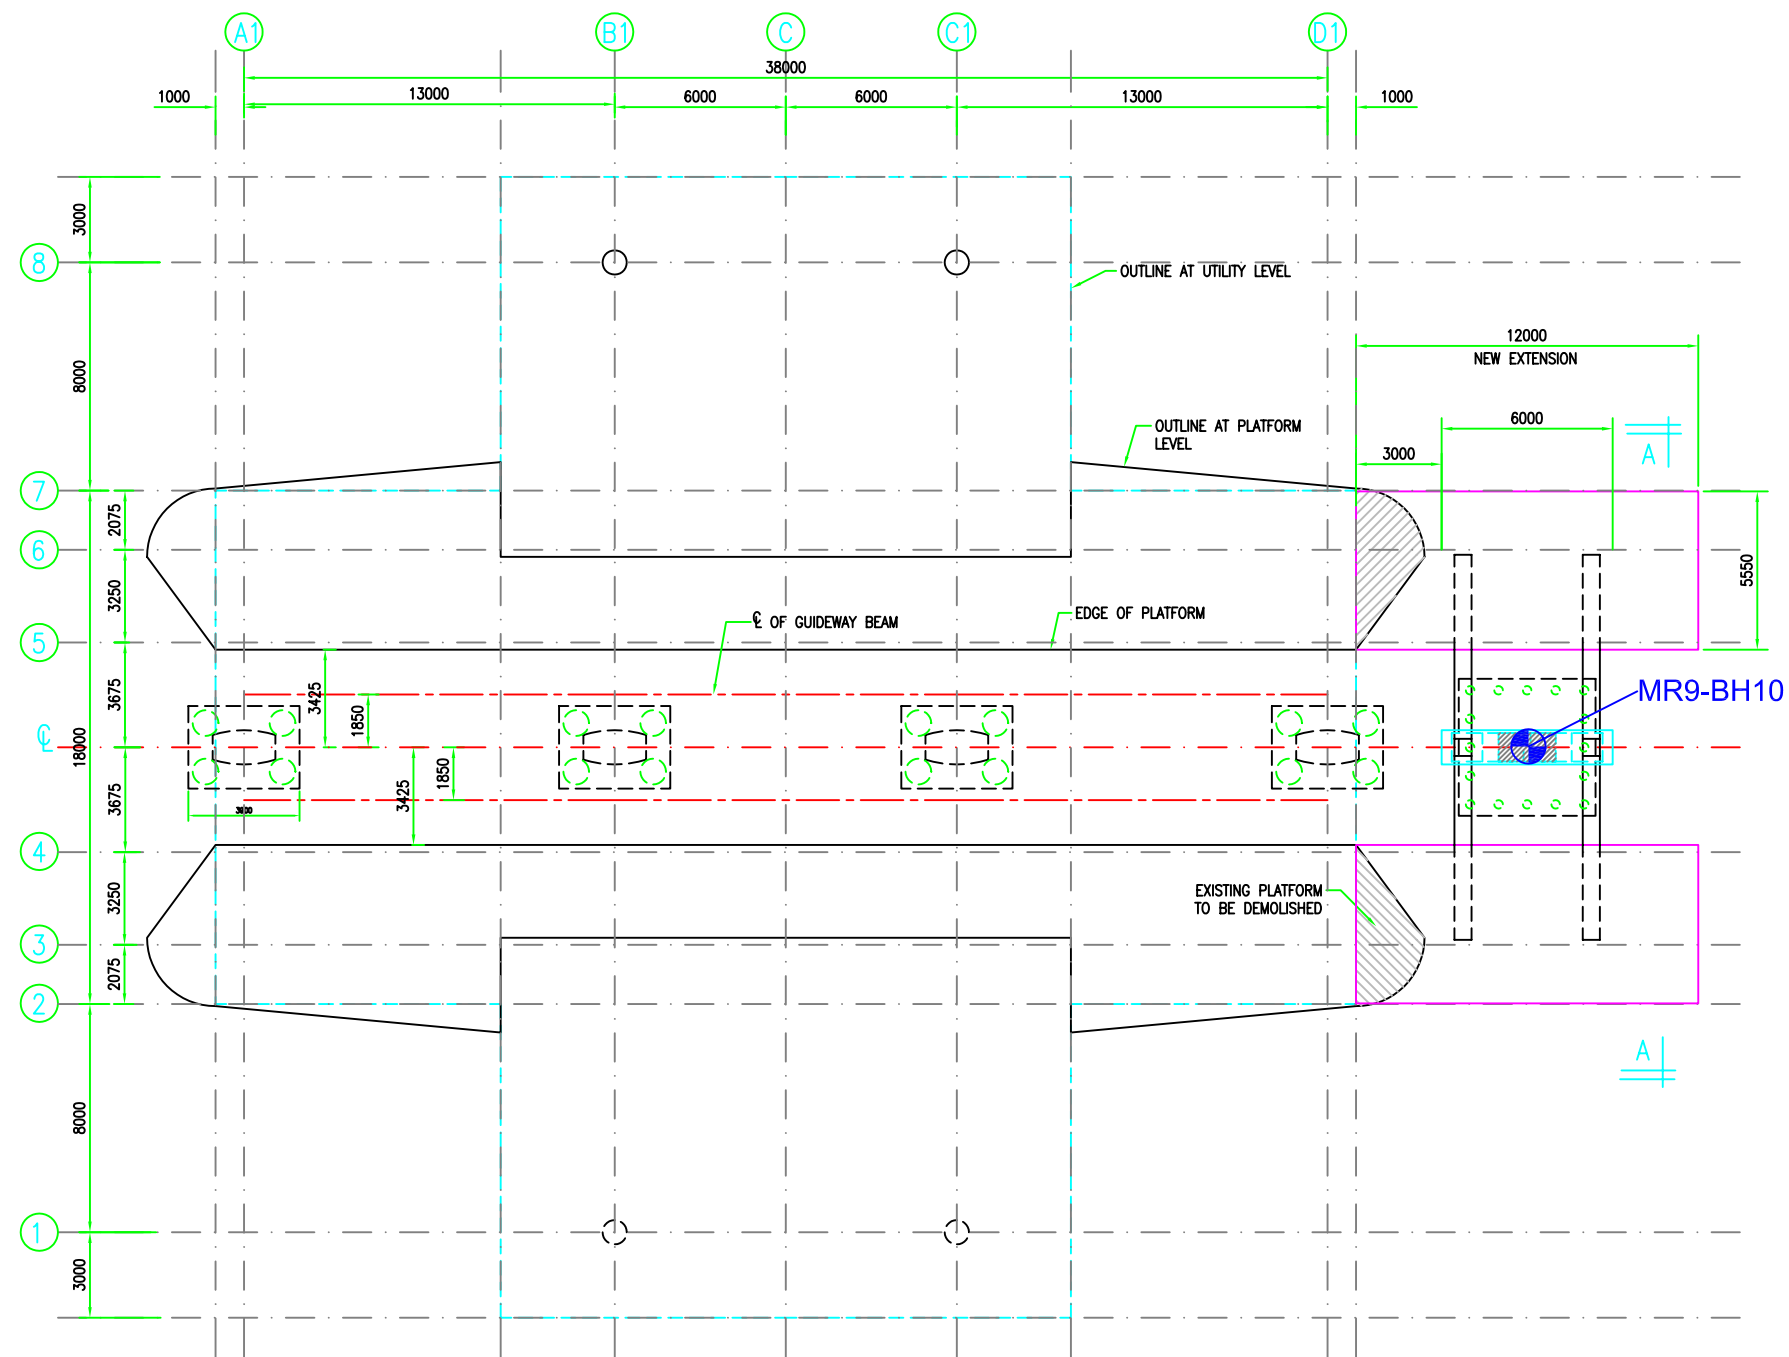


LAYOUT OF TYPICAL STATION
MEDAN TUANKU

LEGEND :-

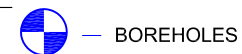


NOTES ON SOIL INVESTIGATION :-

- THE BOREHOLES TERMINATION CRITERIA SHALL BE AS FOLLOWS:
 - 8 TIMES CONSECUTIVE SPT 'N' VALUE GREATER THAN 50 BLOWS / 300mm (or)
 - 6m CORING INTO ROCK.
 - WHICHEVER IS ACHIEVED FIRST.
- THE ABOVE IS A GUIDELINE. HOWEVER THE ENGINEER MUST BE REPORTED PRIOR TO TERMINATION OF BOREHOLES.
- STANDARD PENETRATION TEST (SPT) SHALL BE CARRIED OUT WITHIN BOREHOLES AT EVERY 1.5m INTERVALS. DISTURBED SAMPLES COLLECTED FROM SPT SPLIT SPOON SAMPLER SHALL BE KEPT IN AIR TIGHT CONTAINERS FOR VISUAL EXAMINATION AND LABORTORY TEST.
- ROCK CORE SAMPLE SHALL BE STORED FOR VISUAL EXAMINATION AND STRENGTH TESTING.
- EACH BOREHOLE SHALL BE GROUTED UPON COMPLETION OF THE BOREHOLE INVESTIGATION AND THE SURFACE MADE GOOD AS IT WAS IN THE ORIGINAL CONDITION.
- BOREHOLES LOCATION SHOWN IN LAYOUT PLAN ARE INDICATIVE ONLY. FINAL LOCATION SHALL BE ESTABLISHED BASED ON PIER COORDINATES AND SITE CONDITION.

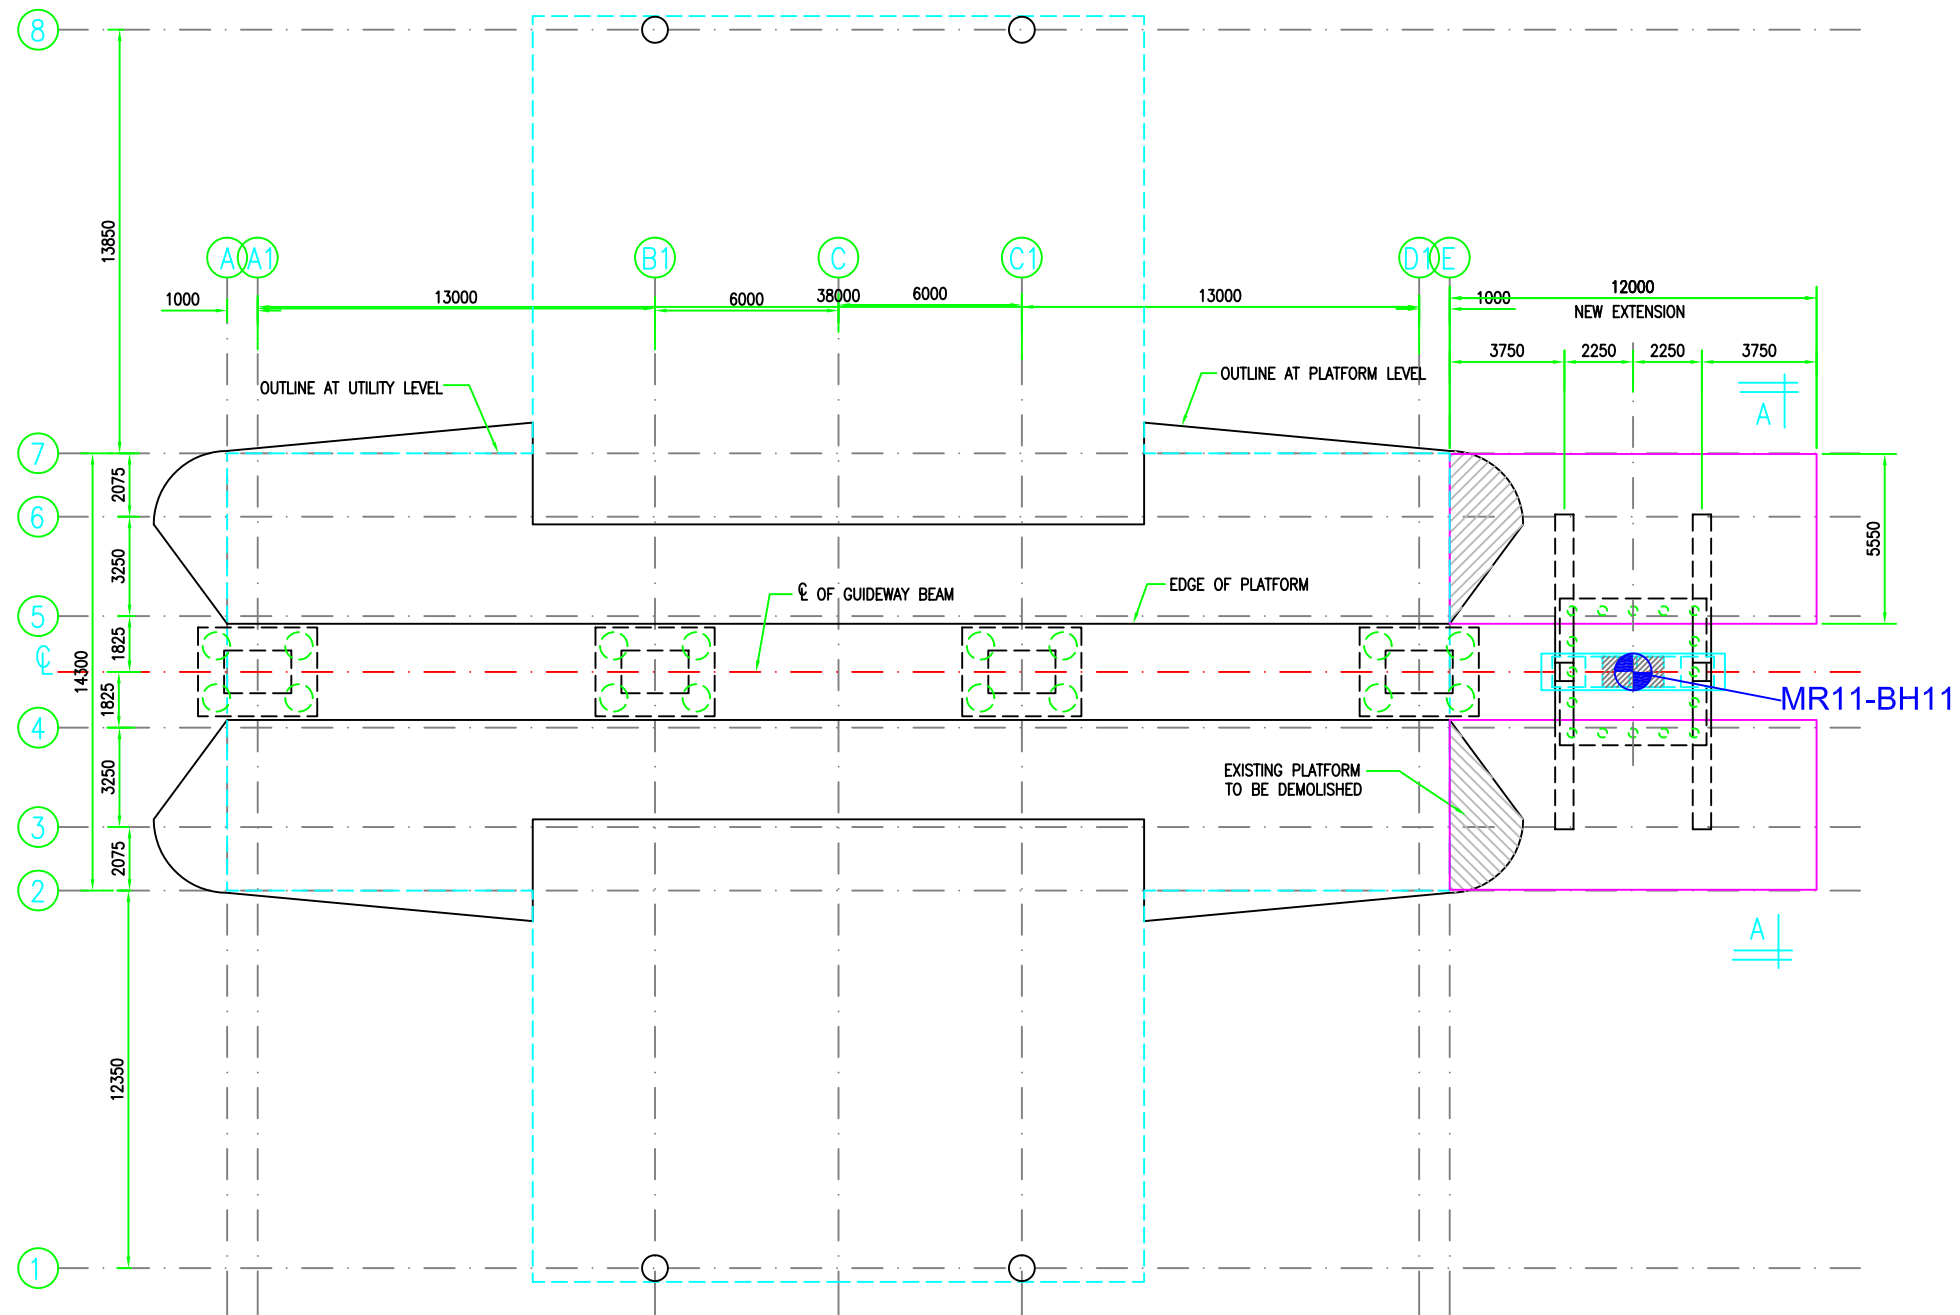

LAYOUT OF STATION
TITIWANGSA

LEGEND :-

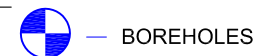

NOTES ON SOIL INVESTIGATION :-

- THE BOREHOLES TERMINATION CRITERIA SHALL BE AS FOLLOWS:
 - 8 TIMES CONSECUTIVE SPT 'N' VALUE GREATER THAN 50 BLOWS / 300mm (or)
 - 6m CORING INTO ROCK,
 - WHICHEVER IS ACHIEVED FIRST.
- THE ABOVE IS A GUIDELINE, HOWEVER THE ENGINEER MUST BE REPORTED PRIOR TO TERMINATION OF BOREHOLES.
- STANDARD PENETRATION TEST (SPT) SHALL BE CARRIED OUT WITHIN BOREHOLES AT EVERY 1.5m INTERVALS. DISTURBED SAMPLES COLLECTED FROM SPT SPLIT SPOON SAMPLER SHALL BE KEPT IN AIR TIGHT CONTAINERS FOR VISUAL EXAMINATION AND LABORTORY TEST.
- ROCK CORE SAMPLE SHALL BE STORED FOR VISUAL EXAMINATION AND STRENGTH TESTING.
- EACH BOREHOLE SHALL BE GROUTED UPON COMPLETION OF THE BOREHOLE INVESTIGATION AND THE SURFACE MADE GOOD AS IT WAS IN THE ORIGINAL CONDITION.
- BOREHOLES LOCATION SHOWN IN LAYOUT PLAN ARE INDICATIVE ONLY. FINAL LOCATION SHALL BE ESTABLISHED BASED ON PIER COORDINATES AND SITE CONDITION.