


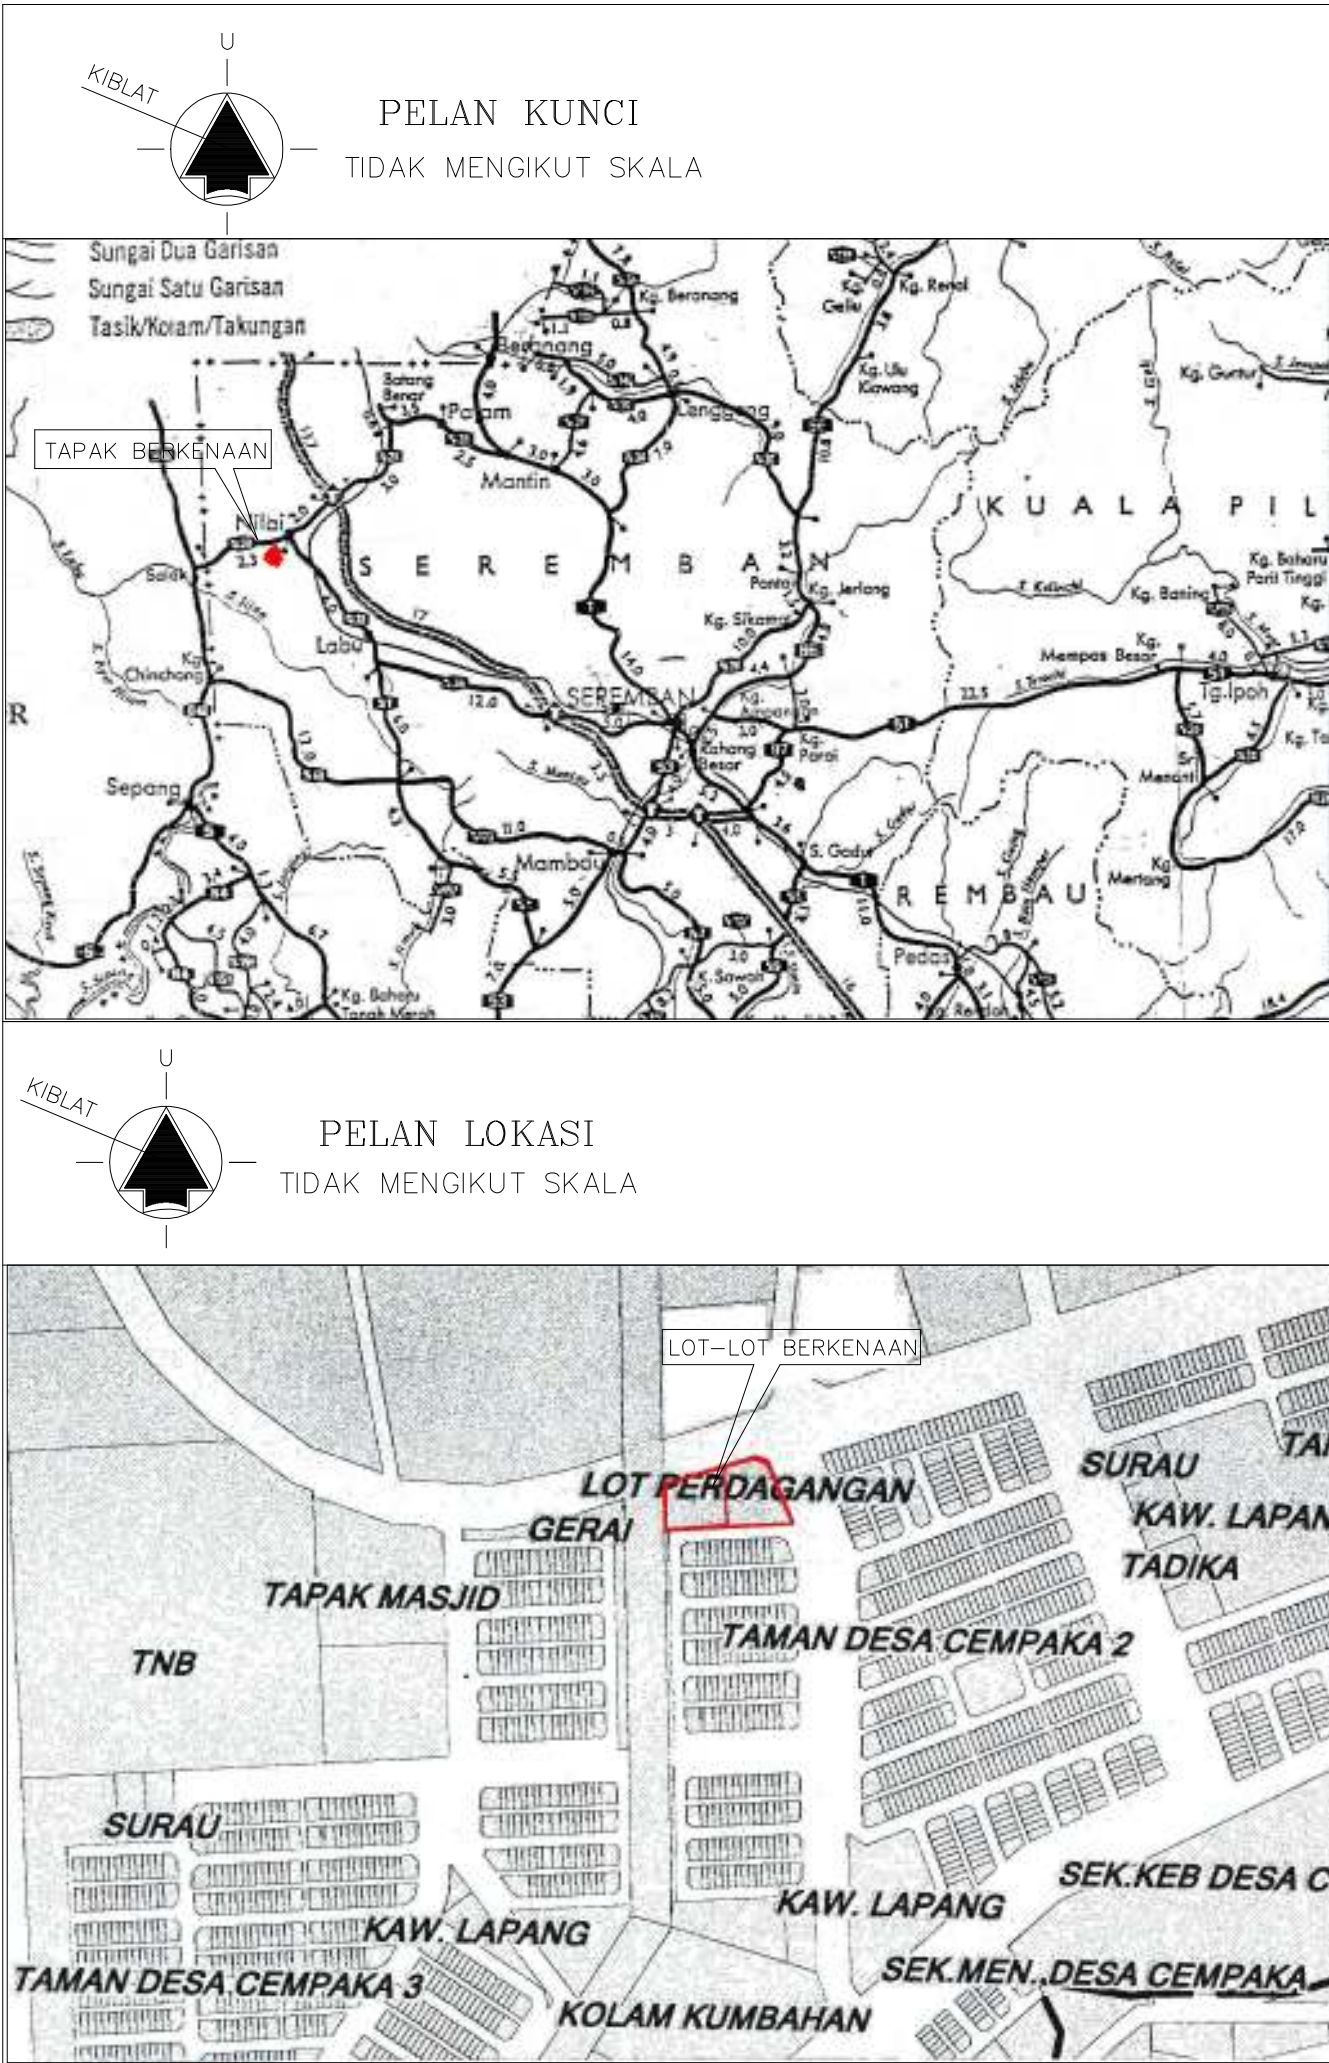

LEGEND :-

- PL63.00 PROPOSED PLATFORM LEVEL
RL63.50 PROPOSED ROAD LEVEL
-->-- 225mmø V.C.P
--○-- MANHOLE
IL INVERT LEVEL
IIL INLET INVERT LEVEL
D DEPTH
EIL EXISTING INVERT LEVEL
EMH EXISTING MANHOLE
MH PROPOSED MANHOLE

