

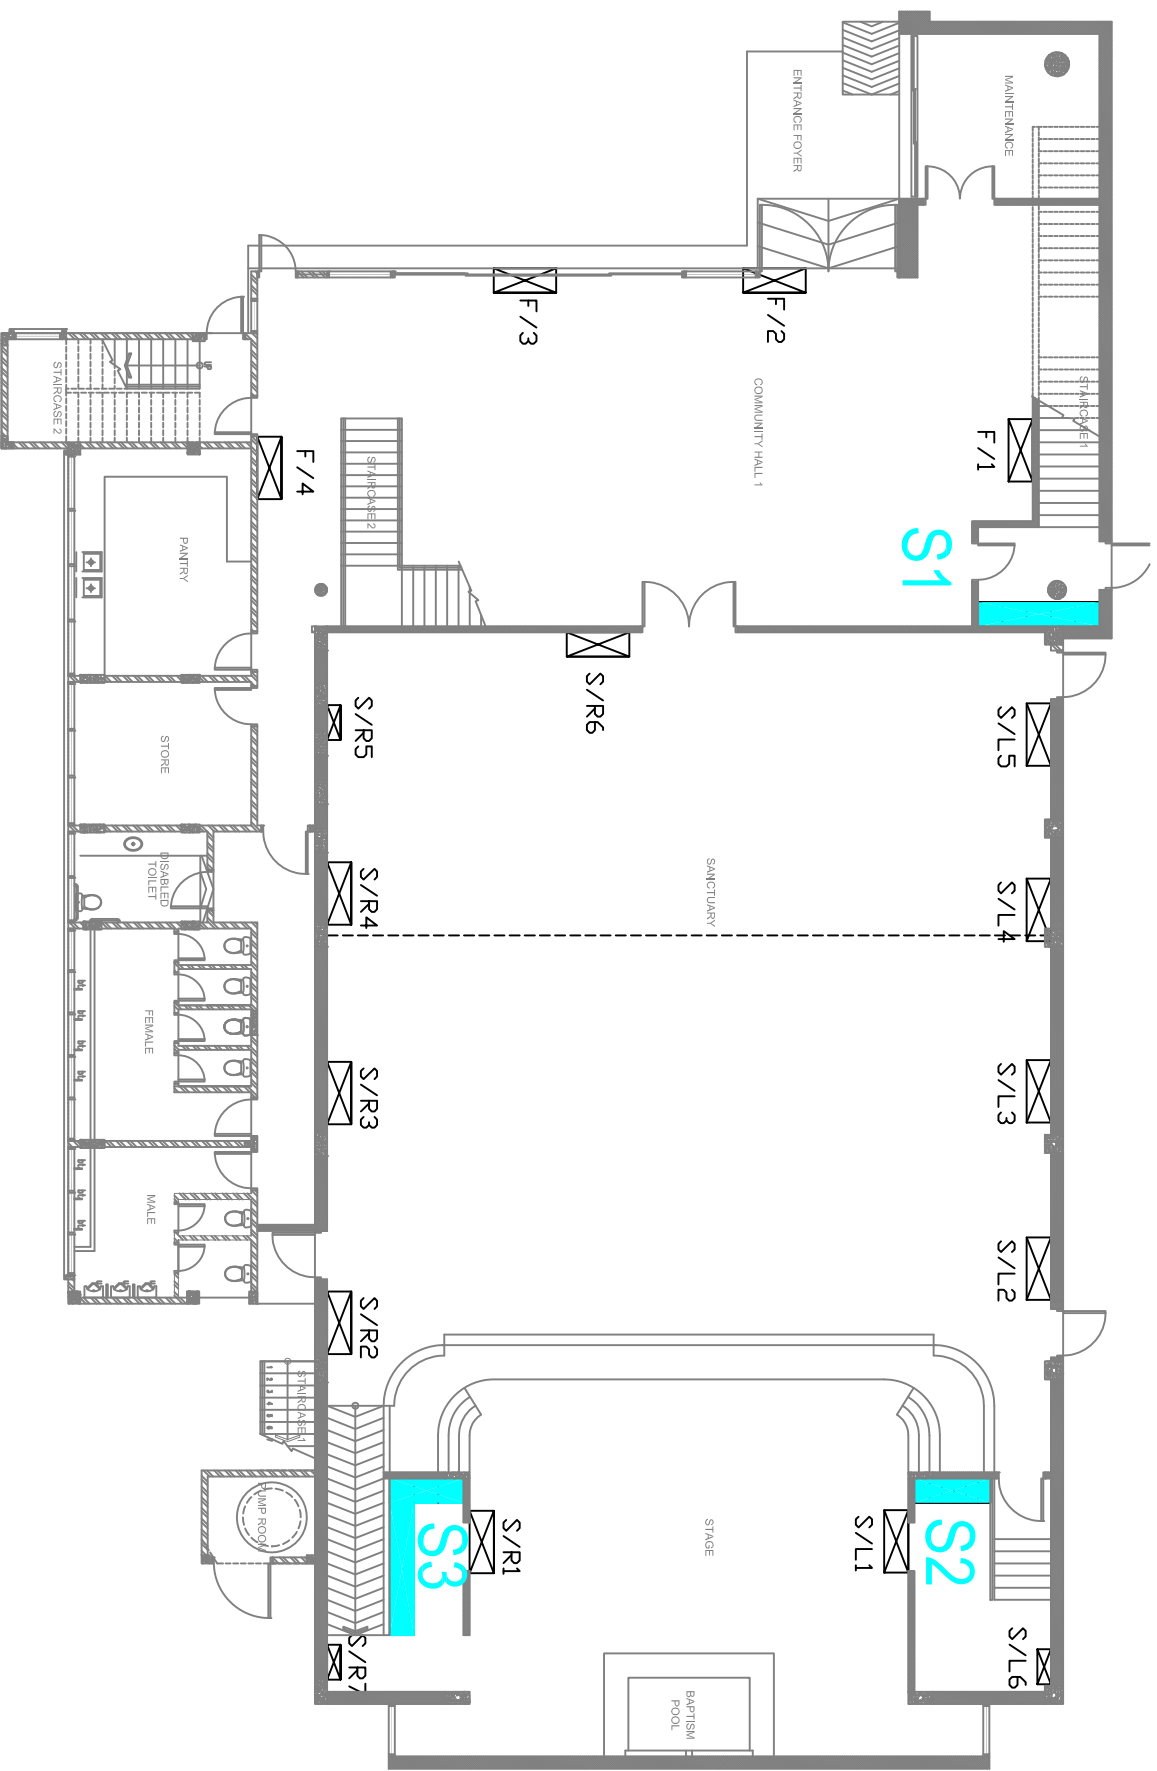


Diagramme 1- Proposed Stotage Location For Each Department (Ground Floor)