



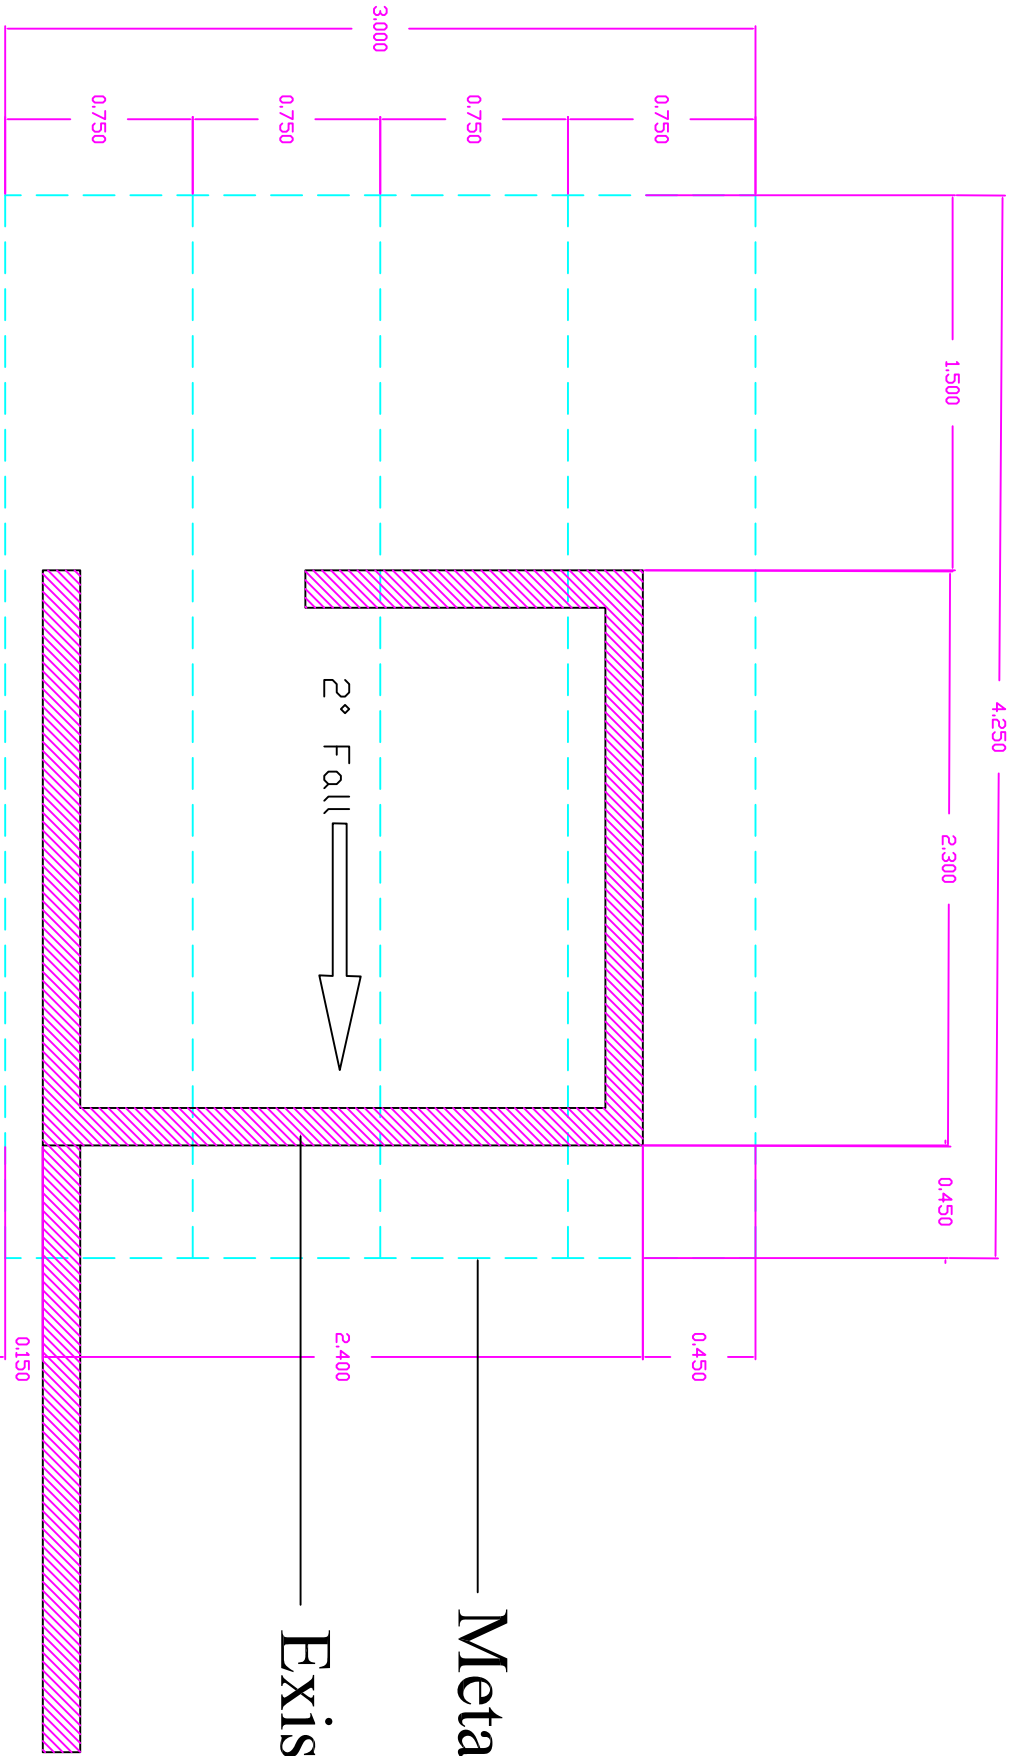

Metal Deck Roof (0.48 BST) c/w PU Foam


Existing Structure

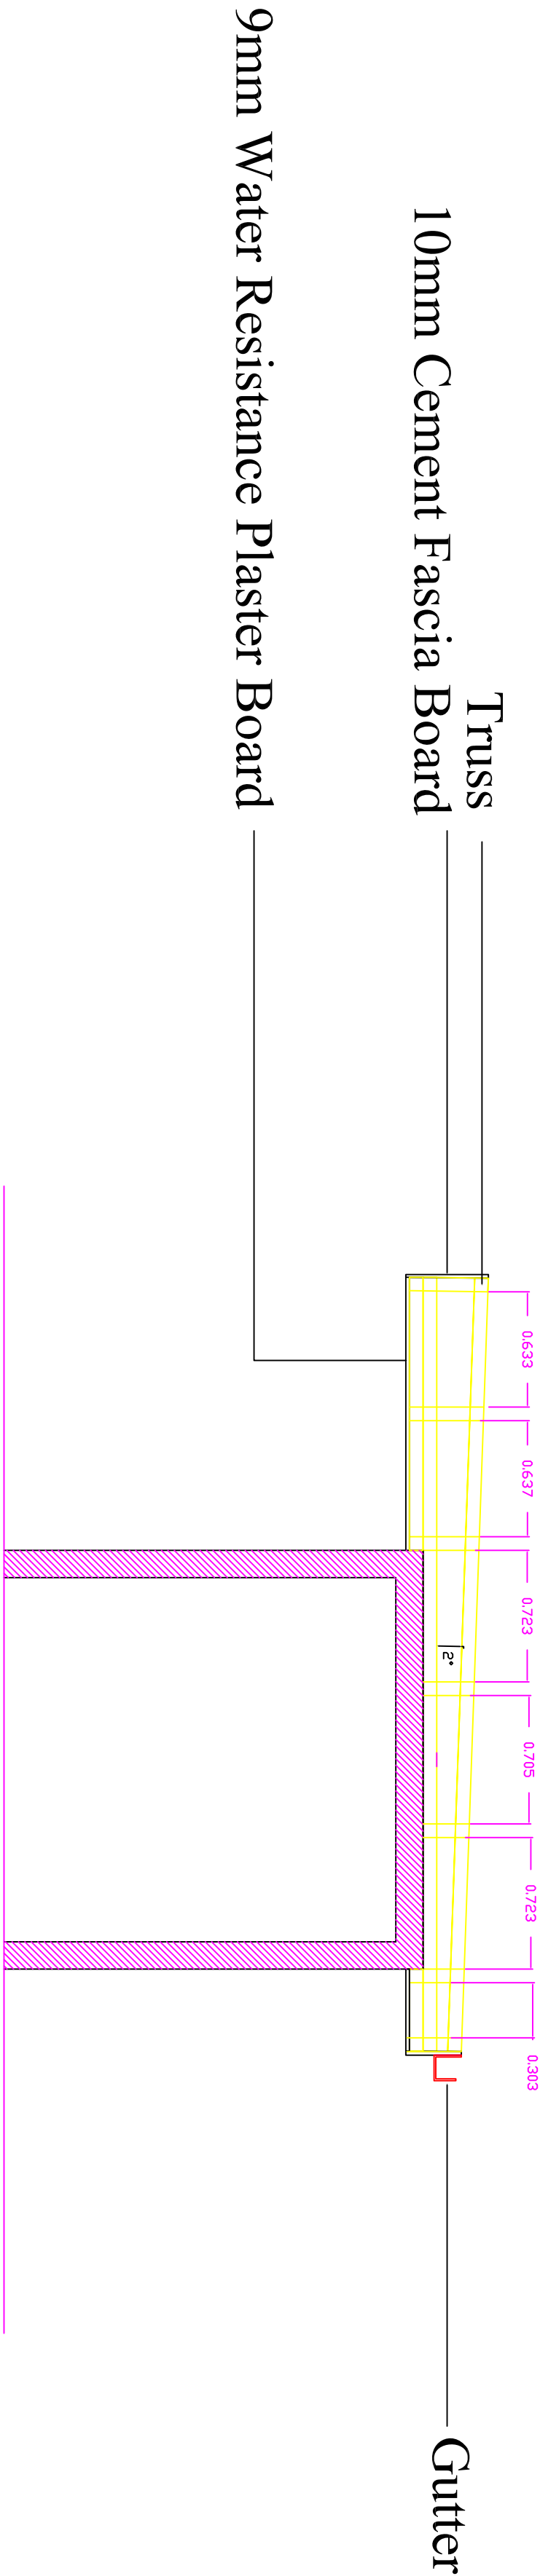

Truss
10mm Cement Fascia Board

9mm Water Resistance Plaster Board

Gutter

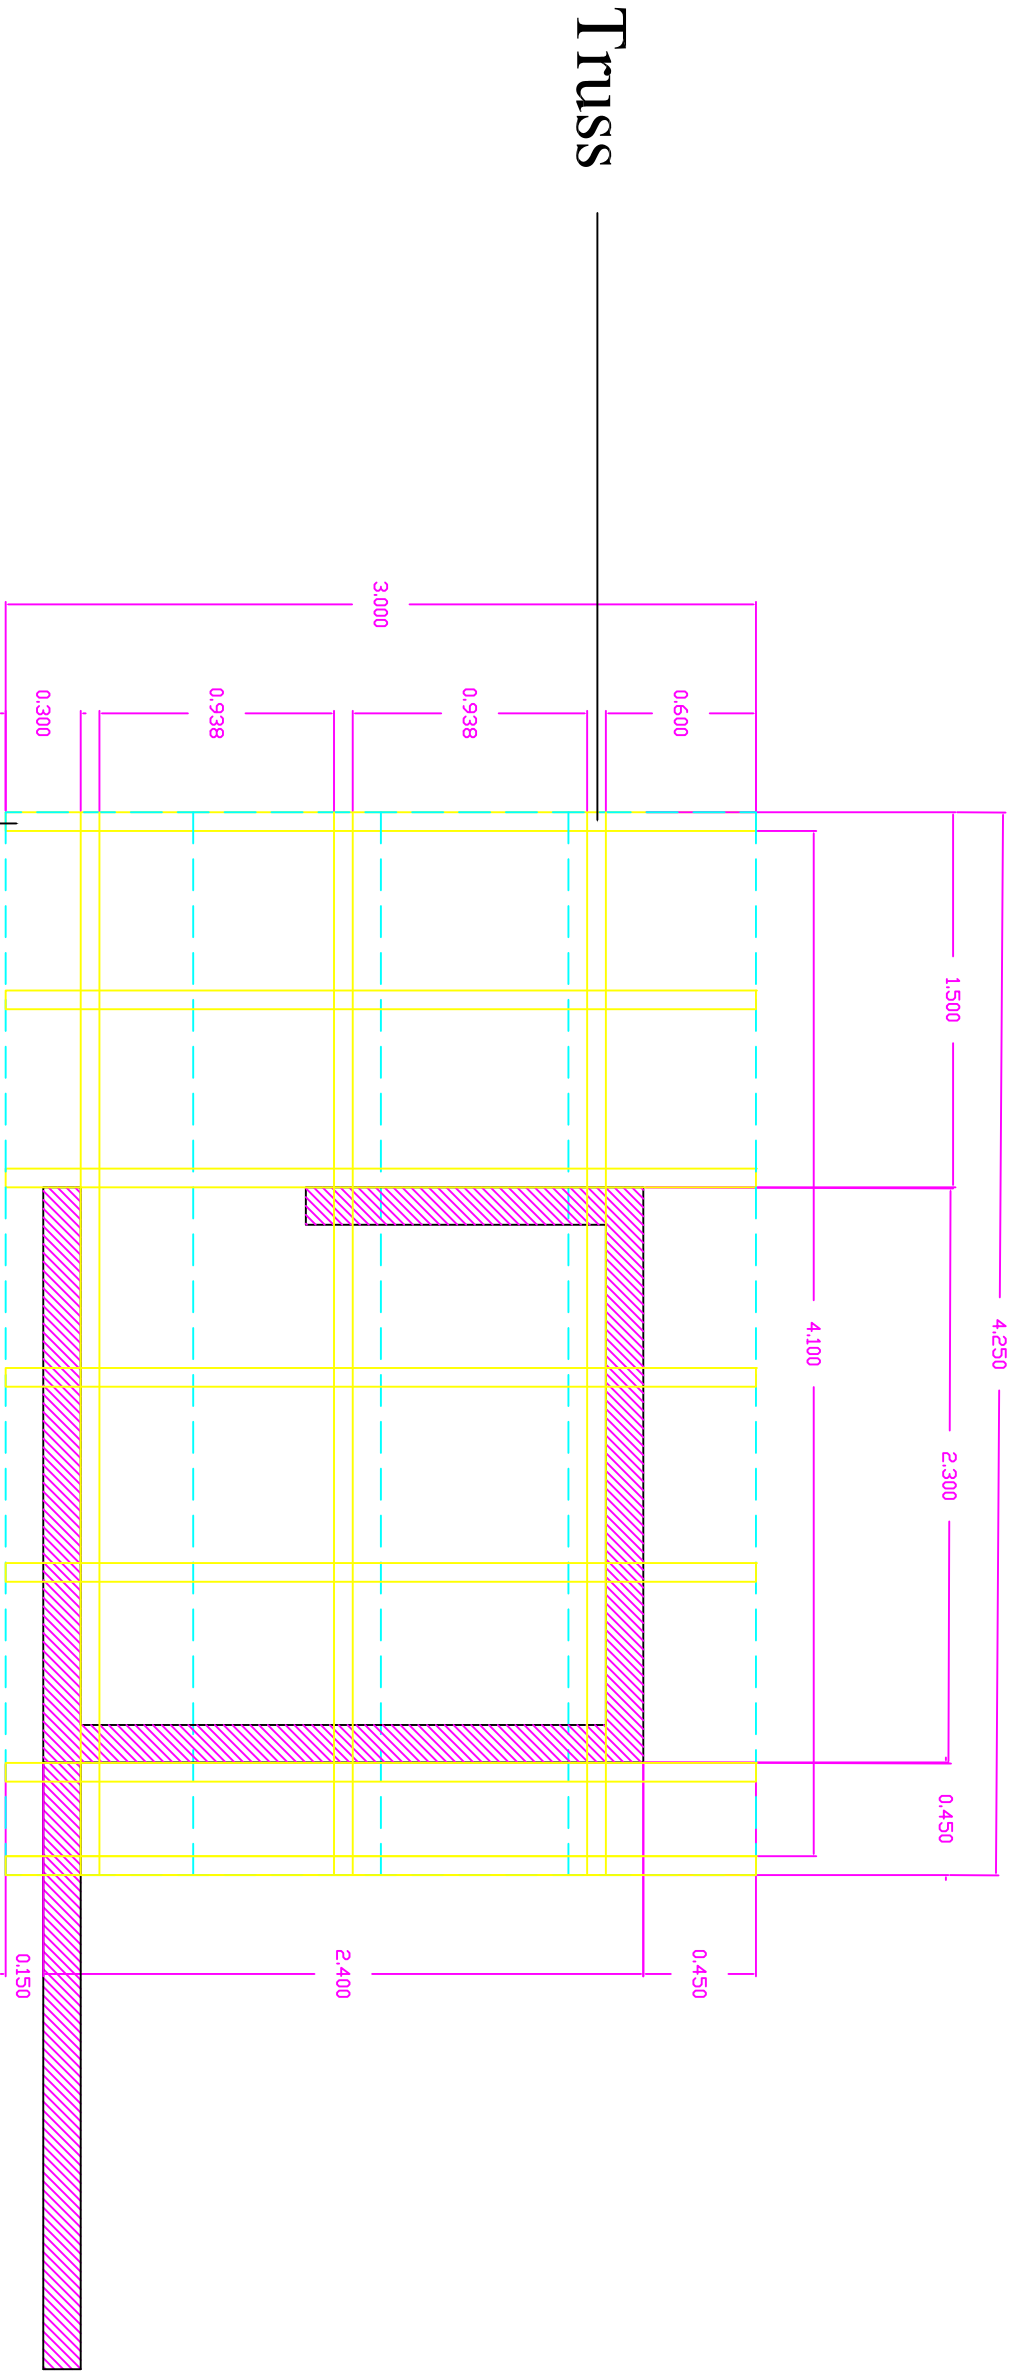

Truss

Truss ???