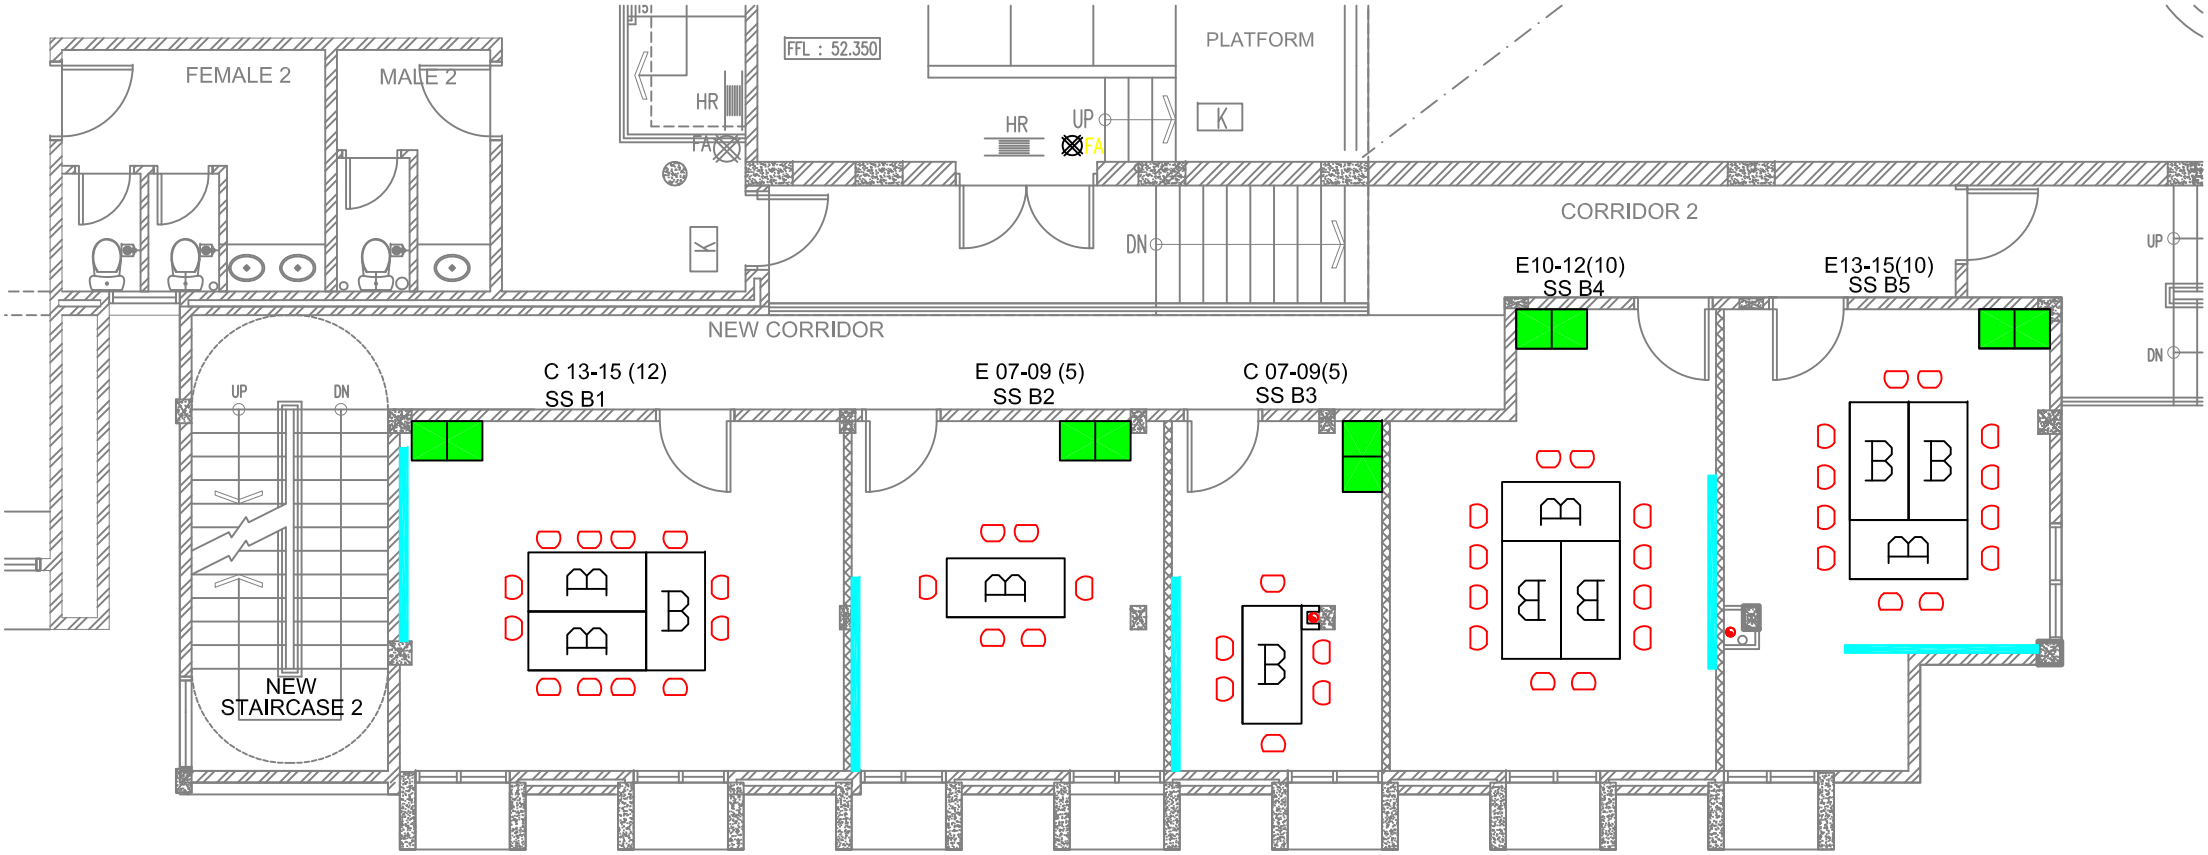

FIRST FLOOR PLAN

TABLE B = 1.5m x 0.75m

TABLE S = 1.5m x 0.60m

WB = 2460m (L)

Cabinet 0.5m x 0.9m

3V PVC Plastic Chair