

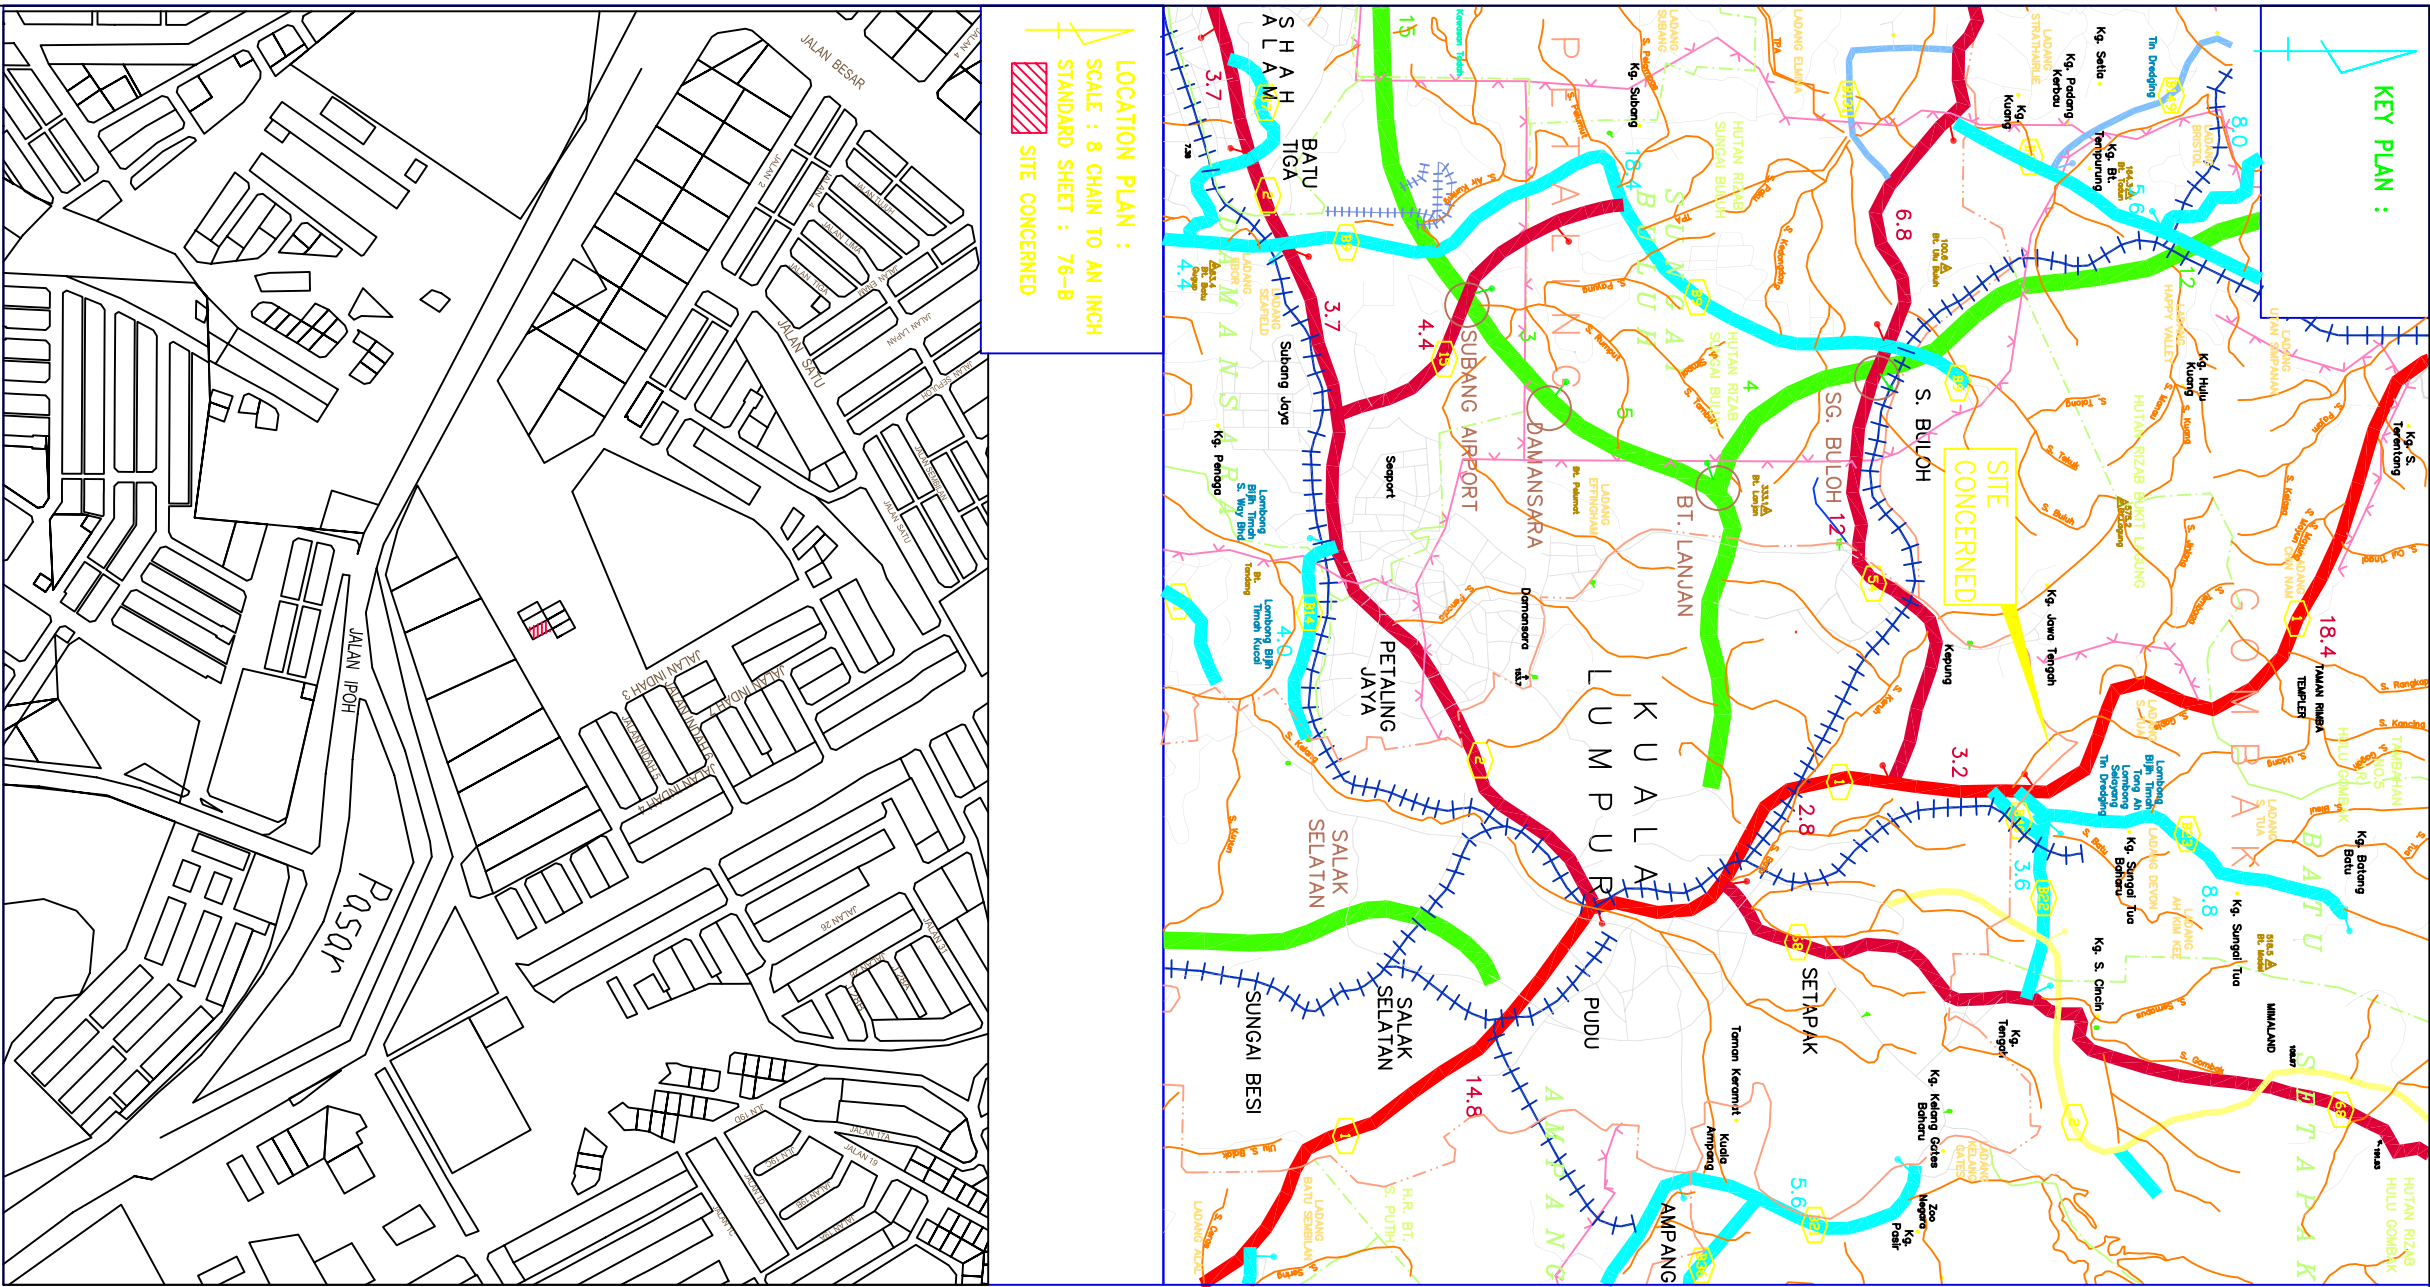


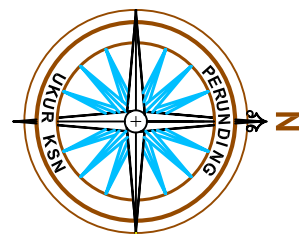

- NOTA :-
1. SEMUA UKURAN ADALAH DALAM UNIT METER.
 2. ARAS LARAS ADALAH BERDASARKAN KEPADA BM B2119 (RL=59.875), YANG BERADA DISEBELAH KIRI JALAN BT CAVES – KEPONG DIBAWAH TALIAN LETRIK BERDEKATAN KAWASAN REHAT DAN TASIK.

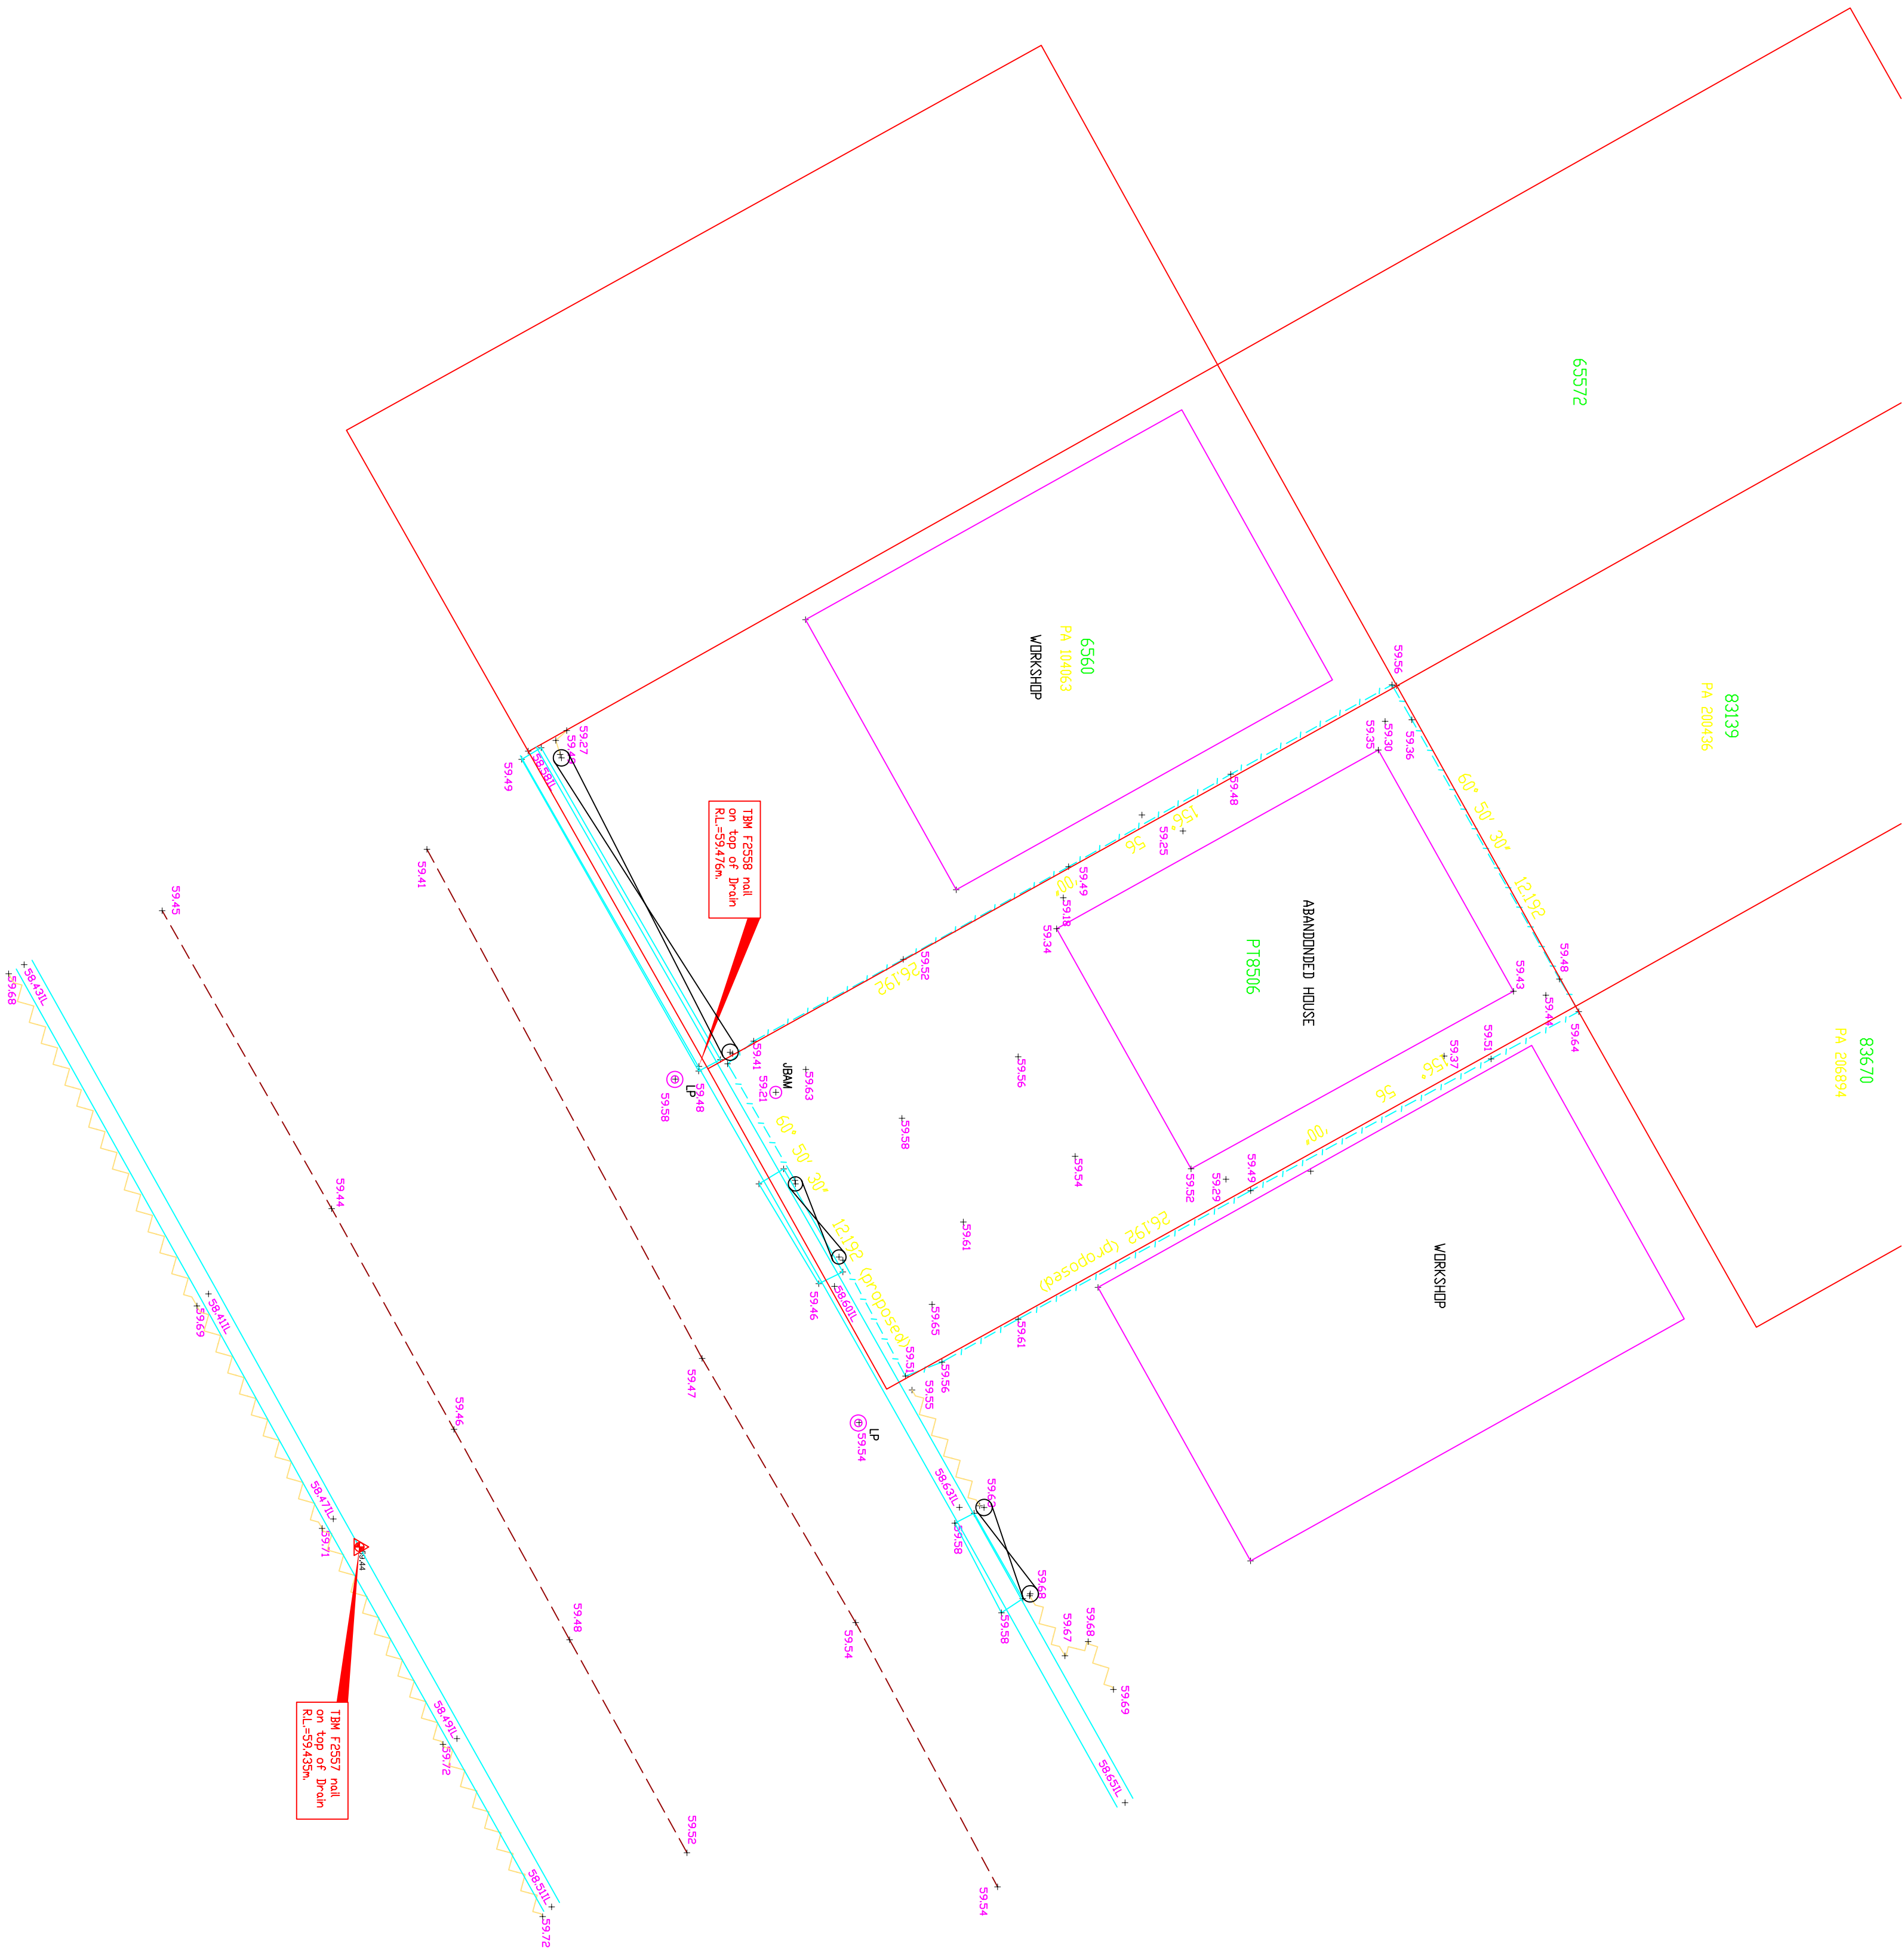

- LEGENDS :
- UP LAMP POST
 - METALLED ROAD
 - CONCRETE DRAIN
 - CHAIN LINK FENCE
 - GATE
 - INTER LEVEL
 - TURNPOYER BENCH-MARK (TBM)
 - JBM METER

Surveyed : Foo (012-281 9844) Date : 23 June 2014

Drawn : Yeap Date : 24 June 2014

Checked : Foo Date : 24 June 2014

FILE :

SURVEYED FOR:
DETAIL SURVEY ON LOT PT8506
TOWN OF SELAYANG, DISTRICT OF GOMBAK
SELANGOR DARUL EHSAN.

JURUUKUR TANAH BERLESEN :



Licence No. : LIT 56/2012

PERUNDING UKUR KSN
41/A JALAN SS 19/4
47300 SUBANG JAYA
Tel: 03-56 33 53 61
Fax: 03-56 33 52 92
E-mail : ksn156@gmail.com
E-mail : ksn156@hotmail.com

CP NO. : PA104063 & 200436

STANDARD SHEET : 77-B

SCALE : 1 : 150

PLAN NO.: KSN / FOO / 165 / TP1

Copyright 2012. All rights reserved