

LOTS 131-139 SECTION 94

Being Subdivision of Lot 24 See Inset

TOWN OF KUALA LUMPUR


DISTRICT OF KUALA LUMPUR

Scale 50 Links to an Inch

INSET
RESURVEY OF LOT 24 SECTION 94

Plan 14370

Scale 2 Chains to an Inch

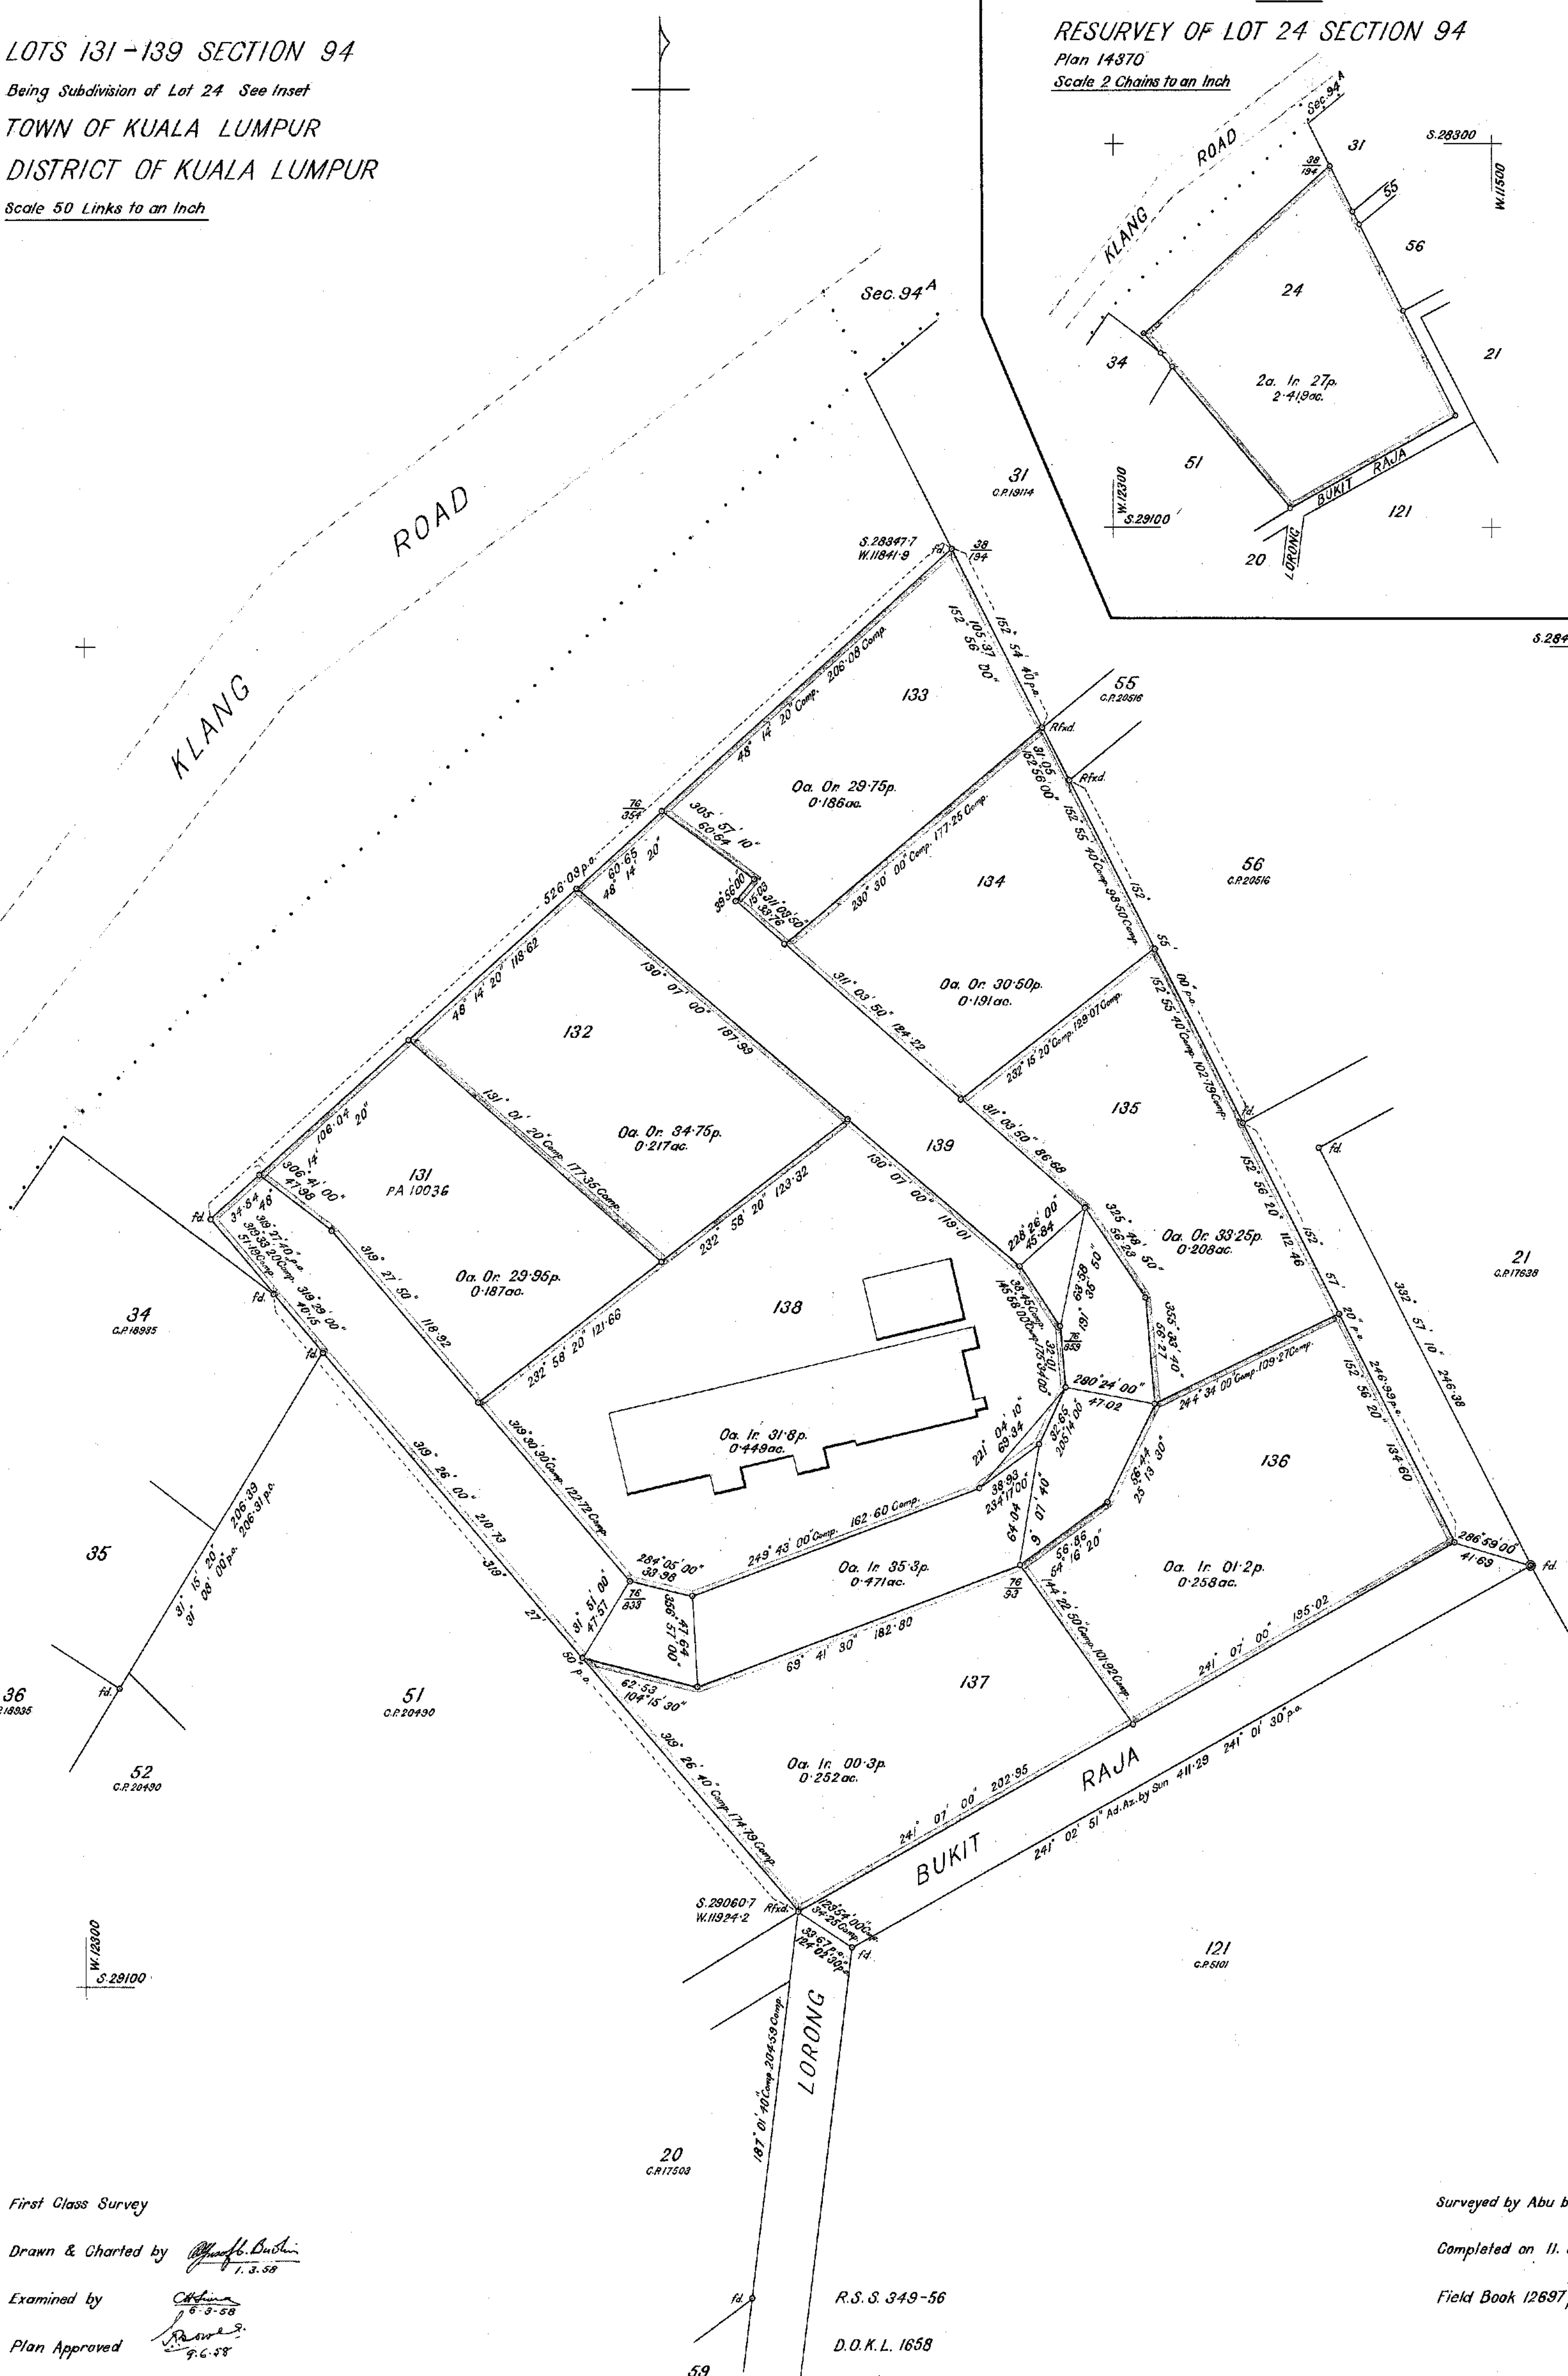

First Class Survey

Drawn & Charted by *Abu bin Manap*
1.3.57

Examined by *Chhian*
6.3.58

Plan Approved *Rowe*
9.6.58

Cal. Vol. 295 pp. 105 - III

Surveyed by Abu bin Manap

Completed on 11.3.57

Field Book 12697 pp. 1-30

R.S.S. 349-56

D.O.K.L. 1658

Sheet 85-D-11-13

C.P. 21632