


NOTA :-

Lot 1735 diisytiharkan sebagai Simpanan
Wakaf Masjid Simpang 3 Ijok seperti
dalam SI. PW 693-89

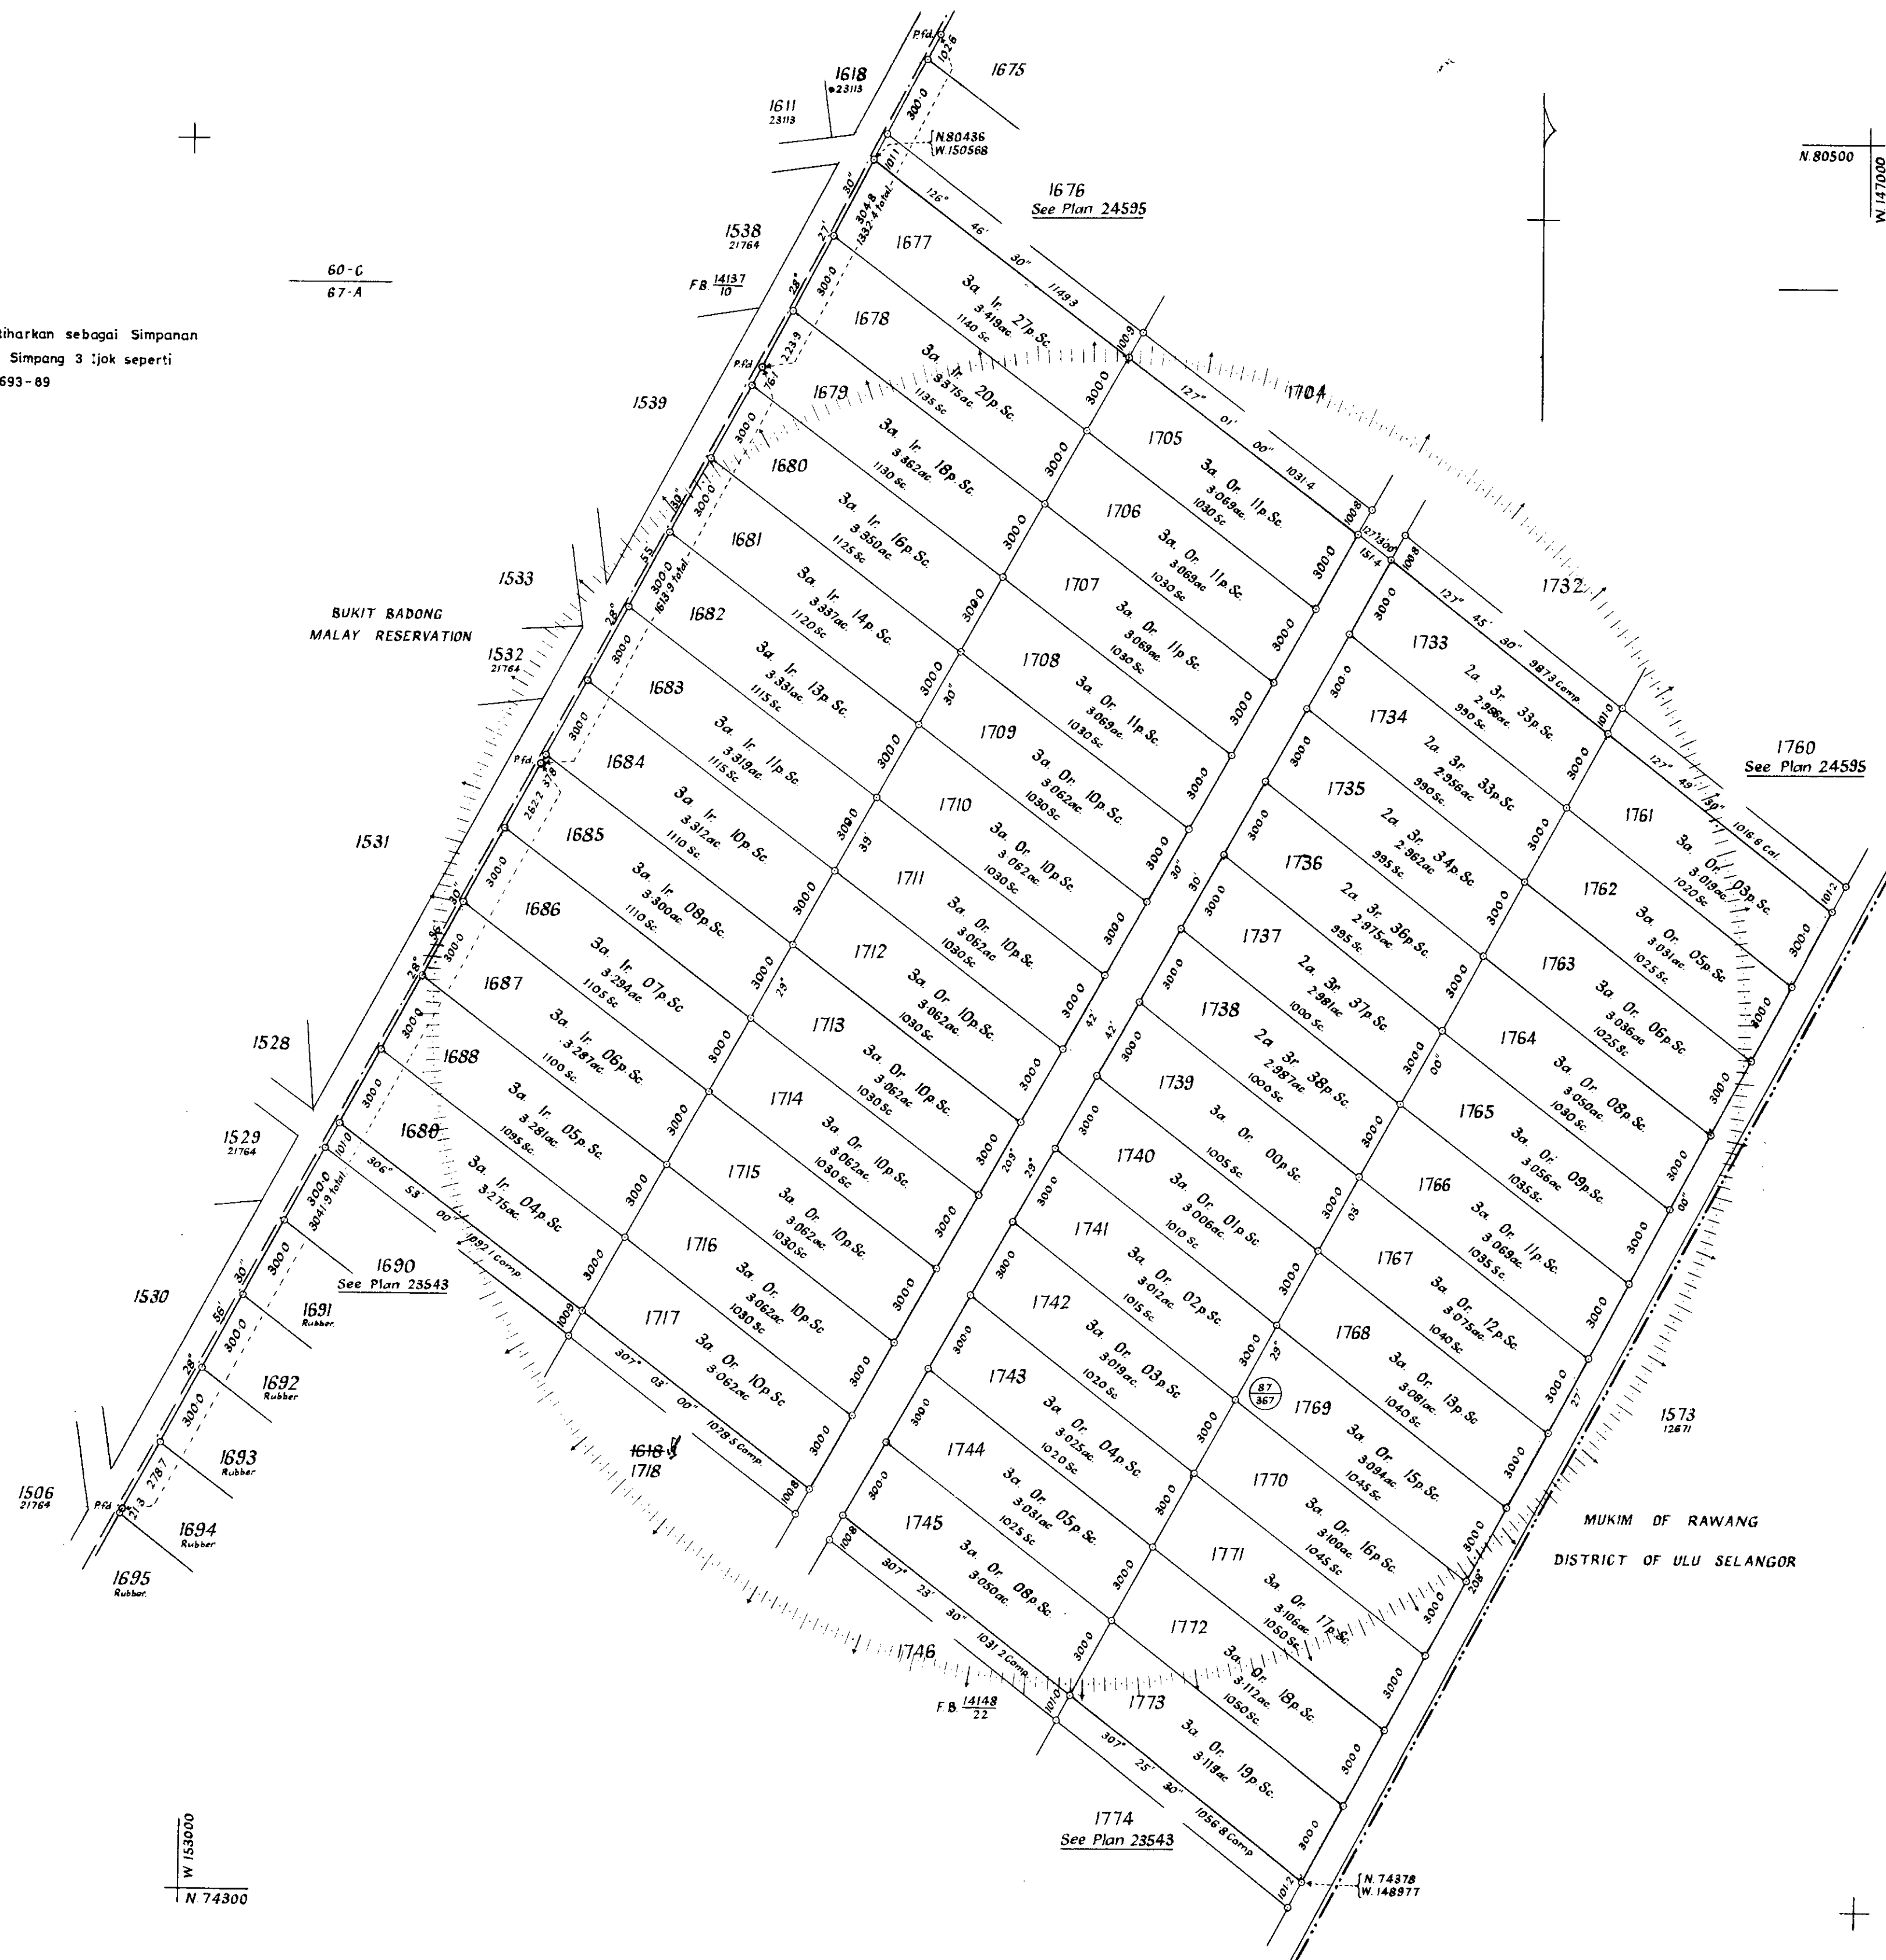

LOTS 1677 - 1689, 1705 - 1717,

1733 - 1745 & 1761 - 1773

MUKIM OF IJOK

DISTRICT OF KUALA SELANGOR

Scale Four Chains to an Inch

Std Sheets 60-C & 67-A

Svy. Ref. R.S.S. 559-60

L.O. Ref. K.S. 8-4-60

Cal. Vol. 367 pp. 24, 25, 28, 29, 32, 33, 36 & 37

Surveyed by Johari bin Abu Bakar

Completed on 17-5-61

Field Books 14137 & 14148

Azimuth from Plan 23543

Second Class Survey

Drawn & Charted by *Atma Singh Khosla*

Examined by *A. B. B.* 17. 1. 64

Approved *M. S. S.* 17. 3. 66

Plan No. 23544