


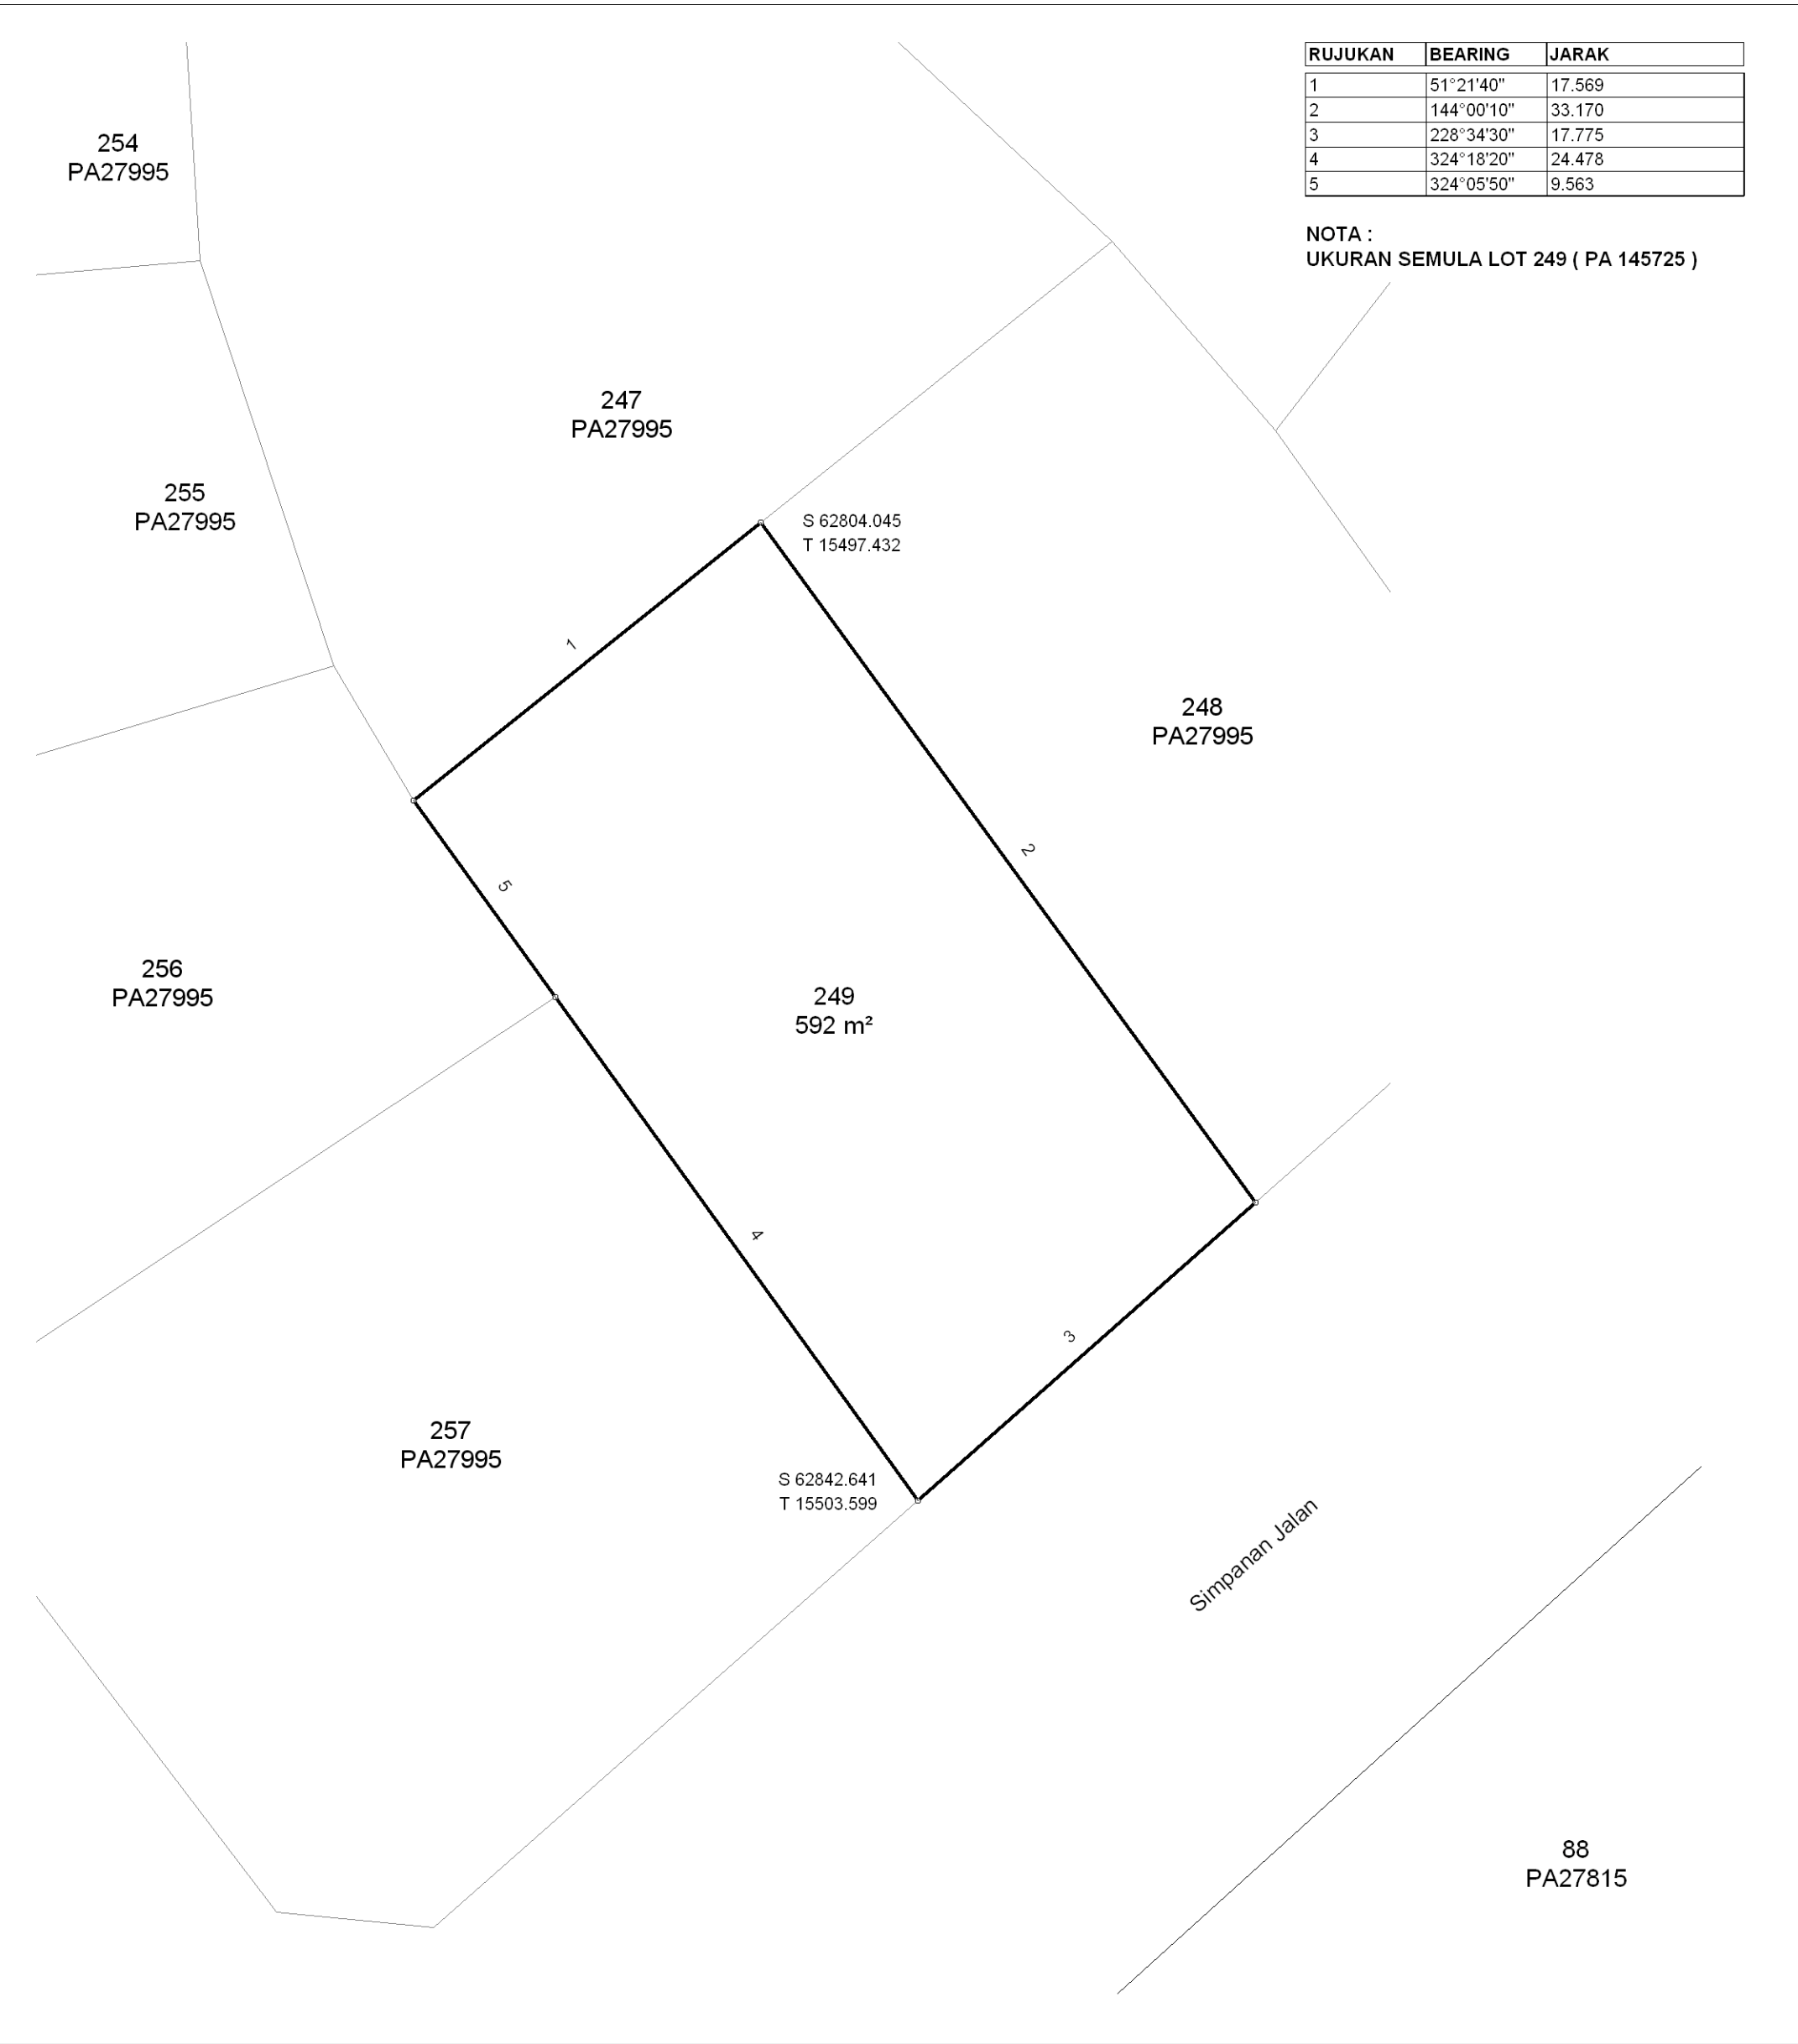

| RUJUKAN | BEARING    | JARAK  |
|---------|------------|--------|
| 1       | 51°21'40"  | 17.569 |
| 2       | 144°00'10" | 33.170 |
| 3       | 228°34'30" | 17.775 |
| 4       | 324°18'20" | 24.478 |
| 5       | 324°05'50" | 9.563  |

NOTA :  
UKURAN SEMULA LOT 249 ( PA 145725 )

|                                                                                    |                                      |   |
|------------------------------------------------------------------------------------|--------------------------------------|---|
| NEGERI SELANGOR                                                                    | FAIL UKUR PUSEL979_2011              | <br>AHAMAD BIN ZAKARIA<br>PENGARAH UKUR DAN PEMETAAN SELANGOR<br>TARIKH : 31/10/2011 |
| DAERAH PETALING                                                                    | FAIL PEJ. TANAH PTD.P 2A/BPJ 43/2006 |   |
| BANDAR PETALING JAYA SEKSYEN 12                                                    | DILULUSKAN OLEH                      |   |
| LOT 249                                                                            |                                      |   |
| SKALA 1 : 250                                                                      |                                      |   |
| PETA KADASTER 85C                                                                  |                                      |   |
| PA203602                                                                           |                                      |   |
|  |                                      |   |