
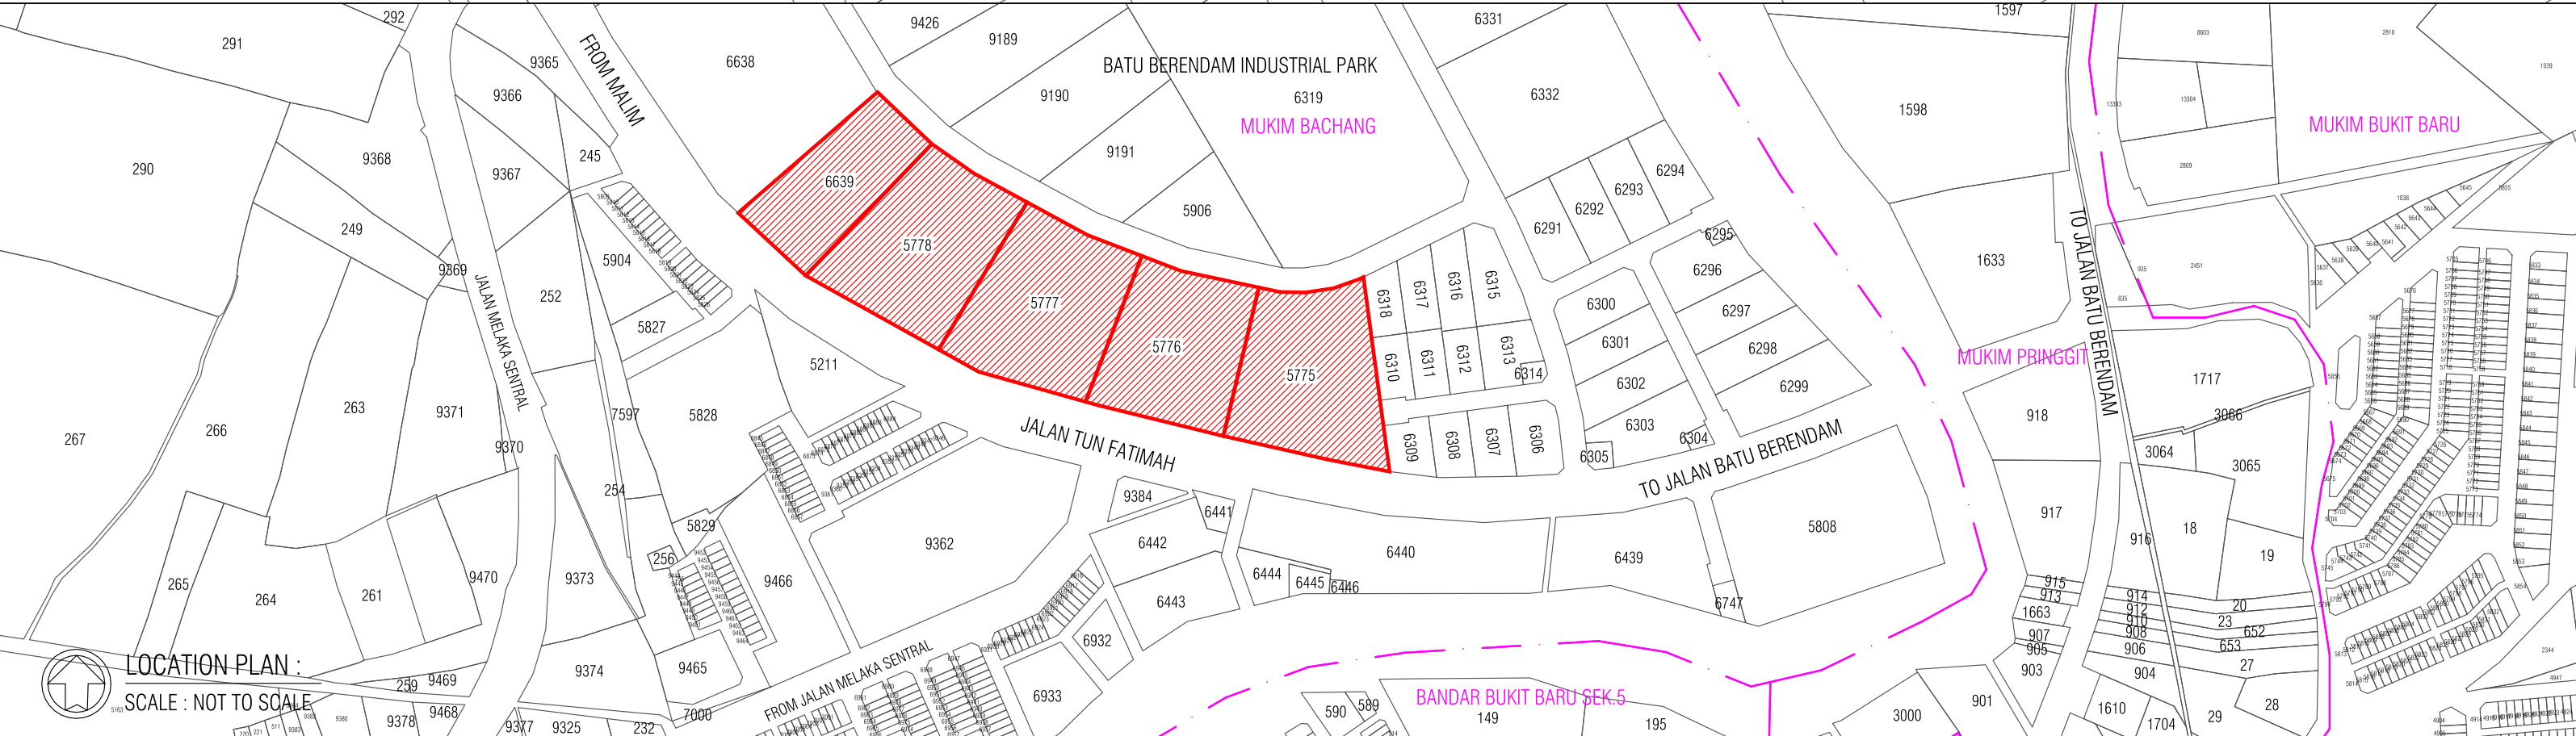


Survey Area

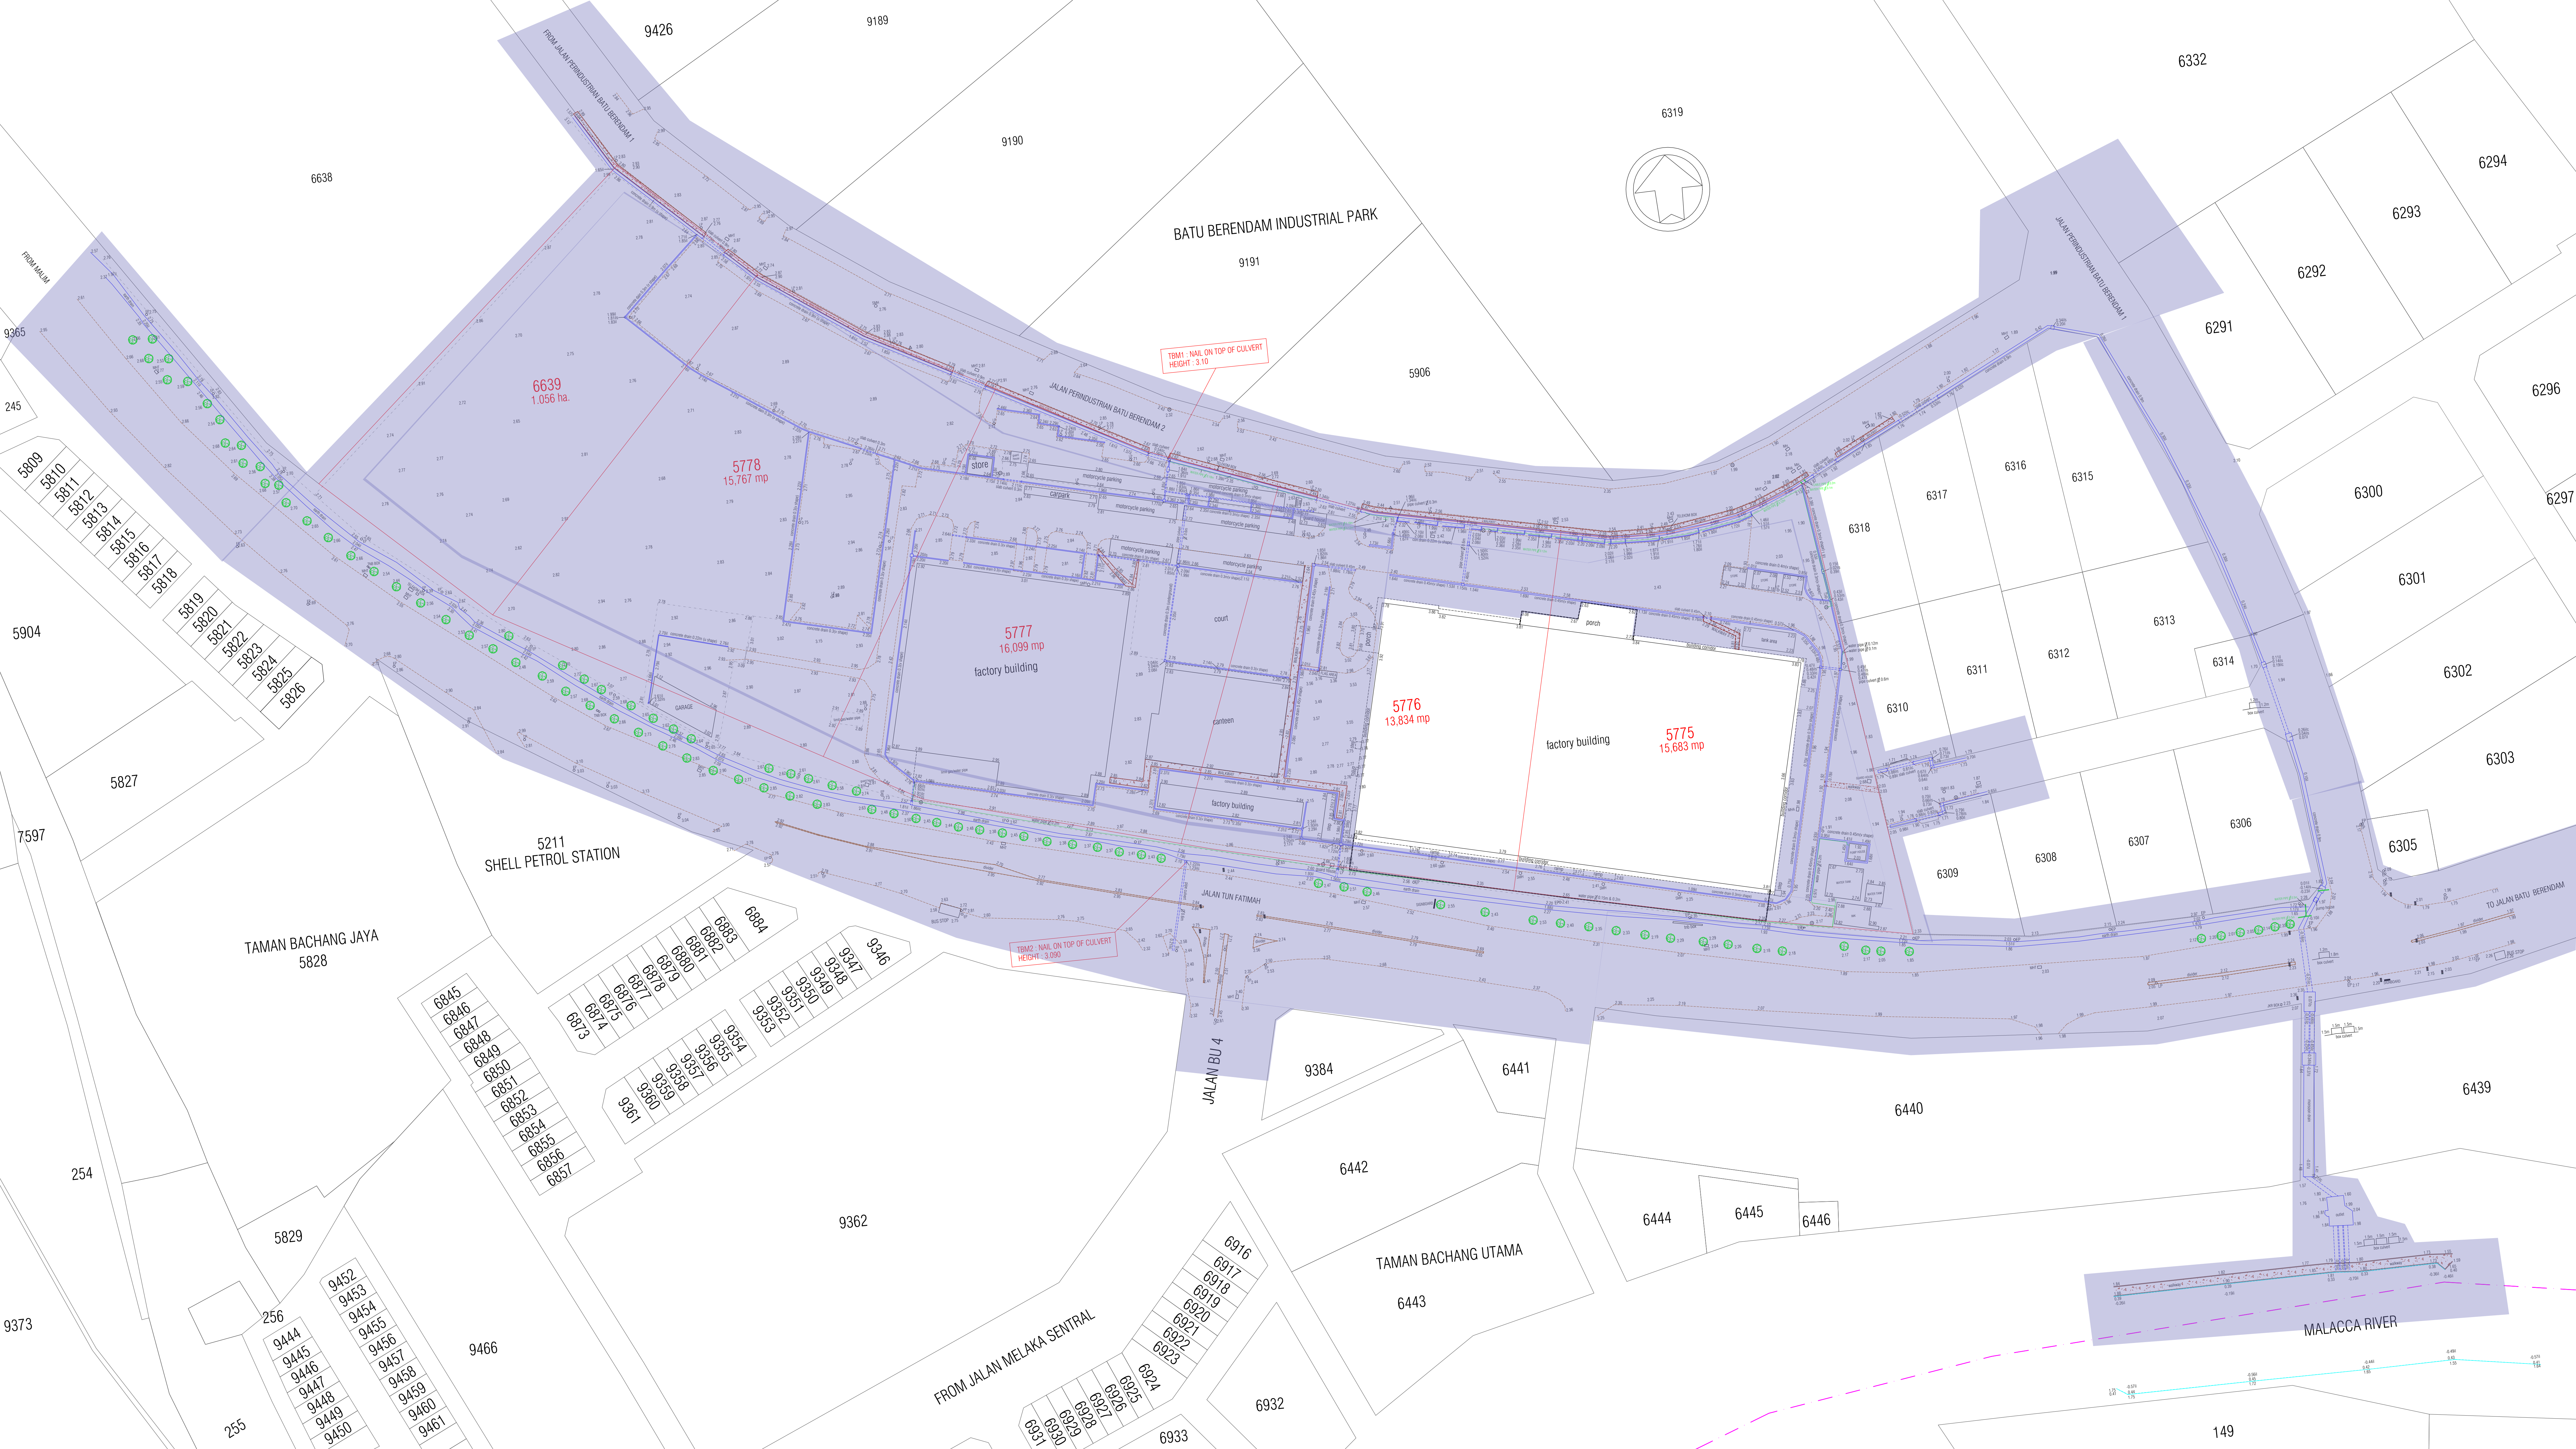

DETAIL , SPOT LEVEL &  
FINAL DISCHARGE SURVEY  
FOR LOT 5775-5778 & 6639  
MUKIM BATU BERENDAM  
CENTRAL DISTRICT OF MALACCA  
MALACCA

□ MHA

□ MHT

IL

ILS

ILC

○ EP

○ TP

○ LP

MANHOLE SAMB

MANHOLE TELEKOM

INVERT LEVEL

INVERT LEVEL SUMP

INVERT LEVEL CULVERT

ELECTRIC POST

TELEPHONE POST

LAMP POST

— WATER PIPE

— DRAIN

— METALLED ROAD

— FENCE

○ TREE

NOTE:

ALL LEVELS ARE BASED FROM BM M0142

HEIGHT : 7.017m

ALL MEASUREMENTS ARE SHOWN IN METRES

LICENSED SURVEYOR:




SR. NG ENG SENG

AKRISAM, MAALIS

Land Surveyor Licensed Under Act 458

(Revised 1991)
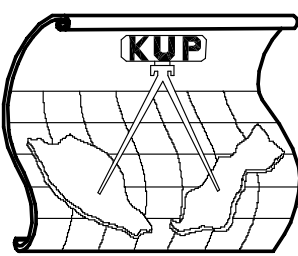
|                                                                                       |                          |   |  |
|---------------------------------------------------------------------------------------|--------------------------|---|--|
|  |                          | <div>KUMPULAN UKUR PETANAH</div> <div>Consultants in T.M.S. , Straits Engineering, Hydrographic, Topographical, GPS &amp; GIS Survey &amp; Land Development, Licensed Land Surveyors</div> <div>4942-E, 1st &amp; 2nd Floor, Jalan Kasutun-2</div> <div>Taman Kasutun, Seremban, 71500, Malacca</div> <div>Tel : 06-2832768 &amp; 2825003 Fax : 06-2842846</div> <div>Email : <a href="mailto:kupber@sigmal.com">kupber@sigmal.com</a></div> |  |
| SCALE                                                                                 | 1 : 800                  |   |  |
| STD. SHEET                                                                            | 34 - C - I & III         |   |  |
| SURVEYED BY                                                                           | RAZMAN                   | TII 15561   |  |
| DRAWN BY                                                                              | SAHRINA                  | RM421.PAJ-102-2021   |  |
| CHECKED BY                                                                            | NG                       | 16/11/2021   |  |
| FILE NO.                                                                              | 202/KUP/MISC/LS/2021(F5) |   |  |
| PLAN NO.                                                                              | PJU-102/2021             |   |  |