

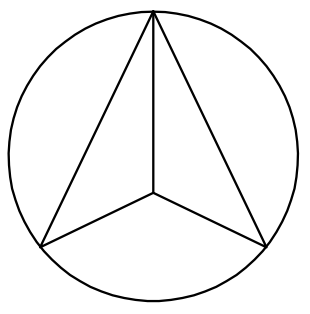
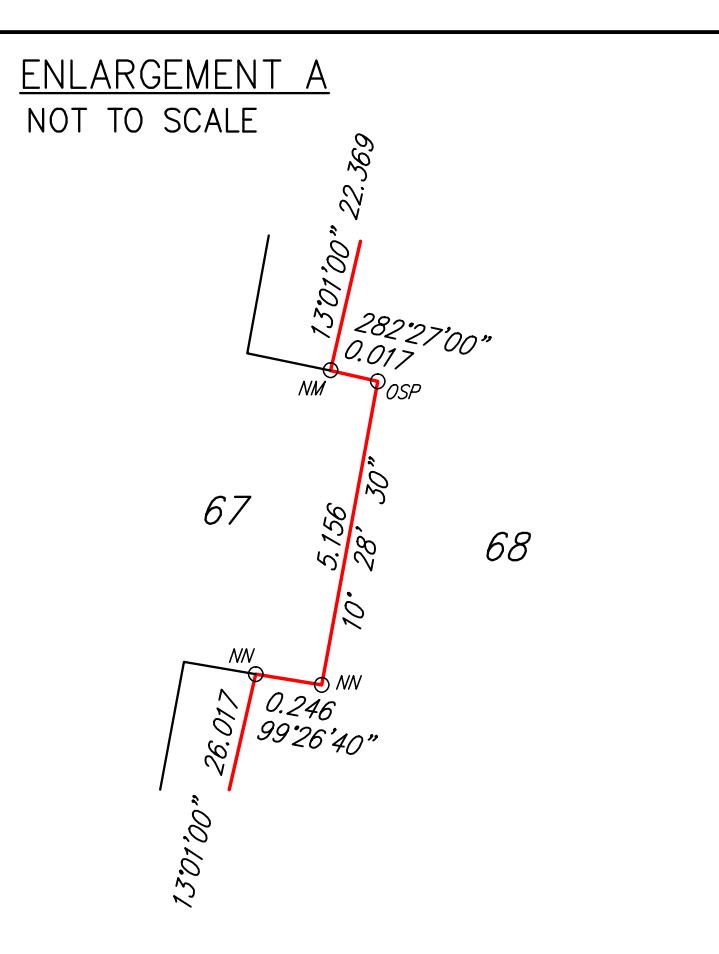
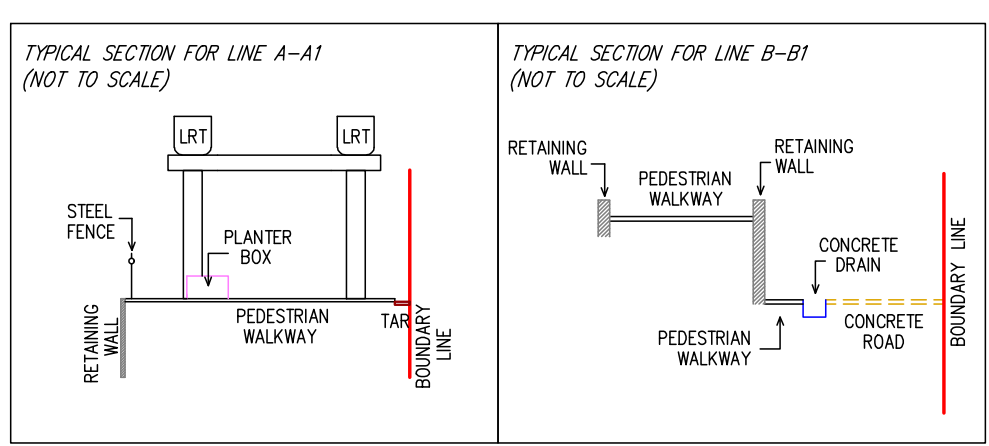
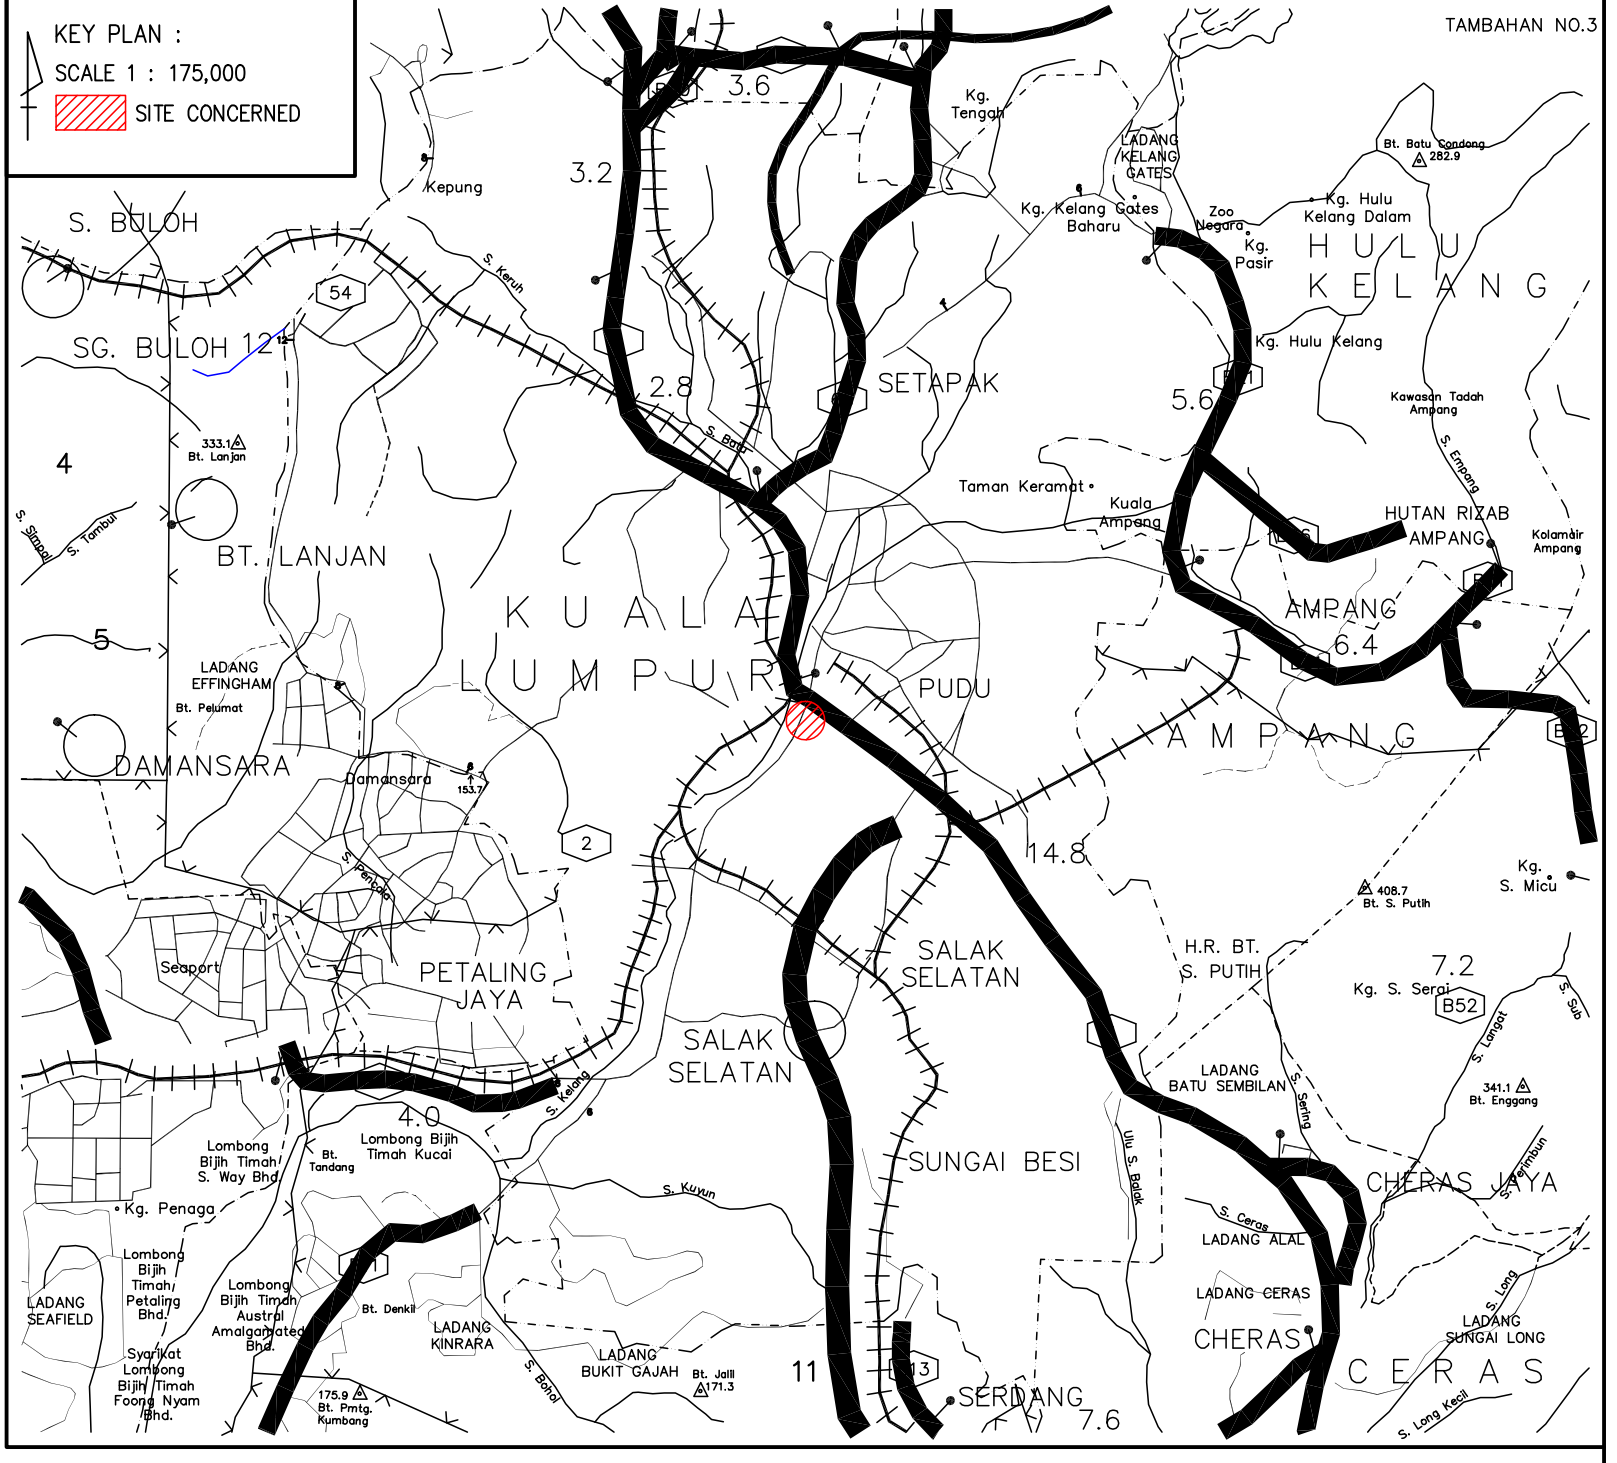
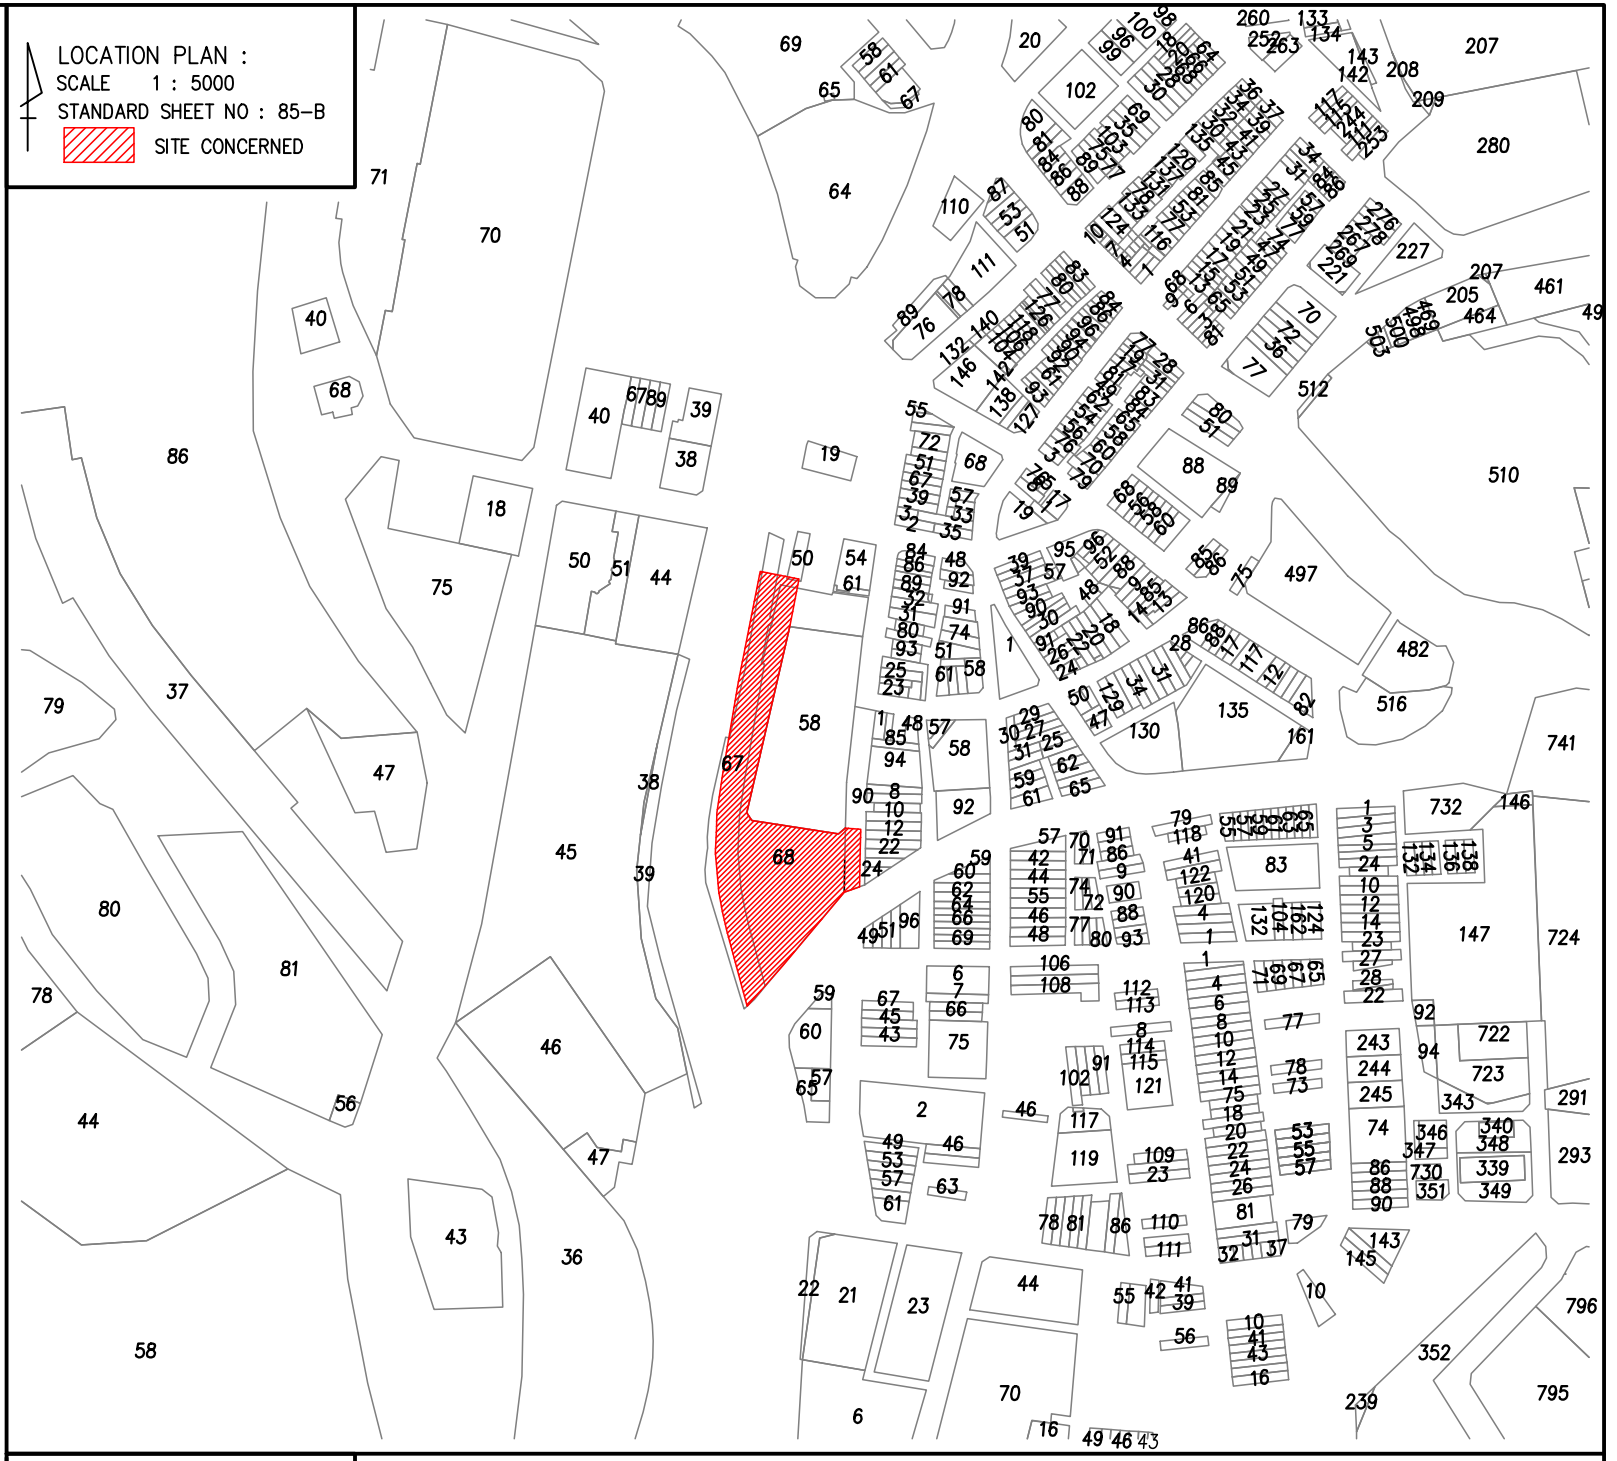
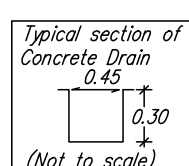
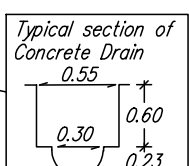
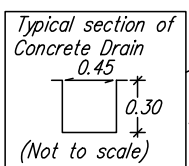
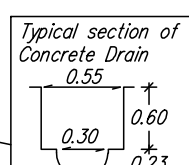
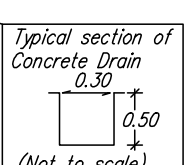
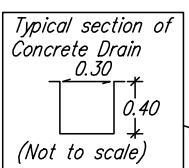


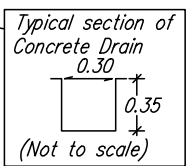

SCALE 1 : 500
STANDARD SHEET NO. : 85-B

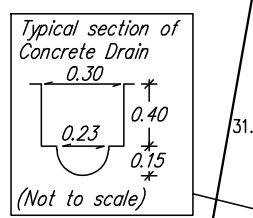

NOTES :

1. ALL MEASUREMENTS ARE SHOWN IN METERS.
2. ALL THE BEARING, DISTANCE, AREA AND COORDINATE SHOWN IN THIS PLAN ARE TEMPORARY ONLY SUBJECT TO FINAL TITLE SURVEY.
3. ALL LEVELS ARE BASED ON TEMPORARY BENCH-MARK, TBM KMR2 (R.L. 31.467m) OF THE SURVEY PLAN OF JURUKUR KEMUNING, REF. NO.: K/04/WP/545/02 AS PROVIDED BY CLIENT.
4. DEMARCATION SURVEY IS DONE BASED ON CERTIFIED PLANS, NO.: PA 102770, PA 112421 AND PA 123948.
5. THIS DEMARCATION SURVEY IS NOT A TITLE SURVEY. DEMARCATION SURVEY VALUES ARE WITHIN THE ACCEPTABLE LIMIT ONLY.
6. ANY DISCREPANCY FOUND IN THIS SURVEY PLAN SHALL BE REFERRED TO AND TO BE VERIFIED BY THE SURVEYOR IN-CHARGE.
7. FIELD BOOK NO. - 75
8. TACHY BOOK NO. - 38
9. LEVEL BOOK NO. - 38

LEGENDS :	
1. LP	LAMP POST
2. TMH	TELECOM MANHOLE
3. EB	ELECTRIC BOX
4. TIME MH	TIME MANHOLE
5. JBVA	JABATAN BEKALAN AIR VALVE
6. MHST	SEPTIC TANK MANHOLE
7. IKW MH	INDAH WATER KONSORTIUM MANHOLE
8. KLM MH, MHF, MHK, MHPP	MANHOLE
9. DBKL MH	DEWAN BANDARAYA KUALA LUMPUR MANHOLE
10. ITIS MH	ITIS MANHOLE
11. SB	SIGNBOARD
12. TNB MH	TENAGA NASIONAL BERHAD (TNB) MANHOLE
13. JBAMH	JABATAN BEKALAN AIR MANHOLE
14. WT	WATER TAP
15. MHTL	TRAFFIC LIGHT MANHOLE
16. PB	POS BOX
17. PP	PUBLIC TELEPHONE
18. TL	TRAFFIC LIGHT
19. ---	METALLED ROAD
20. S1	CONTROL TRAVERSE STATION
21. NN	NEW NAIL
22. ON	OLD NAIL
23. NM	NO MARK
24. RM	REFERENCE MARK
25. OSP	OLD SPIKE
26. ---	CONCRETE DRAIN
27. SUMP	SUMP
28. ---	RETAINING WALL
29. WPL	WATER PIPELINE
30. T	TREE
31. TBM	TEMPORARY BENCH-MARK (TBM)
32. ---	CULVERT, DIAMETER 0.6 METER
33. ---	STAIRCASE
34. GATE	GATE
35. IL	INVERT LEVEL
36. ---	HYDRANT
37. ---	CONCRETE ROAD
38. ---	ROOF LINE
39. GH	GUARD HOUSE
40. ---	LRT LANE
41. ---	TUNNEL

DEMARCATION, DETAIL AND SPOT LEVEL SURVEY
ON PART OF LOT 68, SECTION 31,
TOWN OF KUALA LUMPUR,
WILAYAH PERSEKUTUAN KUALA LUMPUR

LICENSED LAND SURVEYOR :	
Sr HENG WEI KAIY B. Eng. (Hons.) Geomatics, MRISM, MAALS Land Surveyor Licensed Under Act 458 (Revised 1991)	
SURVEYED BY :	C.Y. FOO 21-01-2018
DRAWN BY :	M. K. SHAM 27-01-2018
CHECKED BY :	ABDUL MUIZ 05-02-2018 W. K. HENG 06-02-2018

PREPARED BY :	
ZENITH JURUKUR ZENITH Licensed Land Surveyors 于高測量公司 34-2, Jalan Anggerik Vanilla R 31/R, Kota Kemuning, Seksyen 31, 40460 Shah Alam, Selangor, Malaysia. Tel: 012-3961820 / 03-51224388 Fax: 03-51224388 H/P: 012-2805400 Email: jzenith88@gmail.com	
PLAN NO. : JZ/12/WP/91/F/3	