


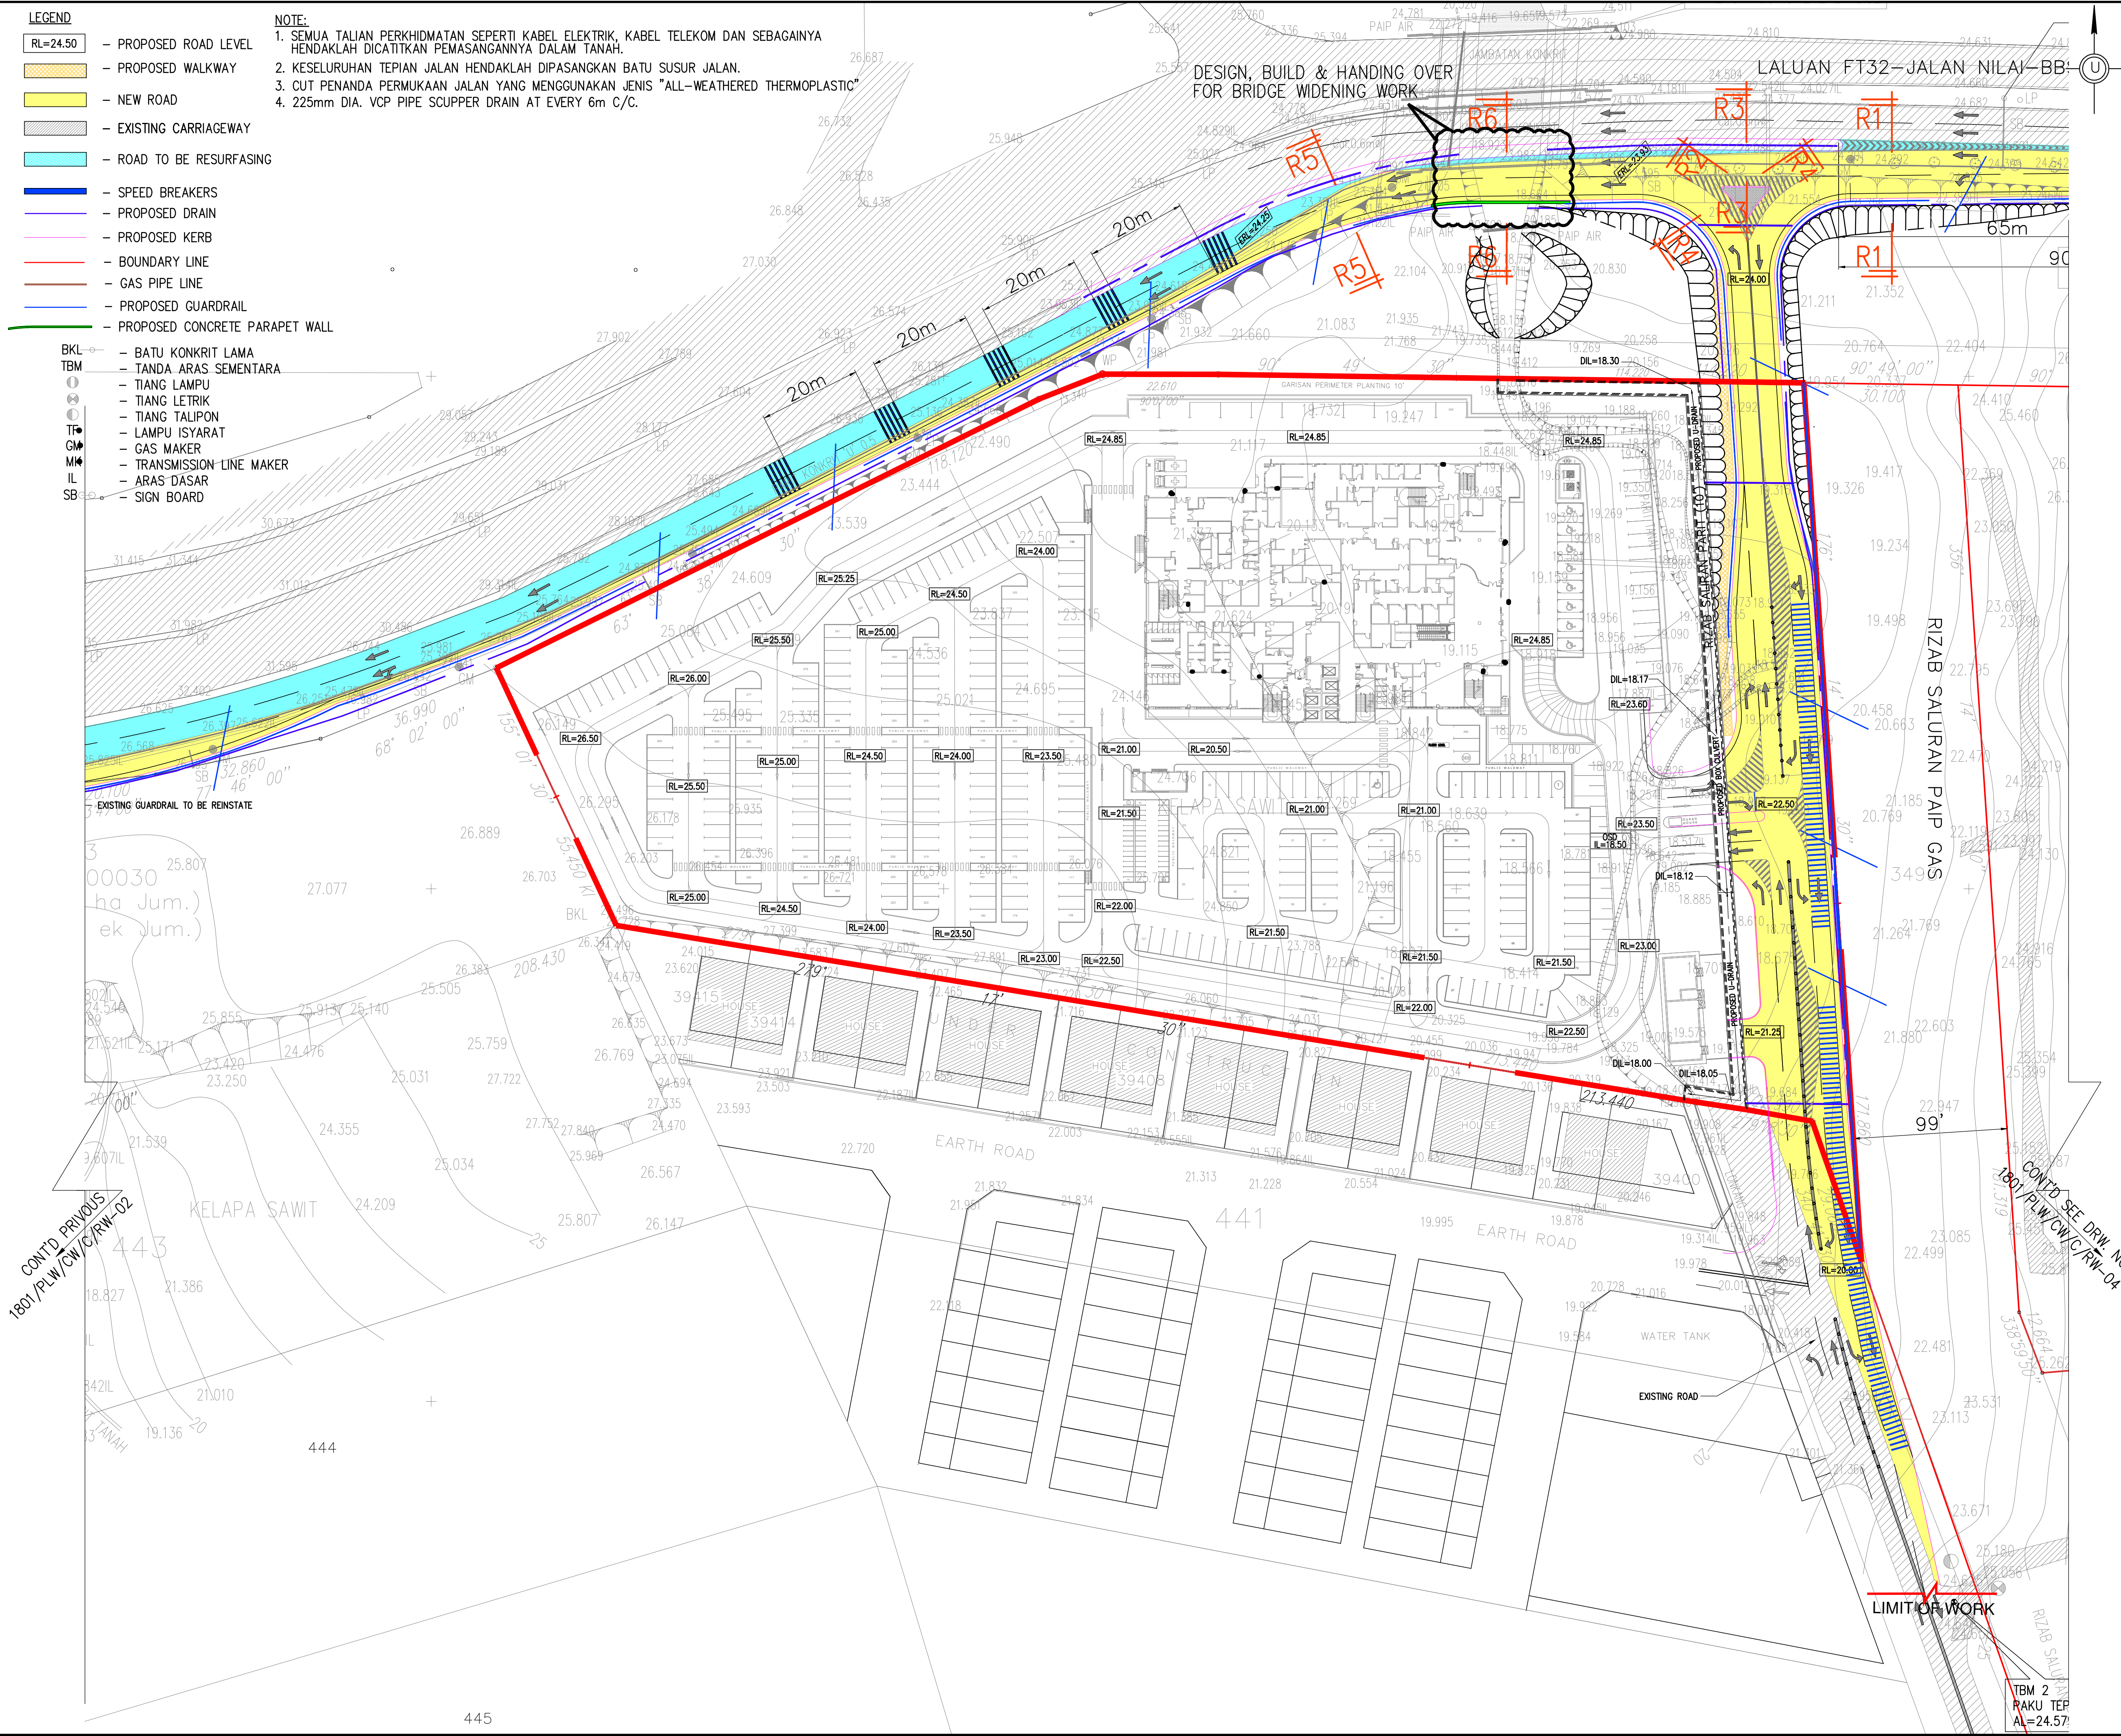

REV.

AMENDMENTS

DATE

APPROVED

PROJECT:

PERMOHONAN PELAN JALAN DAN PERPARITAN BAGI CADANGAN  
PENDIRIAN BANGUNAN PUSAT PERUBATAN SWASTA YANG  
MENGANDUNGI:  
1. 1 BLOK HOSPITAL SWASTA 8 TINGKAT (121 KATIL)  
2. TEMPAT LETAK KERETA DI ARAS TANAH DAN SUB-BESMEN  
3. 1 UNIT STESAN SUIK UTAMA (SSU)  
4. 1 UNIT PUSAT PENGUMPULAN SAMPAH  
5. 1 UNIT PONDOK PENGAWAL  
DI ATAS LOT 5244, MUKIM LABU, DAERAH SEPANG,  
SELANGOR DARUL EHSAN

UNTUK TETUAN :

BUILTECH ACRES SDN. BHD.

PEMILIK TANAH/PEMAJU

DATO' SRI GODWIN TAN PEI POH

GROUP EXECUTIVE DIRECTOR

No. K.P. 840322 - 01 - 4331

BUILTECH ACRES SDN. BHD.

(NO. SYARIKAT: 363869-X)

NO. 9, LORONG GURNEY, OFF JALAN SEMARAK

54100 KUALA LUMPUR

TEL: +603-2691 2288 FAX: +603-2691 2288

CONSULTING ENGINEER :

PERUNDING L & W SDN BHD

ENGINEERS, PROJECT MANAGERS (275961-V)

21/2 (2nd FLOOR),

JALAN ANGERIK VANILLA U31/U,

KOTA KEMUNING, SECTION 31,

40460 SHAH ALAM, Selangor Darul Ehsan.

TEL: 03-51229297 FAX: 603-51212602

SCALE :

1:600

DATE :

MAY 2021

DESIGNED BY :

LCF

CHECKED BY :

LCF

DRAWN BY :

MNA

APPROVED BY :

LKL

FILE NAME :

-

PLOT SCALE :

1:1

DRAWING TITLE:

ROAD WORK

LAYOUT PLAN (PART 2)

DRAWING NO.

1801/PLW/CW/C/RW-03

REV.

This drawing is copyright.

Contractor must check all dimensions on site. Only figured dimensions are to be worked on.

Discrepancies must be reported immediately to the architect before proceeding.