


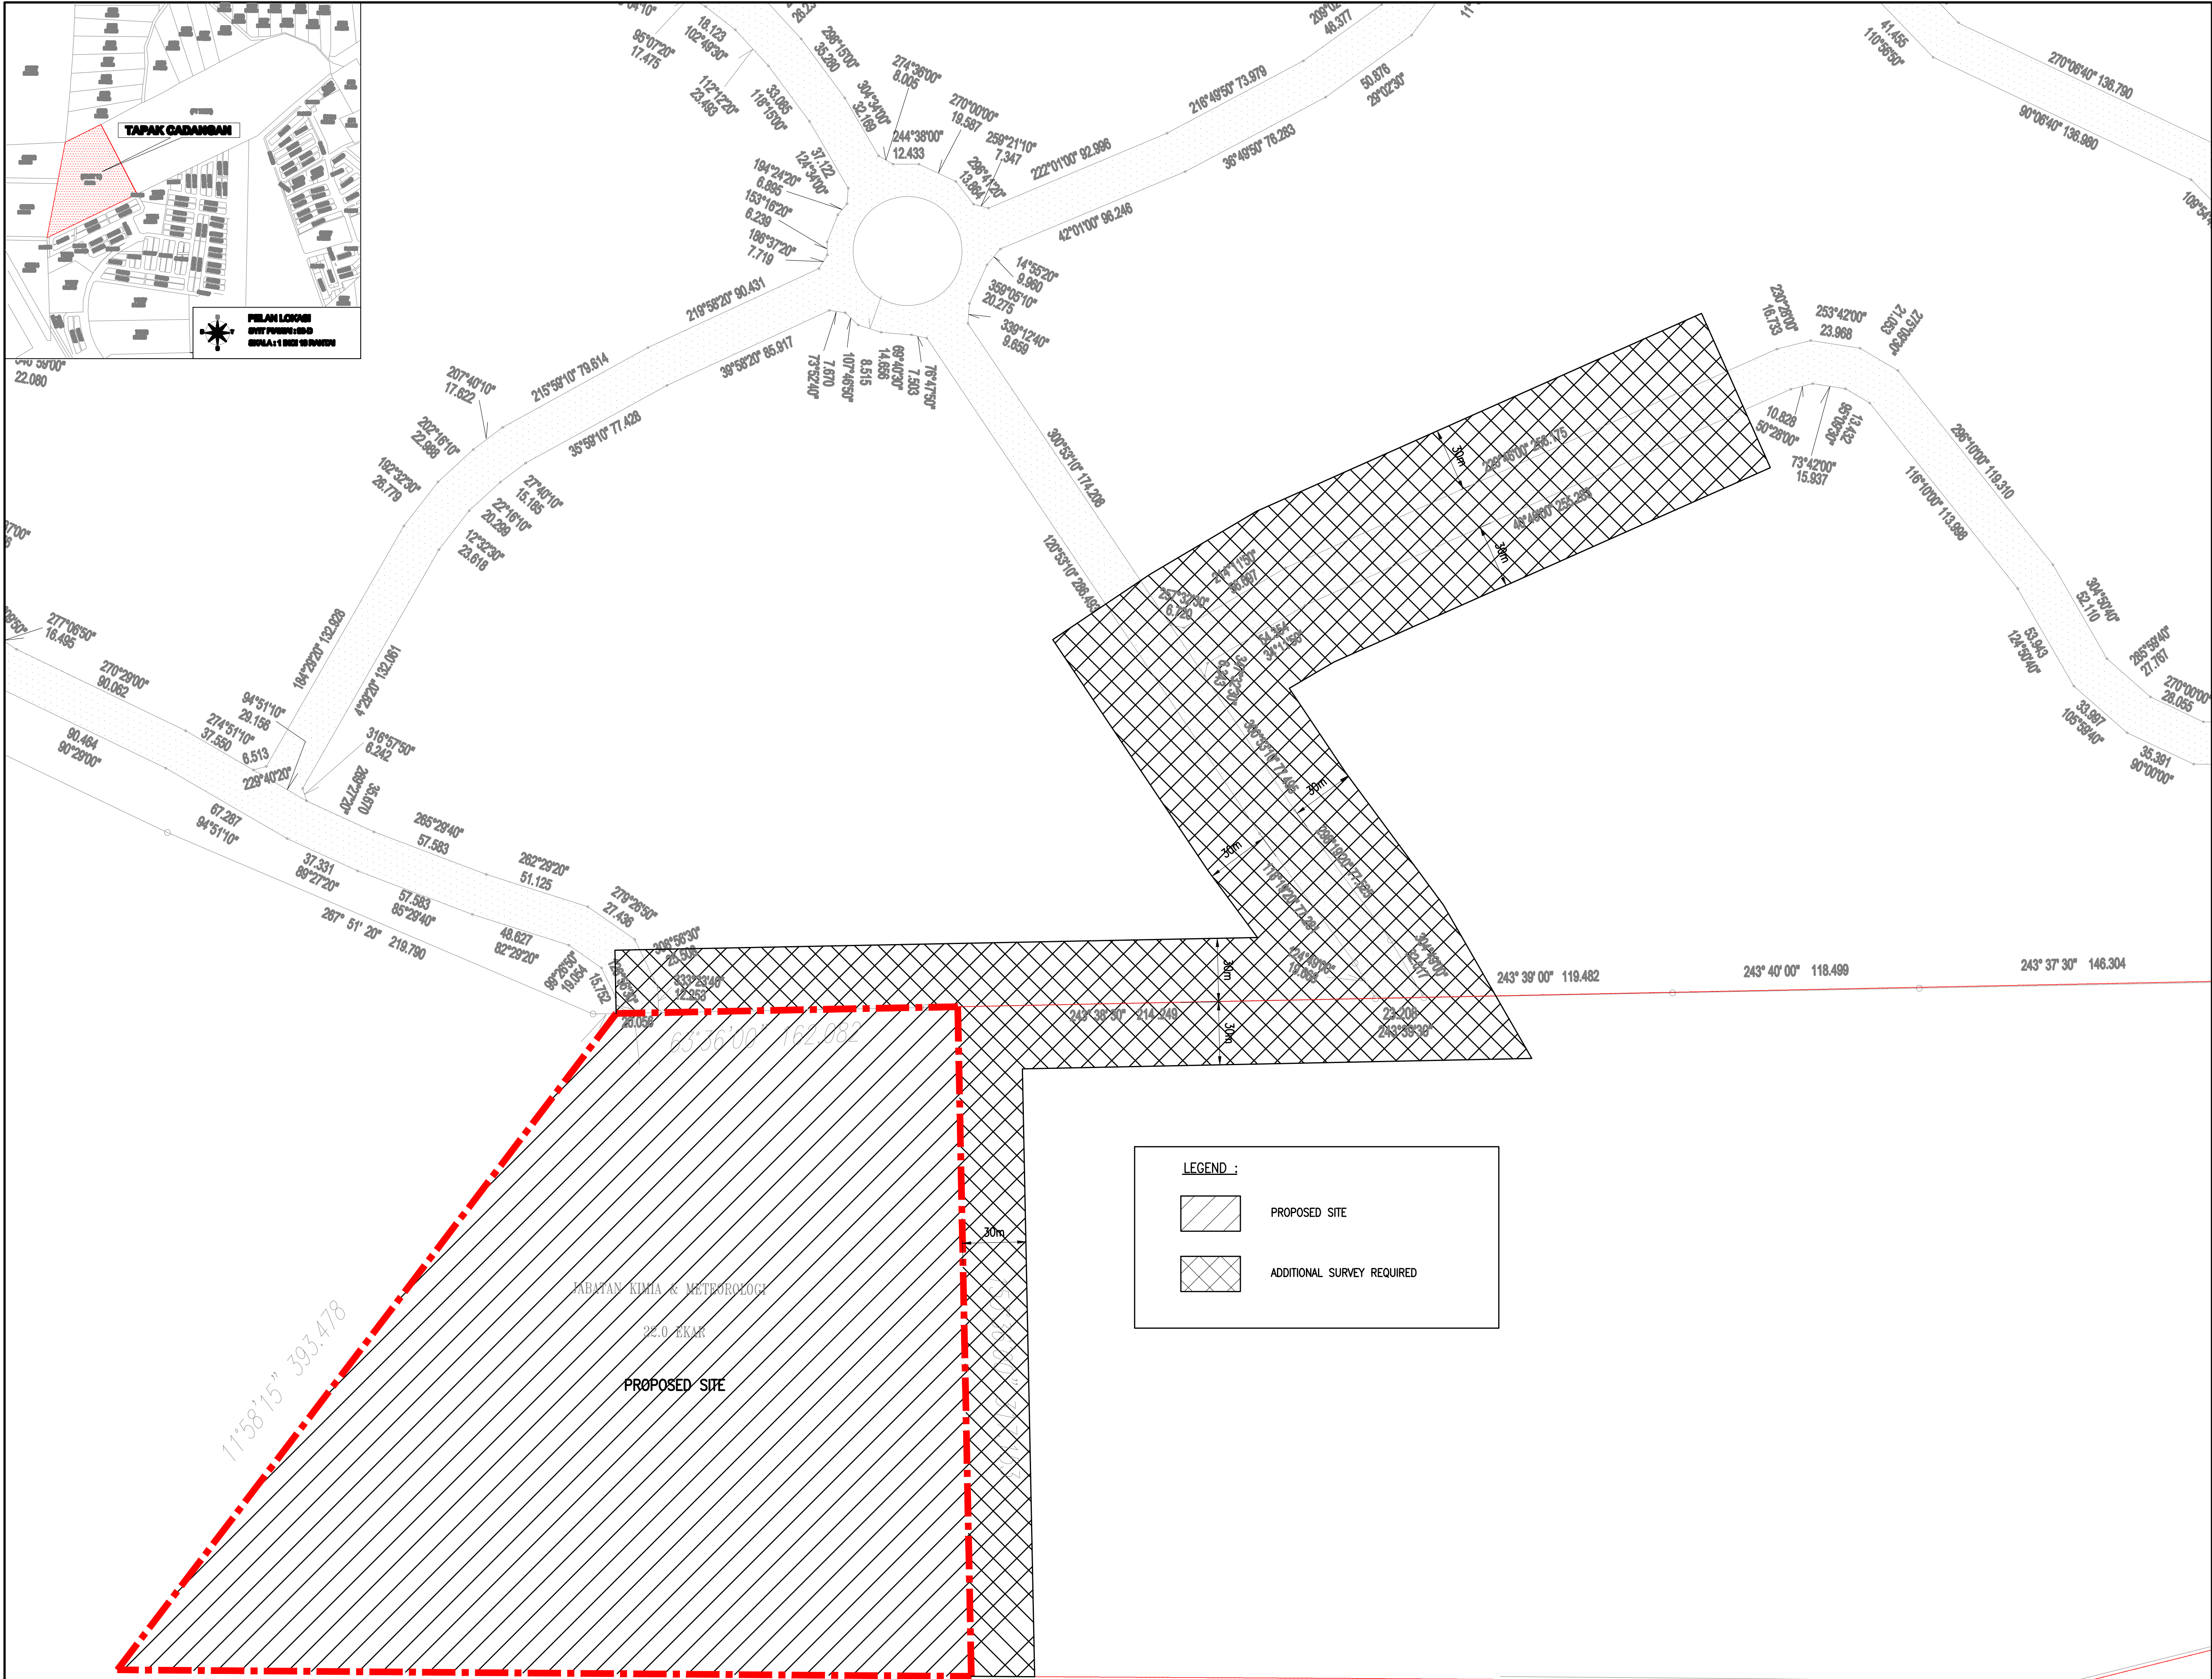

THIS DRAWING IS COPYRIGHT

PROJECT

CADANGAN PEMBANGUNAN SEMULA BANGUNAN PERSEKUTUAN DAN BANGUNAN – BANGUNAN KERAJAAN (JABATAN KIMIA MALAYSIA DAN JABATAN METEOROLOGI MALAYSIA) DI ATAS PLOT 1 (SEBAHAGIAN PT 77269) TAMAN TEKNOLOGI MALAYSIA.

OWNER

PROJECT MANAGEMENT

ARCHITECT

VISAGE

architect

C-15-5, 5TH FLOOR, BLOCK C
JALAN SELAMAN 1, DATARAN PALMA
68000 AMPANG, SELANGOR DARUL EHSAN
tel : 03-42704790 fax : 03-42704791
e: visage95@gmail.com www.visagearchitect.com

CIVIL & STRUCTURAL CONSULTANT

MEINHARDT

Consulting Engineers, Planners, Managers
JURUTERA PERUNDING MEINHARDT SDN. BHD. (367262-K)
SUITE 9.01-9.07, LEVEL 9,
AMODA, 22 JALAN IMBI,
55100 KUALA LUMPUR,
MALAYSIA
TEL: 03-2710 9488 FAX: 03-2710 9489

ENGINEER'S SIGNATURE :

CHOP

DECLARATION

I hereby certify that these works have been designed by me in accordance with sound engineering practice and that I take full responsibility for the design, and proper performance of the same.

Signature

DRAWING DESCRIPTION

ADDITIONAL SURVEY REQUIRED
LAYOUT PLAN

SCALE: 1:1500

CADFILE: ASR-LP-01.dwg

DRAWN

BY

DATE

DESIGNED

MR

APRIL 2016

CHECKED

WE

APRIL 2016

APPROVED

MS

APRIL 2016

JOB NO.

DISCIPLINE

DRAWING NO.

REVISION

1933

C

ASR-LP-01

File:\CAD\C&S Project Dwg\1933 - TPM\Civil\Additional Survey Required\ASR-LP-01.dwg [Fri,22 Apr 2016-5:34pm] PLOTTED BY: rizal.soman