


WA088 Bkt Tugky. (Tugky Salaman)

Rajah di muka

[illegible]


No. Fail

Rajah di muka

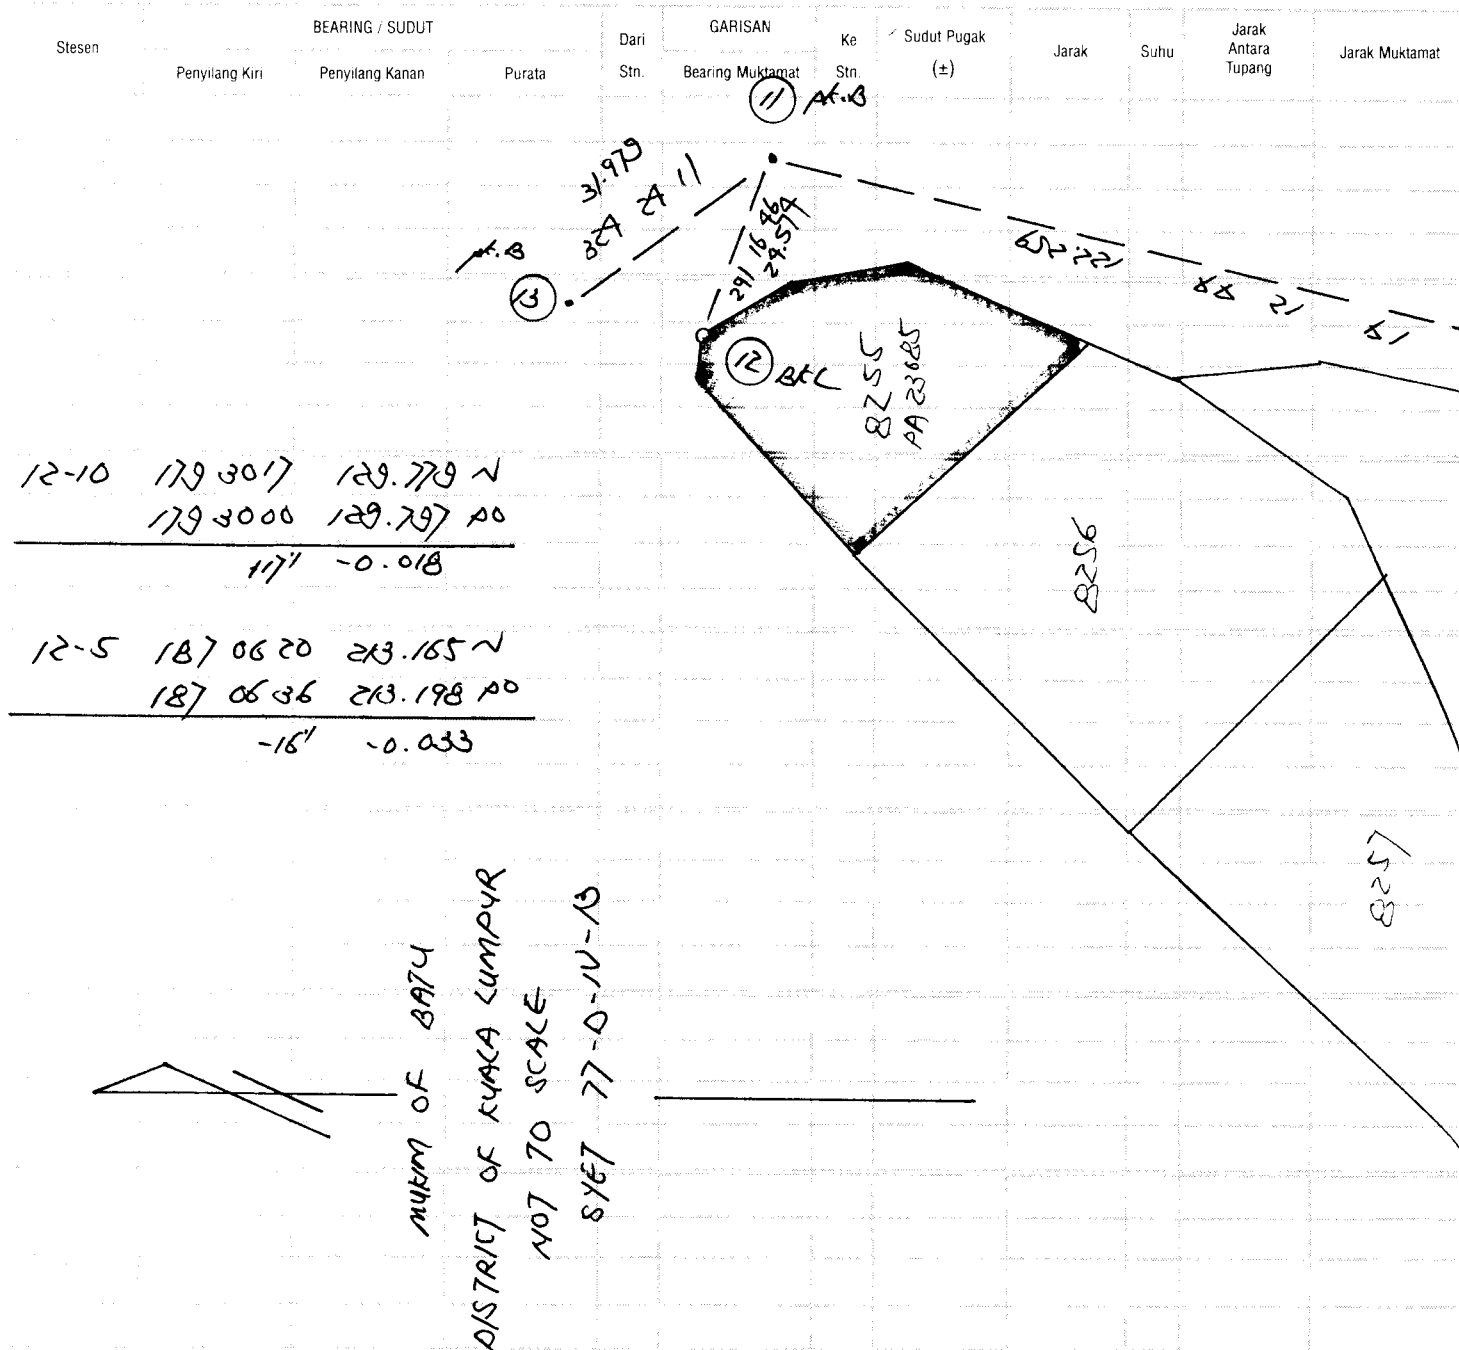

No. Fail

Rajah di muka

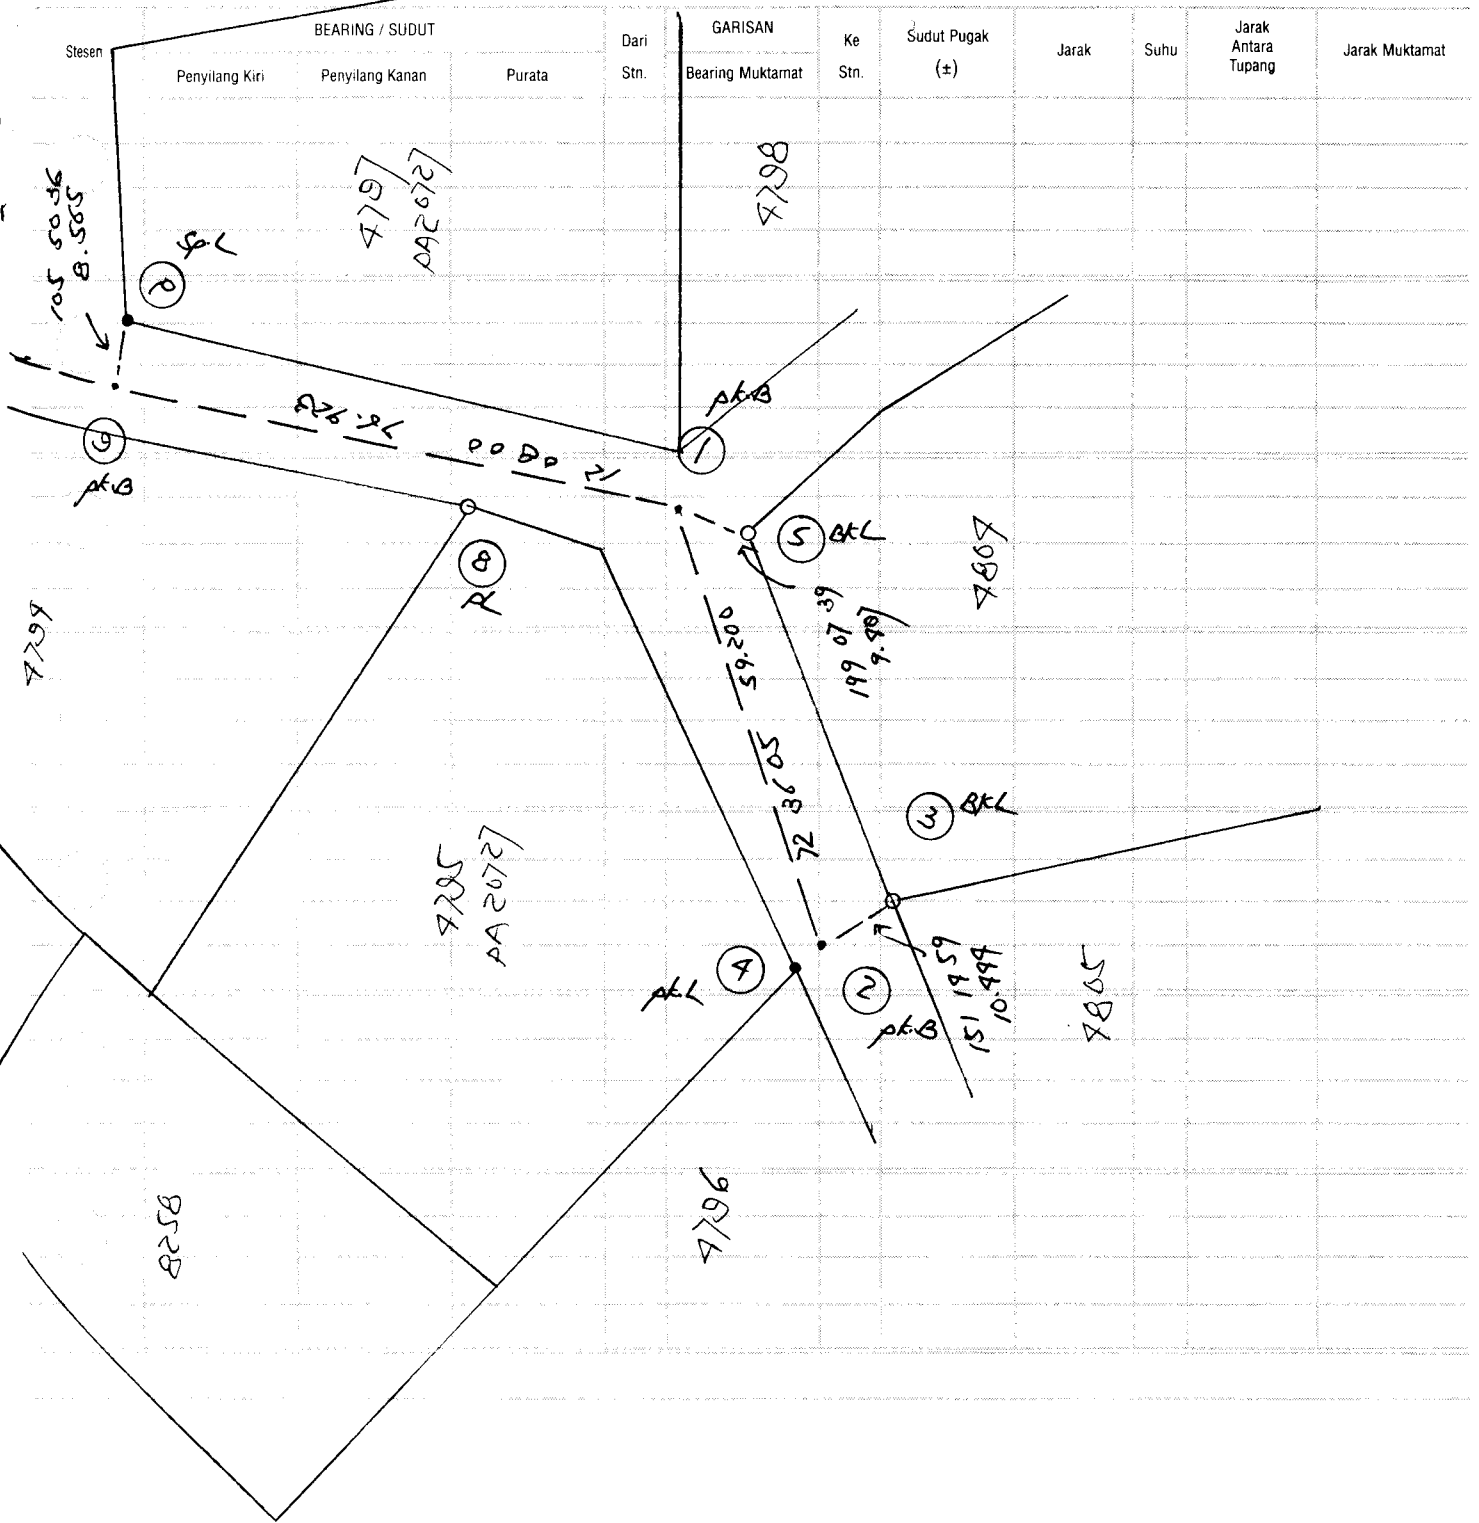

W 20088

Tarikh

Aras

Dibuat untuk

10

Daripada

BM Tmkr (Kakman Tmkr).

Ke

Pandangan Belakang	Pandangan Antara	Pandangan Hadapan	Naik	Turun	Aras Yang Dilaras	Jarak	Catitan
1.745	(7.81)	(15.52)			38.318	BM P238	nail on top of sump.
3.511	(11.52)	1.795	(7.79)		38.100	F13	
3.818	(12.53)	0.127	(0.82)		38.338	F11 (146)	
3.754	(12.38)	0.160	(0.52)			φ	
3.607	(11.83)	0.150	(0.59)			φ	
3.752	(12.31)	0.217	(0.71)			φ	
3.695	(12.12)	0.157	(0.52)			φ	
23.602		2.352	(1.72)		57.312	F1	
2.352					57.312	F1	
0.683	(12.29)	1.142	(3.78)			F2	
0.719	(1.37)	2.557	(8.89)			φ	
1.723	(5.65)	1.927	(6.32)			φ	
5.177		0.825	(1.07)		56.538	BM P472	KL: 56.538
		5.951				BM W0079	