

LOTS 3195-3199
MUKIM OF PETALING
DISTRICT OF KUALA LUMPUR


Scale Four Chains to an Inch

Note:

Lot 3195 comprises part of Lot 783 P. 5722
Lot 3196 comprises part of Lot 1130 P. 7994
Lot 3197 comprises part of Lot 251 P. 6439
Lot 3198 comprises part of Lot 3012 P. 14573
Lot 3199 comprises Lots 518-521 P. 4117 and
parts of Lots 783, 1130 & 3012 P. 5722, 7994 & 14573 resp. and
part of Lot 251 P. 6439

Note:

Grant is issued for Lot 3199
though differently coloured

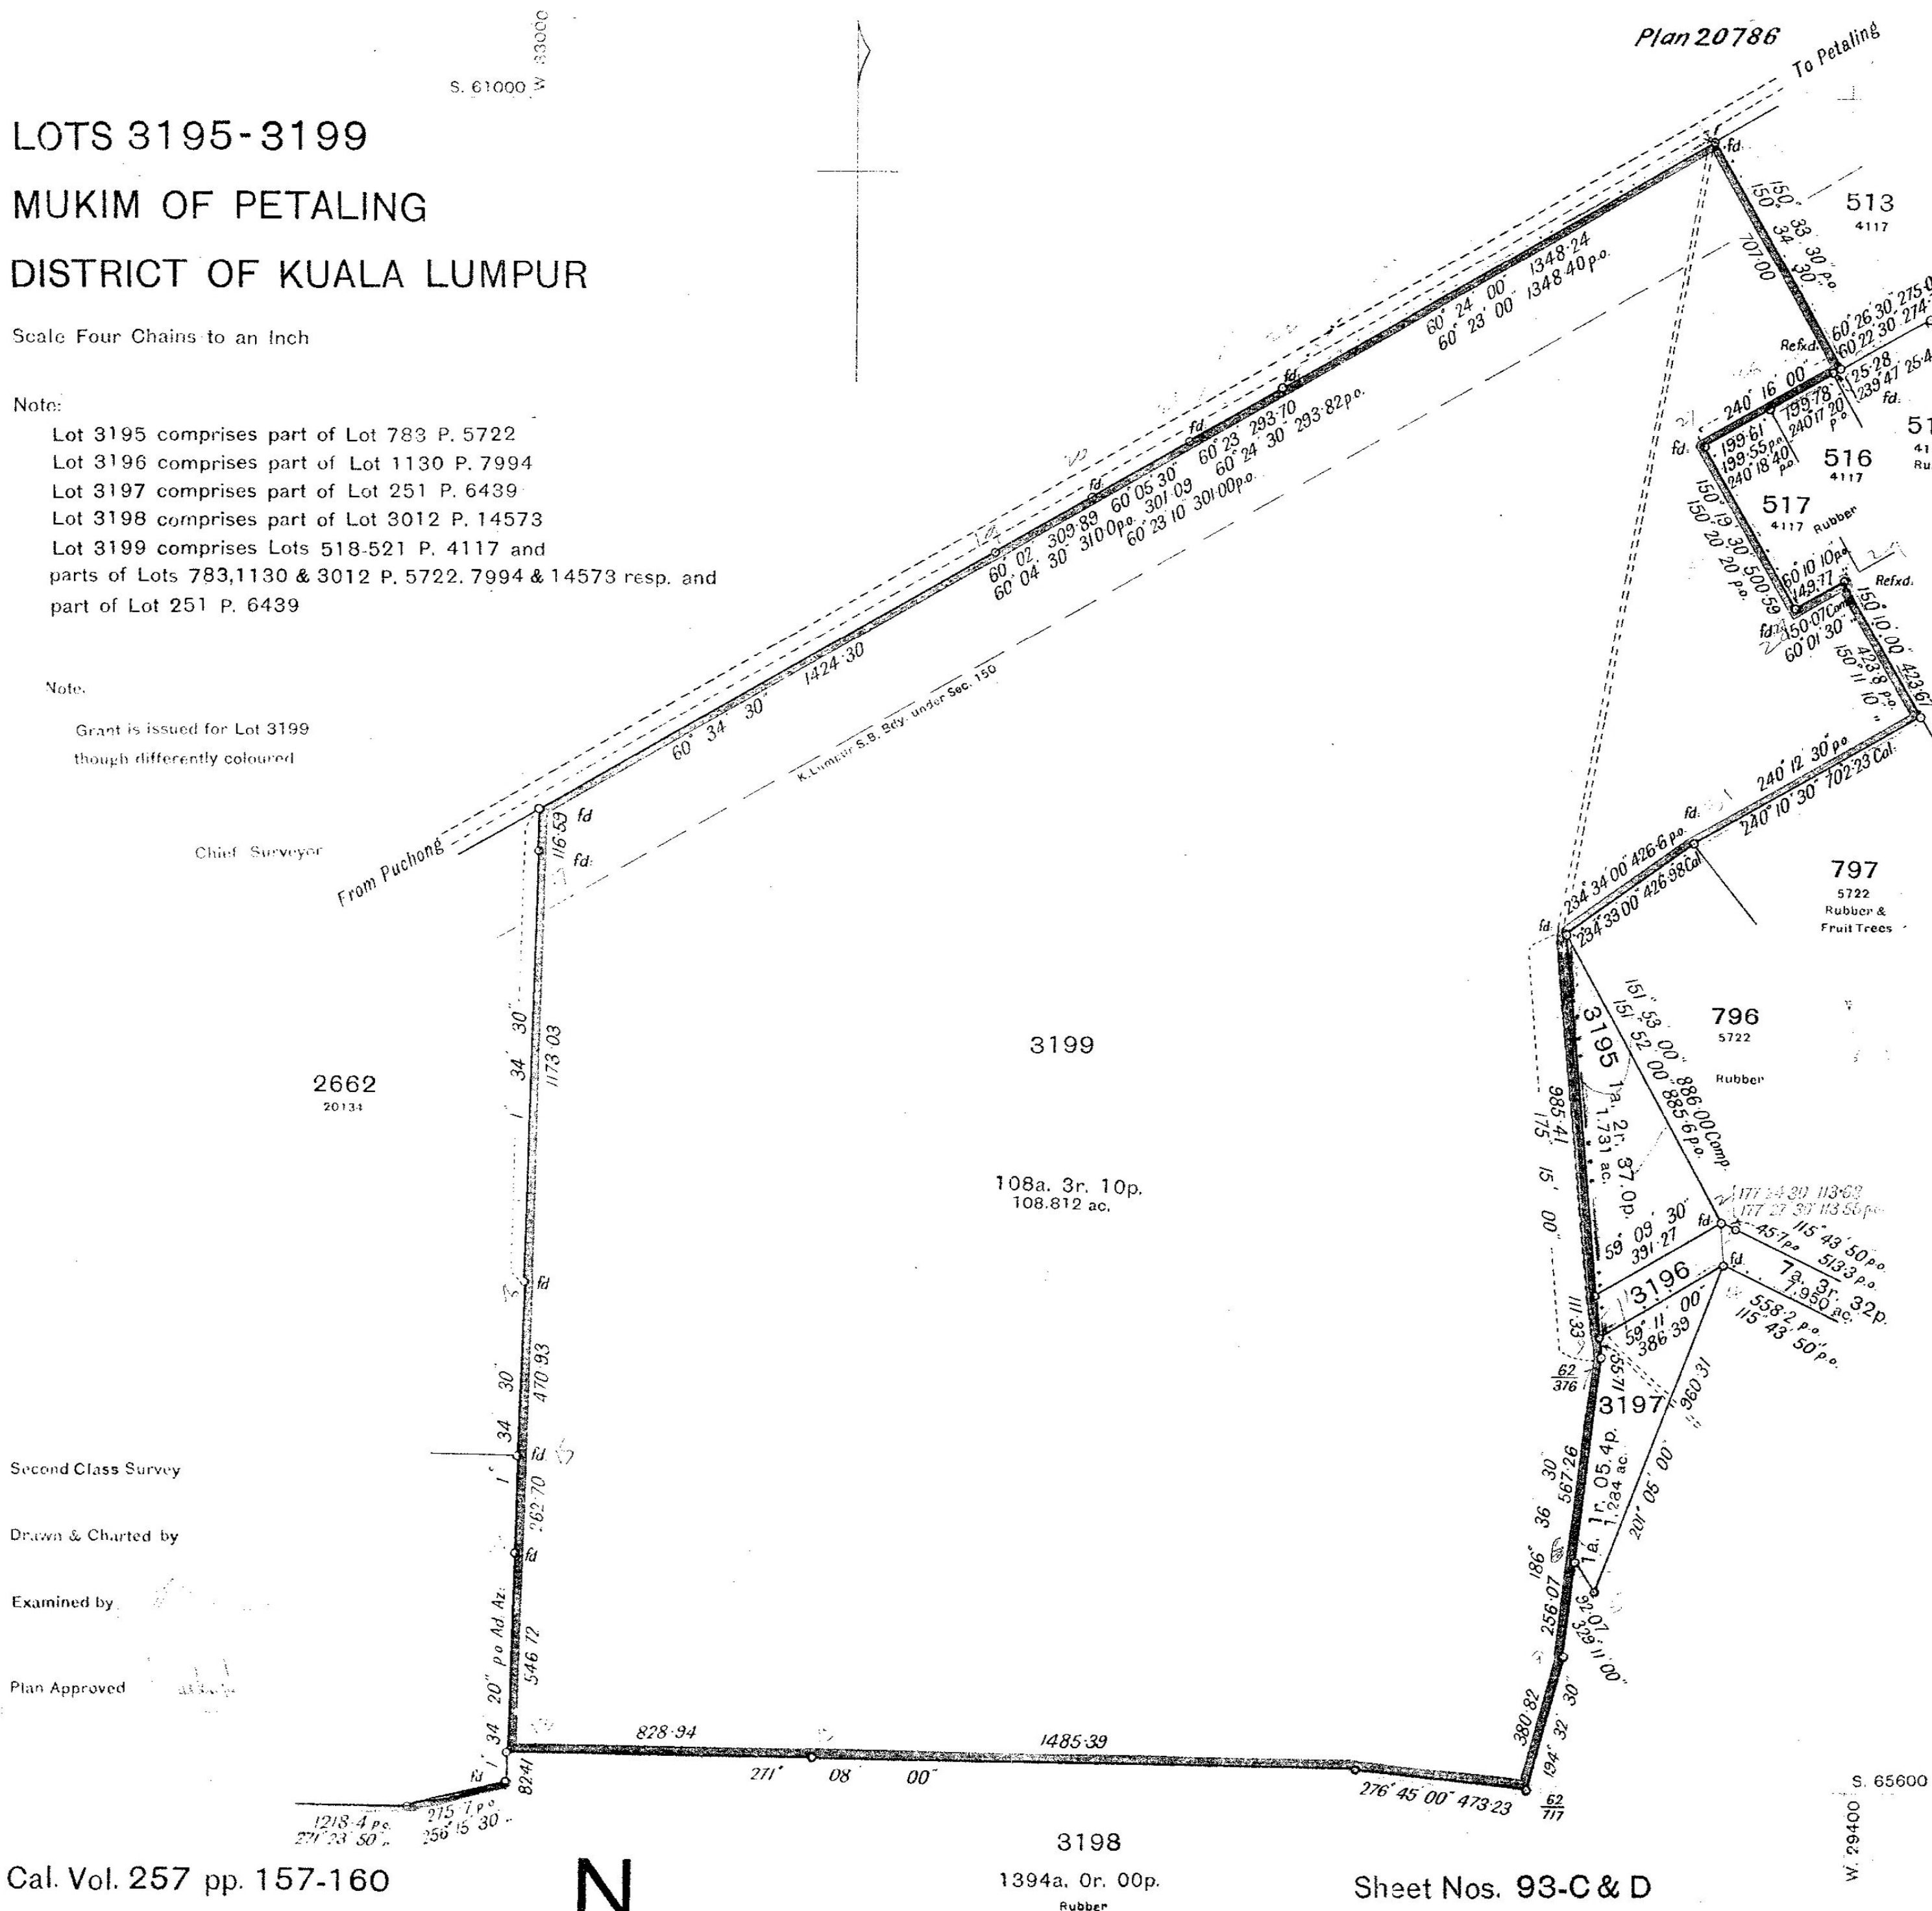


KEY DIAGRAM

Scale 32 Chains to an Inch

Note:

For dimensions omitted from this plan see C.Ps. 14573 & 7994

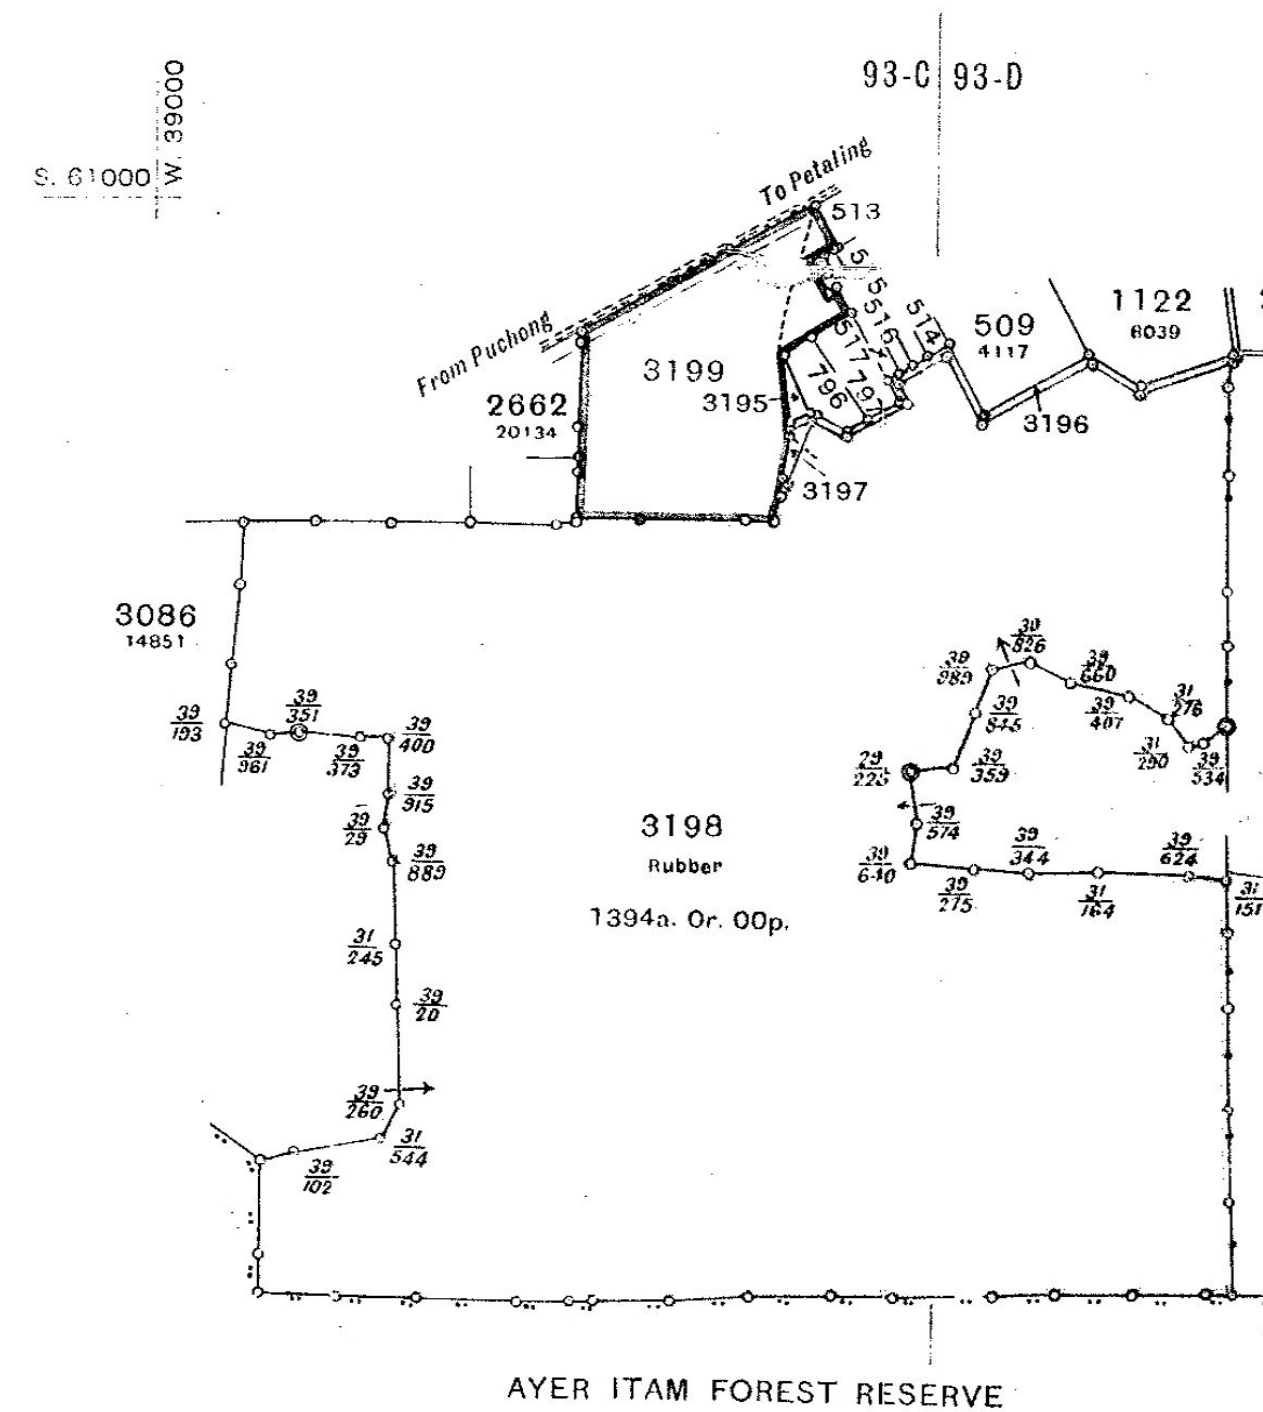

Second Class Survey

Drawn & Charted by

Examined by

Plan Approved

S.I. Svy. 215-48

D.O.K.L. 771-47

Surveyed by Abu bin Manap

Completed on 6.9.48.

Field Book 10899 pages 1-12