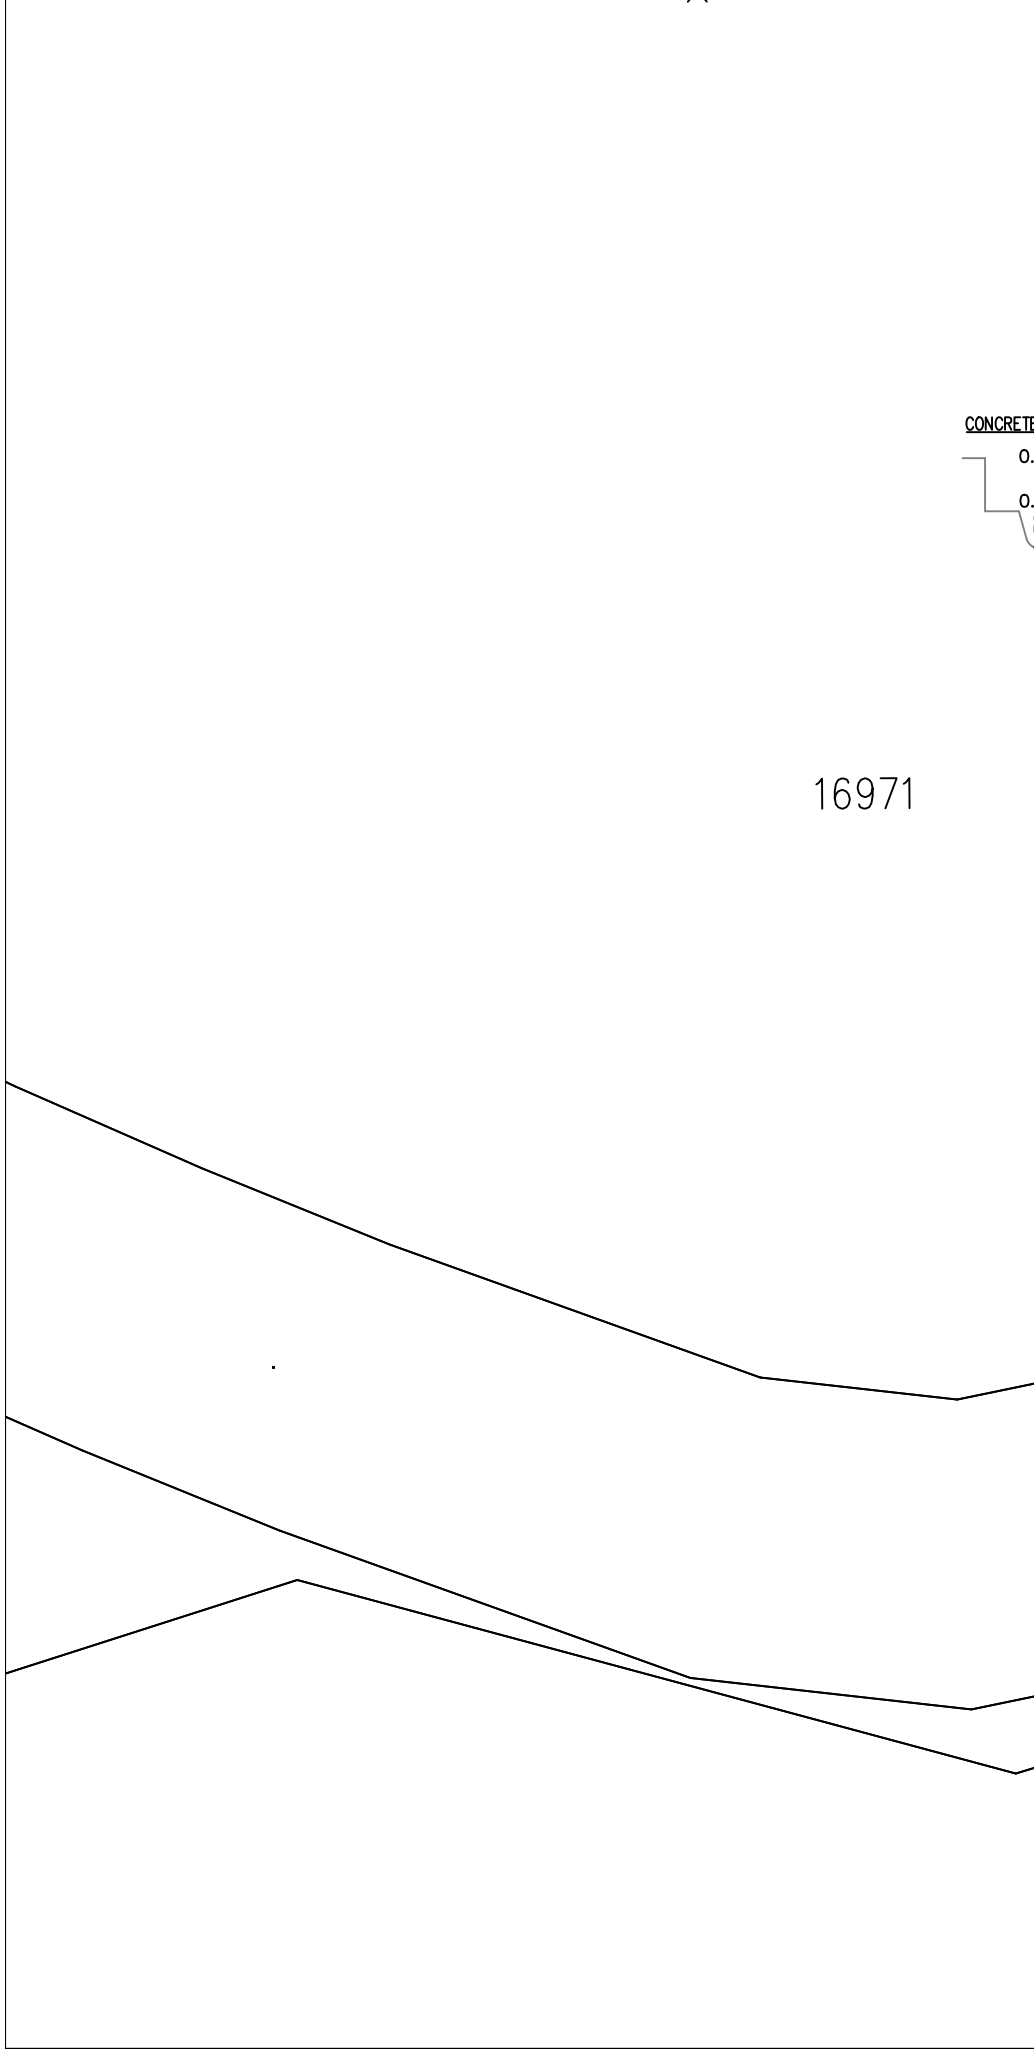
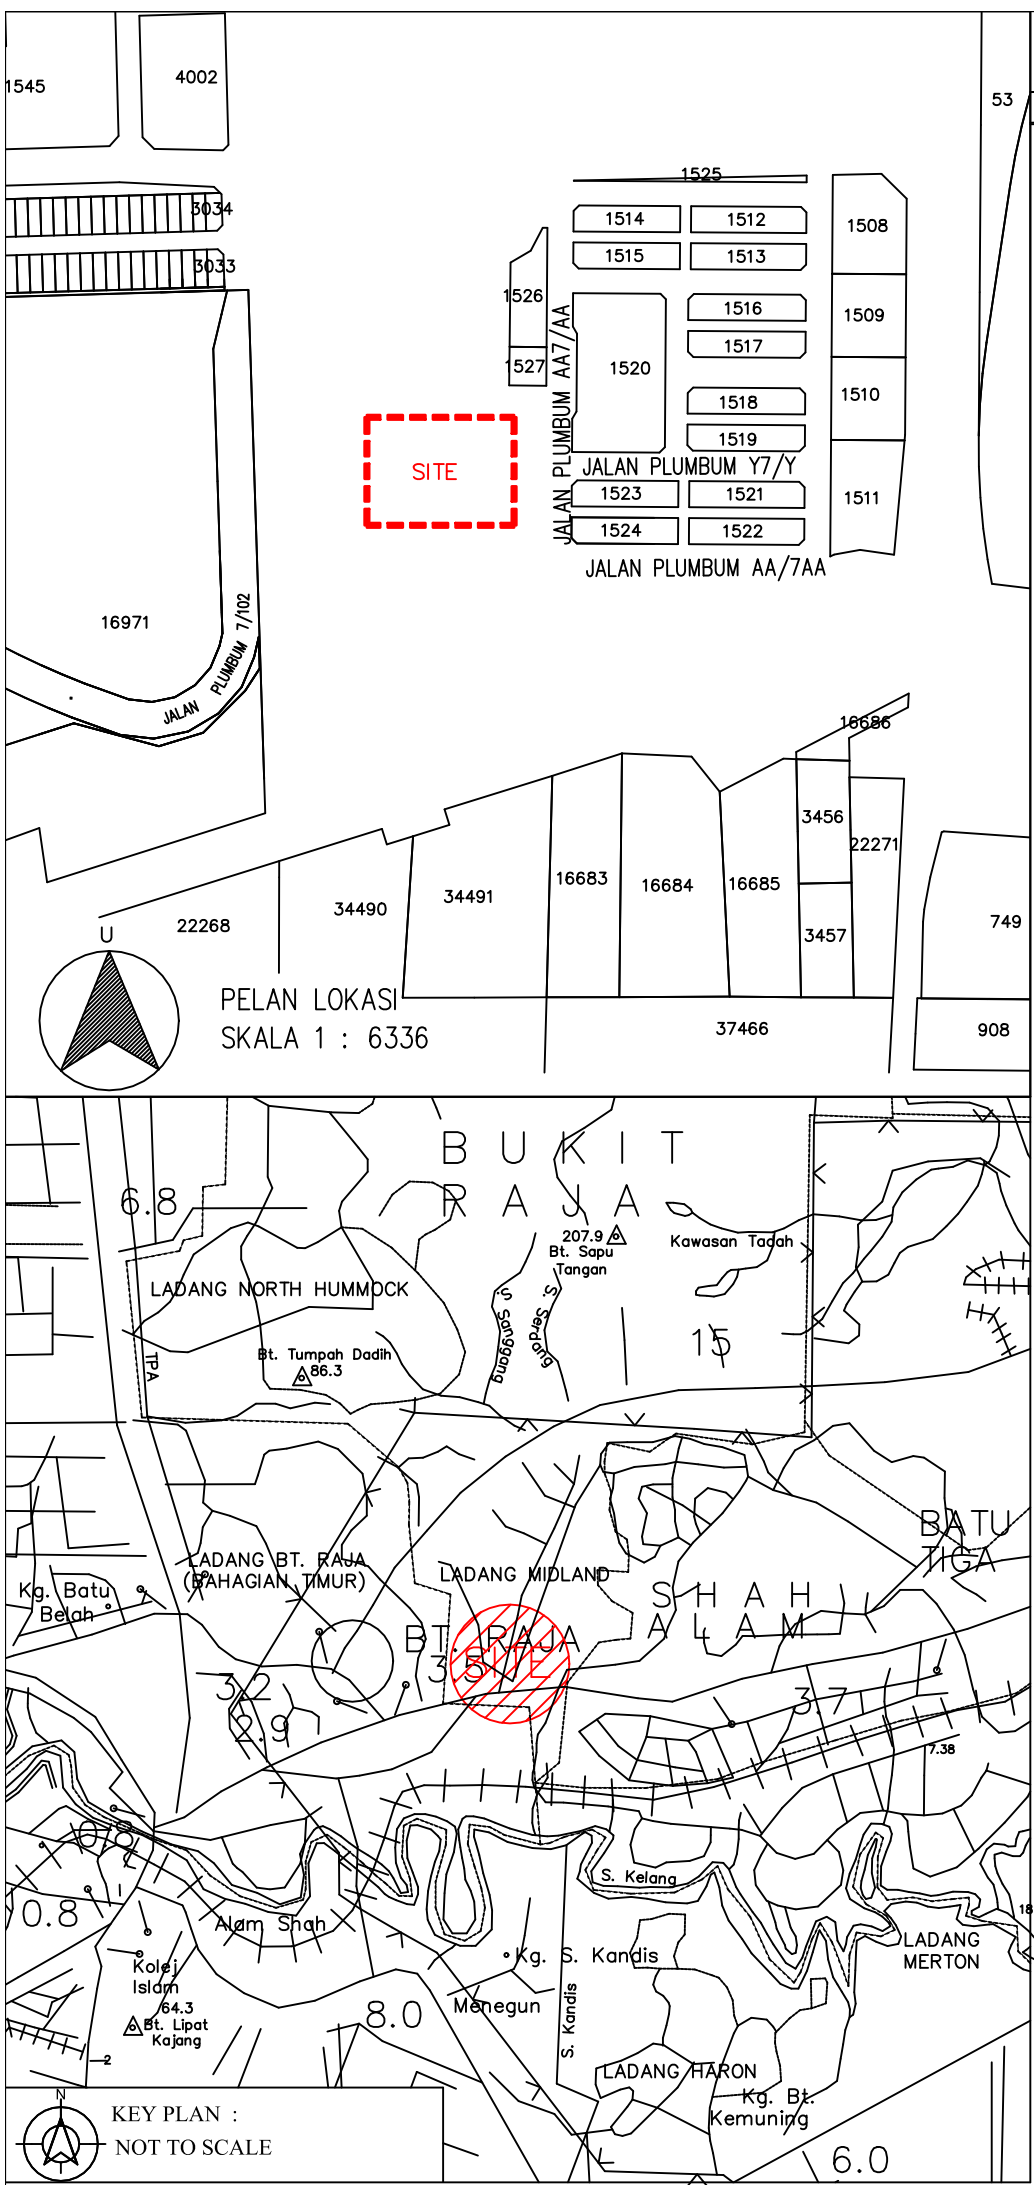


SCALE 1 : 750  
STD. SHEET : 91-B

PROJECT :  
  
TOPOGRAPHICAL SURVEY FOR STP  
AND SEWERAGE LINE ALONG  
PERSIARAN MULTIMEDIA,  
SEKSYEN 7,  
BANDAR SHAH ALAM,  
DISTRICT OF PETALING,  
SELANGOR DARUL EHSAN.

- LEGENDS :-
- |            |                                             |
|------------|---------------------------------------------|
| 1. F       | FLAG                                        |
| 2. EB      | ELECTRIC BOX                                |
| 3. LP      | LAMP POST                                   |
| 4. PC      | PIPE CULVERT                                |
| 5. CW      | CONCRETE WALL                               |
| 6. RW      | RETAINING WALL                              |
| 7. GH      | GUARD HOUSE                                 |
| 8. SH      | SHELTER                                     |
| 9. RS      | ROAD SIGN (SINGLE POINT)                    |
| 10. RSM    | ROAD SIGN (MULTIPLE POINT)                  |
| 11. MHT    | MANHOLE (TELECOM)                           |
| 12. MHS    | MANHOLE (SEWERAGE)                          |
| 13. MH-ST  | MANHOLE (SEPTIC)                            |
| 14. MH-JPP | MANHOLE (JABATAN PENGAIRAN DAN PEMBENTUKAN) |
| 15. MH-TNB | MANHOLE (TENAGA NASIONAL BERHAD)            |
| 16. MH-JBA | MANHOLE (JABATAN BEKALAN AIR)               |
| 17. WPL    | WATER PIPE LINE                             |
| 18. JBAV   | JABATAN BEKALAN AIR VALVE                   |
| 19.        | CUTTING                                     |
| 20.        | METALLED ROAD                               |
| 21.        | SLAB                                        |
| 22.        | FOOTPATH                                    |
| 23.        | CHAIN LINK FENCE                            |
| 24.        | ZINC FENCE                                  |
| 25.        | TREE                                        |

NOTE :-

1. ALL MEASUREMENTS ARE IN METRES.

2. ALL LEVELS ARE BASED ON BM B5089 (RL=8.592m)  
"Di sebelah kiri Persiaran Kayangan berhadapan perumahan Seksyen 7".

SURVEYED BY : FOO MAY.2017

DRAWN BY : MAWAR MAY.2017

CHECKED BY : VINCENT

LICENSED LAND SURVEYOR :

Sr. LAU WEI SENG  
B. GEOMATICS (MELB) HONS. R.L.S.M (M)  
Jurukur Tanah Yang Dilesen Di Bawah Akta 458  
PERUNDING UKUR TEKUN  
20-2, JALAN PUJ 5/15  
DATARAN SUNWAY  
KOTA DAMANSARA  
47810 PETALING JAYA  
Tel : 03-61579988 Fax : 03-61572145 E-mail : main@put.com.my

PLAN NO : PUT/B3459/17/DT/P1