



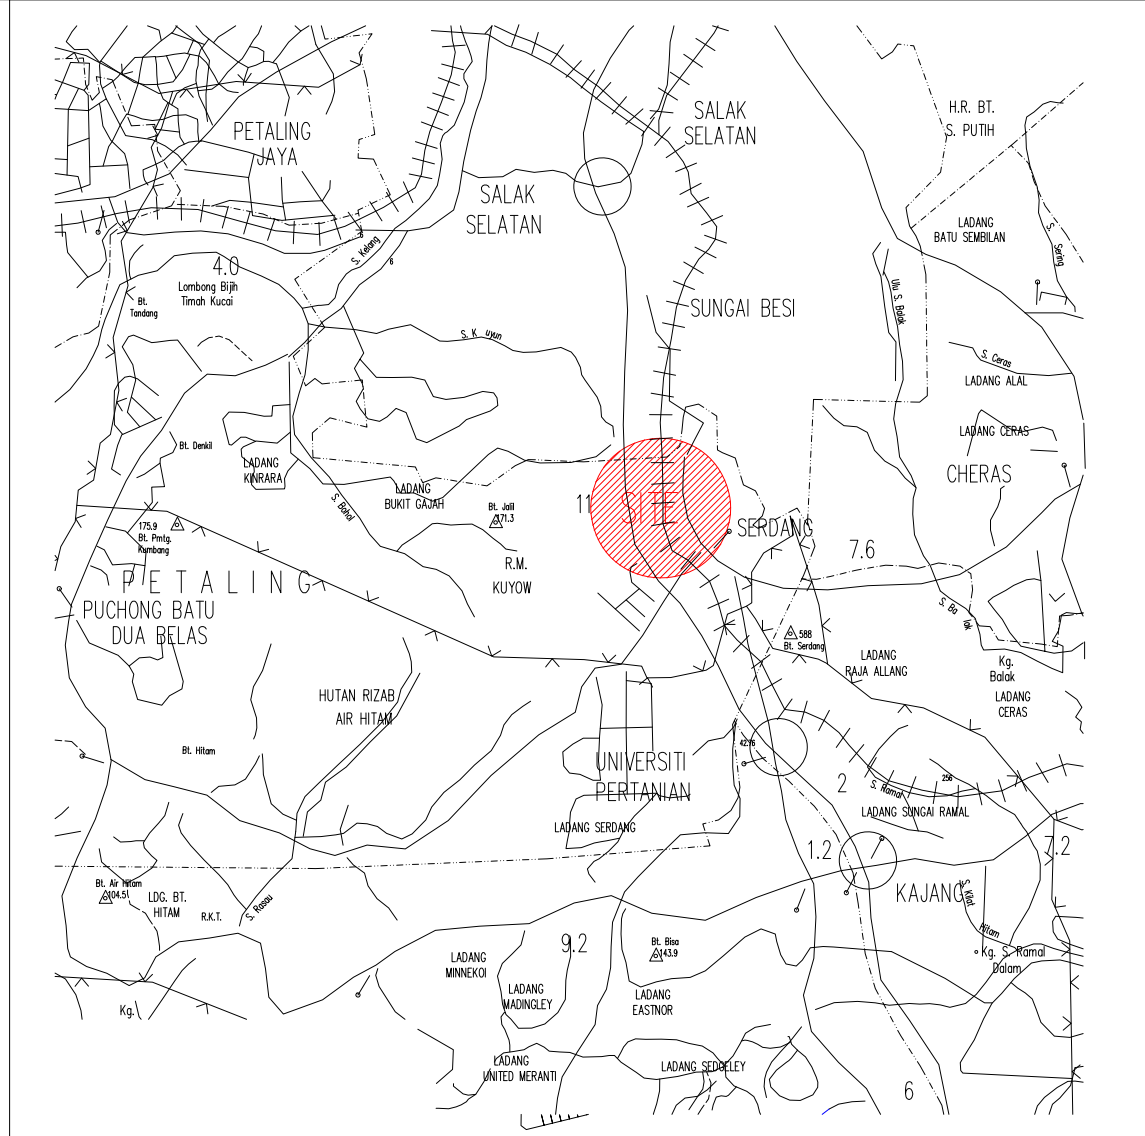

KEY PLAN :
SCALE : 1 MILE AN INCH

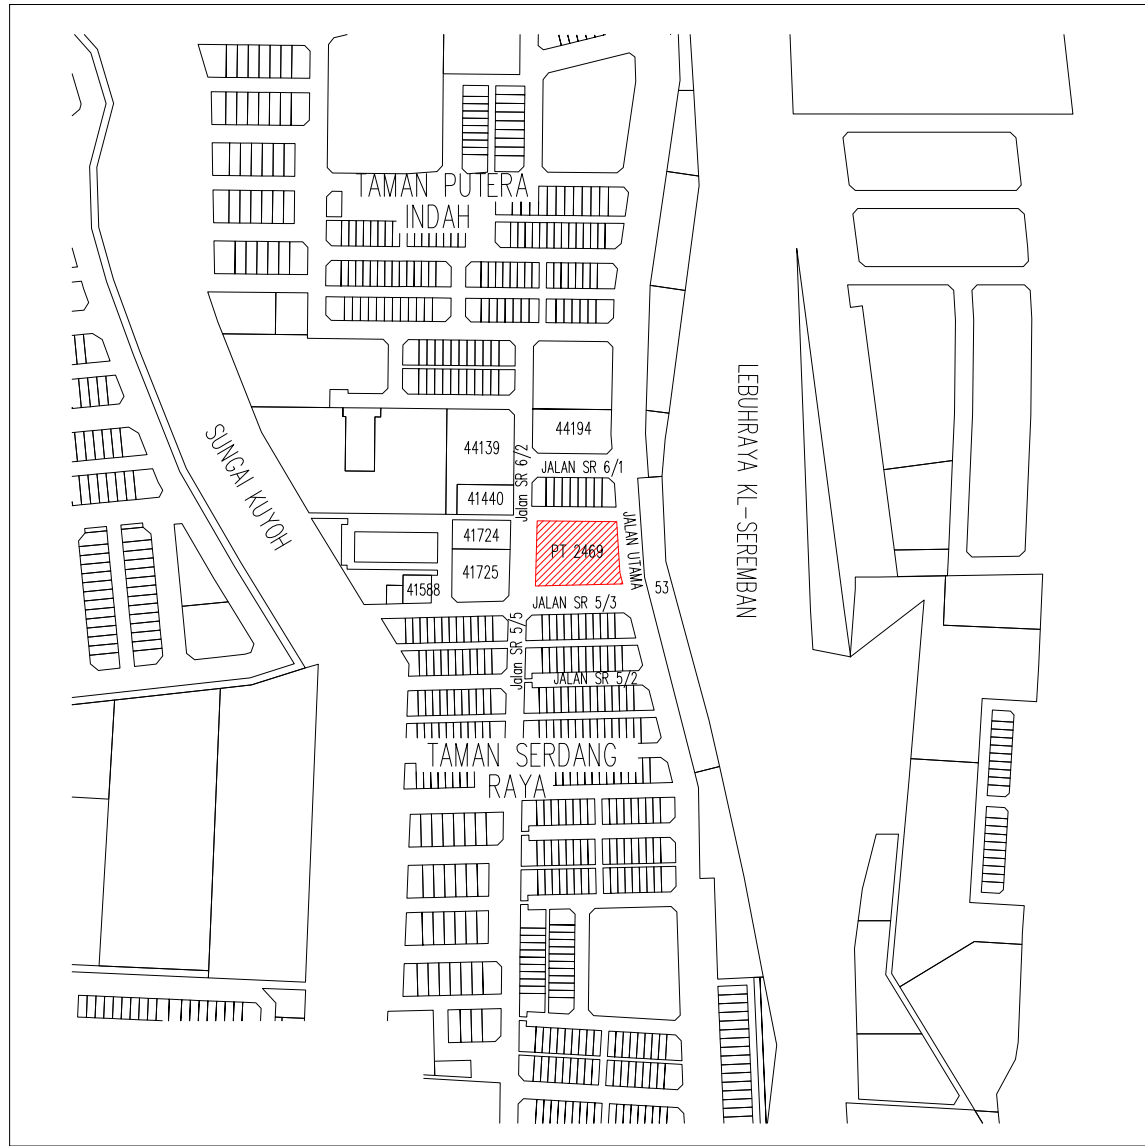


LOCATION PLAN :
SCALE : 1 : 6336

NOTE :-
1. ALL MEASUREMENTS ARE IN METRES.
2. ALL DRAWINGS MUST BE READ IN CONJUNCTION WITH OTHER CONSULTANT'S DRAWINGS.

PROJECT :-

SETTING OUT SURVEY FOR PROPOSED BUILDING ON LOT PT 2469, JALAN UTAMA, TAMAN SERDANG JAYA, SECTION 5, SERI KEMBANGAN , PEKAN SERDANG, DISTRICT OF PETALING, SELANGOR DARUL EHSAN

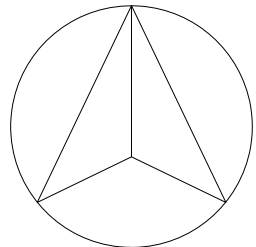

SCALE 1 : 300
STD SHEET : 94-C

SURVEYED BY :

DRAWN BY :

CHECKED BY :

LICENSED LAND SURVEYOR :

PLAN NO : PUT/B3513/17/S0/P1