

LOTS 595 & 596

Being Subdivision of lot 365 - C.P.9258

TOWN AREA XXX XXIX

TOWN OF MALACCA

Scale Forty Feet to an Inch

S. 290900

E. 175260


YEON HO HUAT

I, the undersigned, a Surveyor licensed under the Licensed Land Surveyors Ordinance No. 11 of 1968, certify that the survey from which this plan has been prepared was carried out and marked on the ground by me or under my immediate personal direction and supervision in the field in strict accordance with the Licensed Land Surveyors Regulations, and that this plan correctly represents that survey

completed on the day of 19

Dated this 26th day of January 1964

Licensed under Ordinance No. 11 of 1968

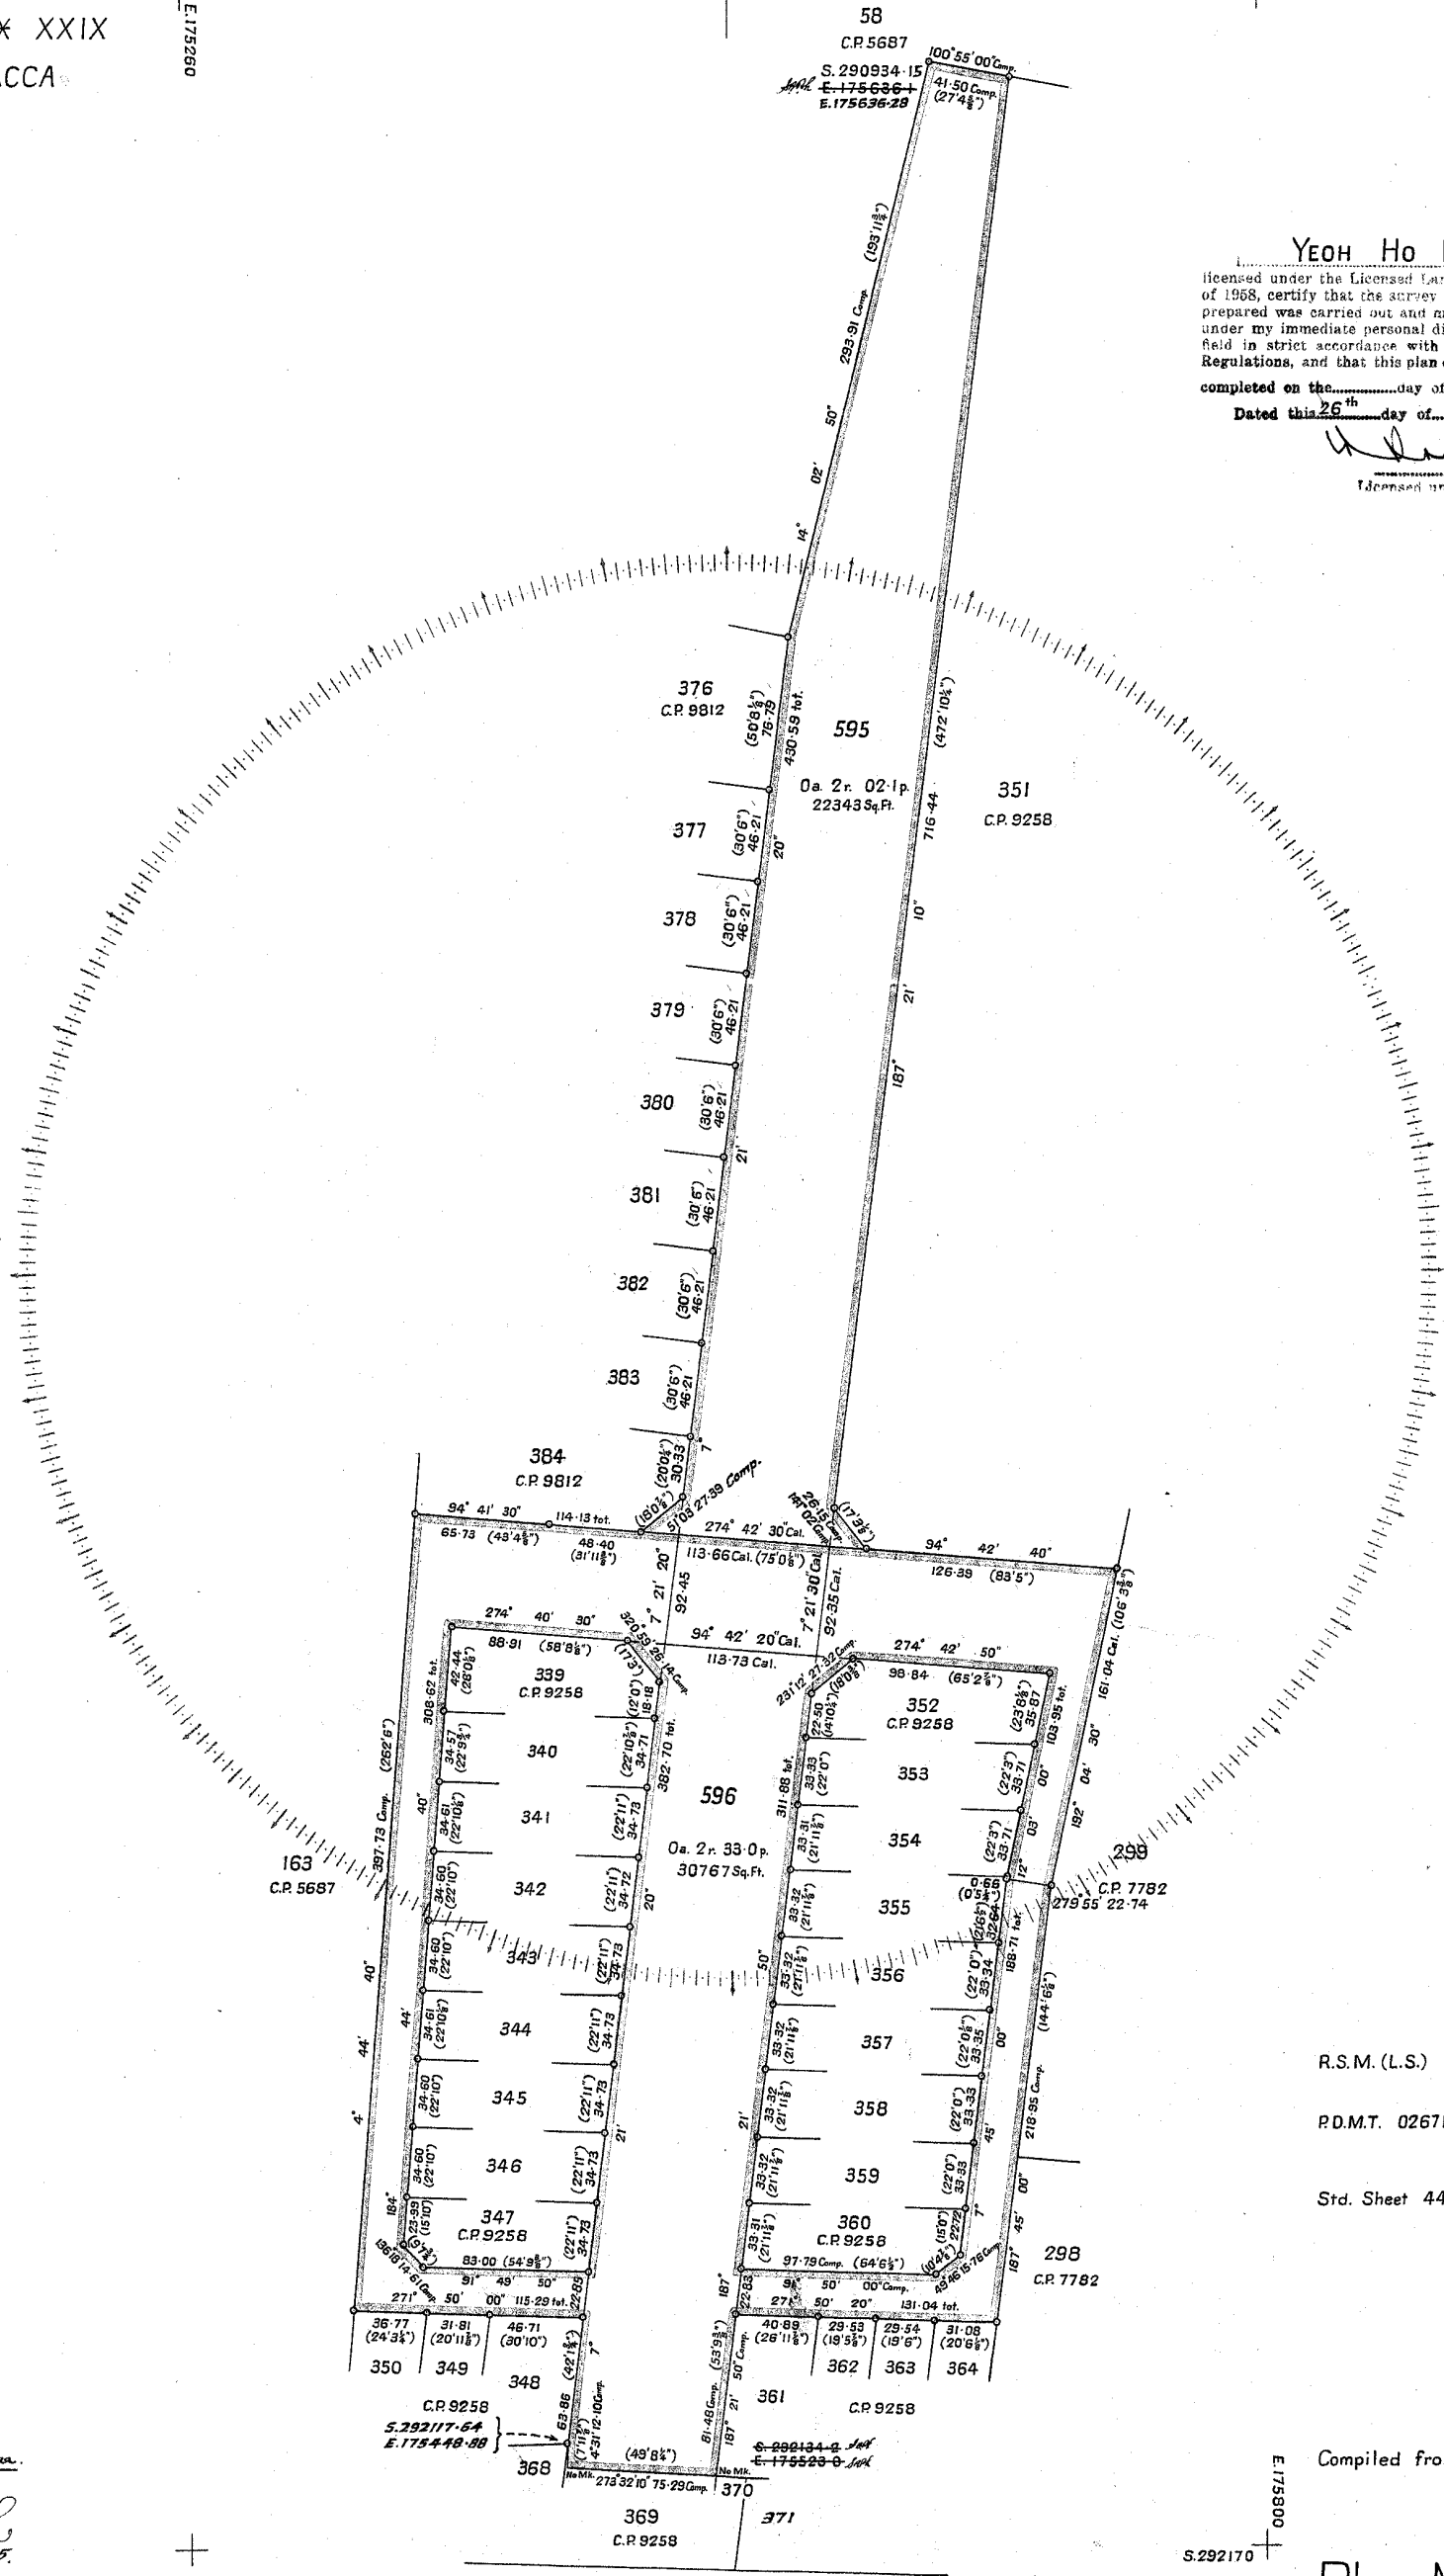

R.S.M. (L.S.) 7-64

P.D.M.T. 02671

Std. Sheet 44-A-III

First Class Survey

Charted by *Mahmud Han*

Examined by *S. C. Shrivastava*

Approved *S. C. Shrivastava*

Cal. Vol. 295 pp. 189 to 193

Compiled from C.P.9258 & C.P.9812

Plan No. 10552

JALAN BANDAR HILIR
Town Area XXX