

LOTS 8337 - 8346

Being subdivision of Lot 6262 (P.27002)

MUKIM OF KUALA LUMPUR

DISTRICT OF KUALA LUMPUR

Scale Eight Chains to an Inch



REFERENCE

| No. | Bearing                | Distance         | No. | Bearing                     | Distance        |
|-----|------------------------|------------------|-----|-----------------------------|-----------------|
| 1   | 194° 22' 40" p.a.      | 55.9 p.a.        | 21  | 49° 15' 30"                 | 410.8           |
| 2   | 283° 24' 30" p.a.      | 415.6 p.a.       | 22  | 319° 18' 00"                | 100.4           |
| 3   | 226° 45' 30" p.a.      | 262.8 p.a.       | 23  | 139° 15' 00" p.a.           | 68.5 p.a.       |
| 4   | 163° 18' 30" p.a.      | 145.8 p.a.       | 24  | 72° 55' 30" Comp.p.a.       | 294.3 Comp.p.a. |
| 5   | 217° 45' 30" p.a.      | 267.6 p.a.       | 25  | 325° 25' 30" Comp.          | 249.7 Comp.     |
| 6   | 171° 45' 30" p.a.      | 237.1 p.a.       | 26  | 285° 10' 00"                | 460.4           |
| 7   | 212° 05' 30" p.a.      | 152.9 p.a.       | 27  | 263° 58' 00" by Sun Ad. Lk. | 447.1           |
| 8   | 245° 21' 30" p.a.      | 133.0 p.a.       | 28  | 143° 30' 30"                | 219.6           |
| 9   | 270° 47' 30" p.a.      | 286.7 p.a.       | 29  | 312° 17' 30"                | 217.7           |
| 10  | 220° 58' 30" p.a.      | 230.1 p.a.       | 30  | 226° 07' 30"                | 166.5           |
| 11  | 258° 00' 00"           | 217.1            | 31  | 255° 25' 00"                | 209.3           |
| 12  | 181° 17' 30"           | 155.6            | 32  | 237° 36' 00"                | 221.9           |
| 13  | 244° 00' 30" p.a.      | 156.0 p.a.       | 33  | 216° 56' 00"                | 282.7           |
| 14  | 275° 05' 30" p.a.      | 169.5 p.a.       | 34  | 220° 25' 30"                | 159.9           |
| 15  | 206° 03' 30" Cal.p.a.  | 262.46 Cal.p.a.  | 35  | 319° 01' 30" Comp.          | 100.1 Comp.     |
| 16  | 100° 40' 30" p.a.      | 350.9 p.a.       | 36  | 319° 01' 30" Cal.           | 349.9 Cal.      |
| 17  | 194° 00' 30" p.a.      | 85.9 p.a.        | 37  | 319° 01' 30" Comp.          | 380.4 Comp.     |
| 18  | 274° 28' 30" p.a.      | 563.7 p.a.       |     |                             |                 |
| 19  | 244° 56' 30" Comp.p.a. | 113.89 Comp.p.a. | 13  | 224° 09' 30" p.a.           | 132.0 p.a.      |
| 20  | 48° 17' 40" by Sun     | 206.1            | 21  | 49° 17' 40" by Sun          | 410.8           |

S.5000  
W.10000

DIAGRAM

Not to Scale

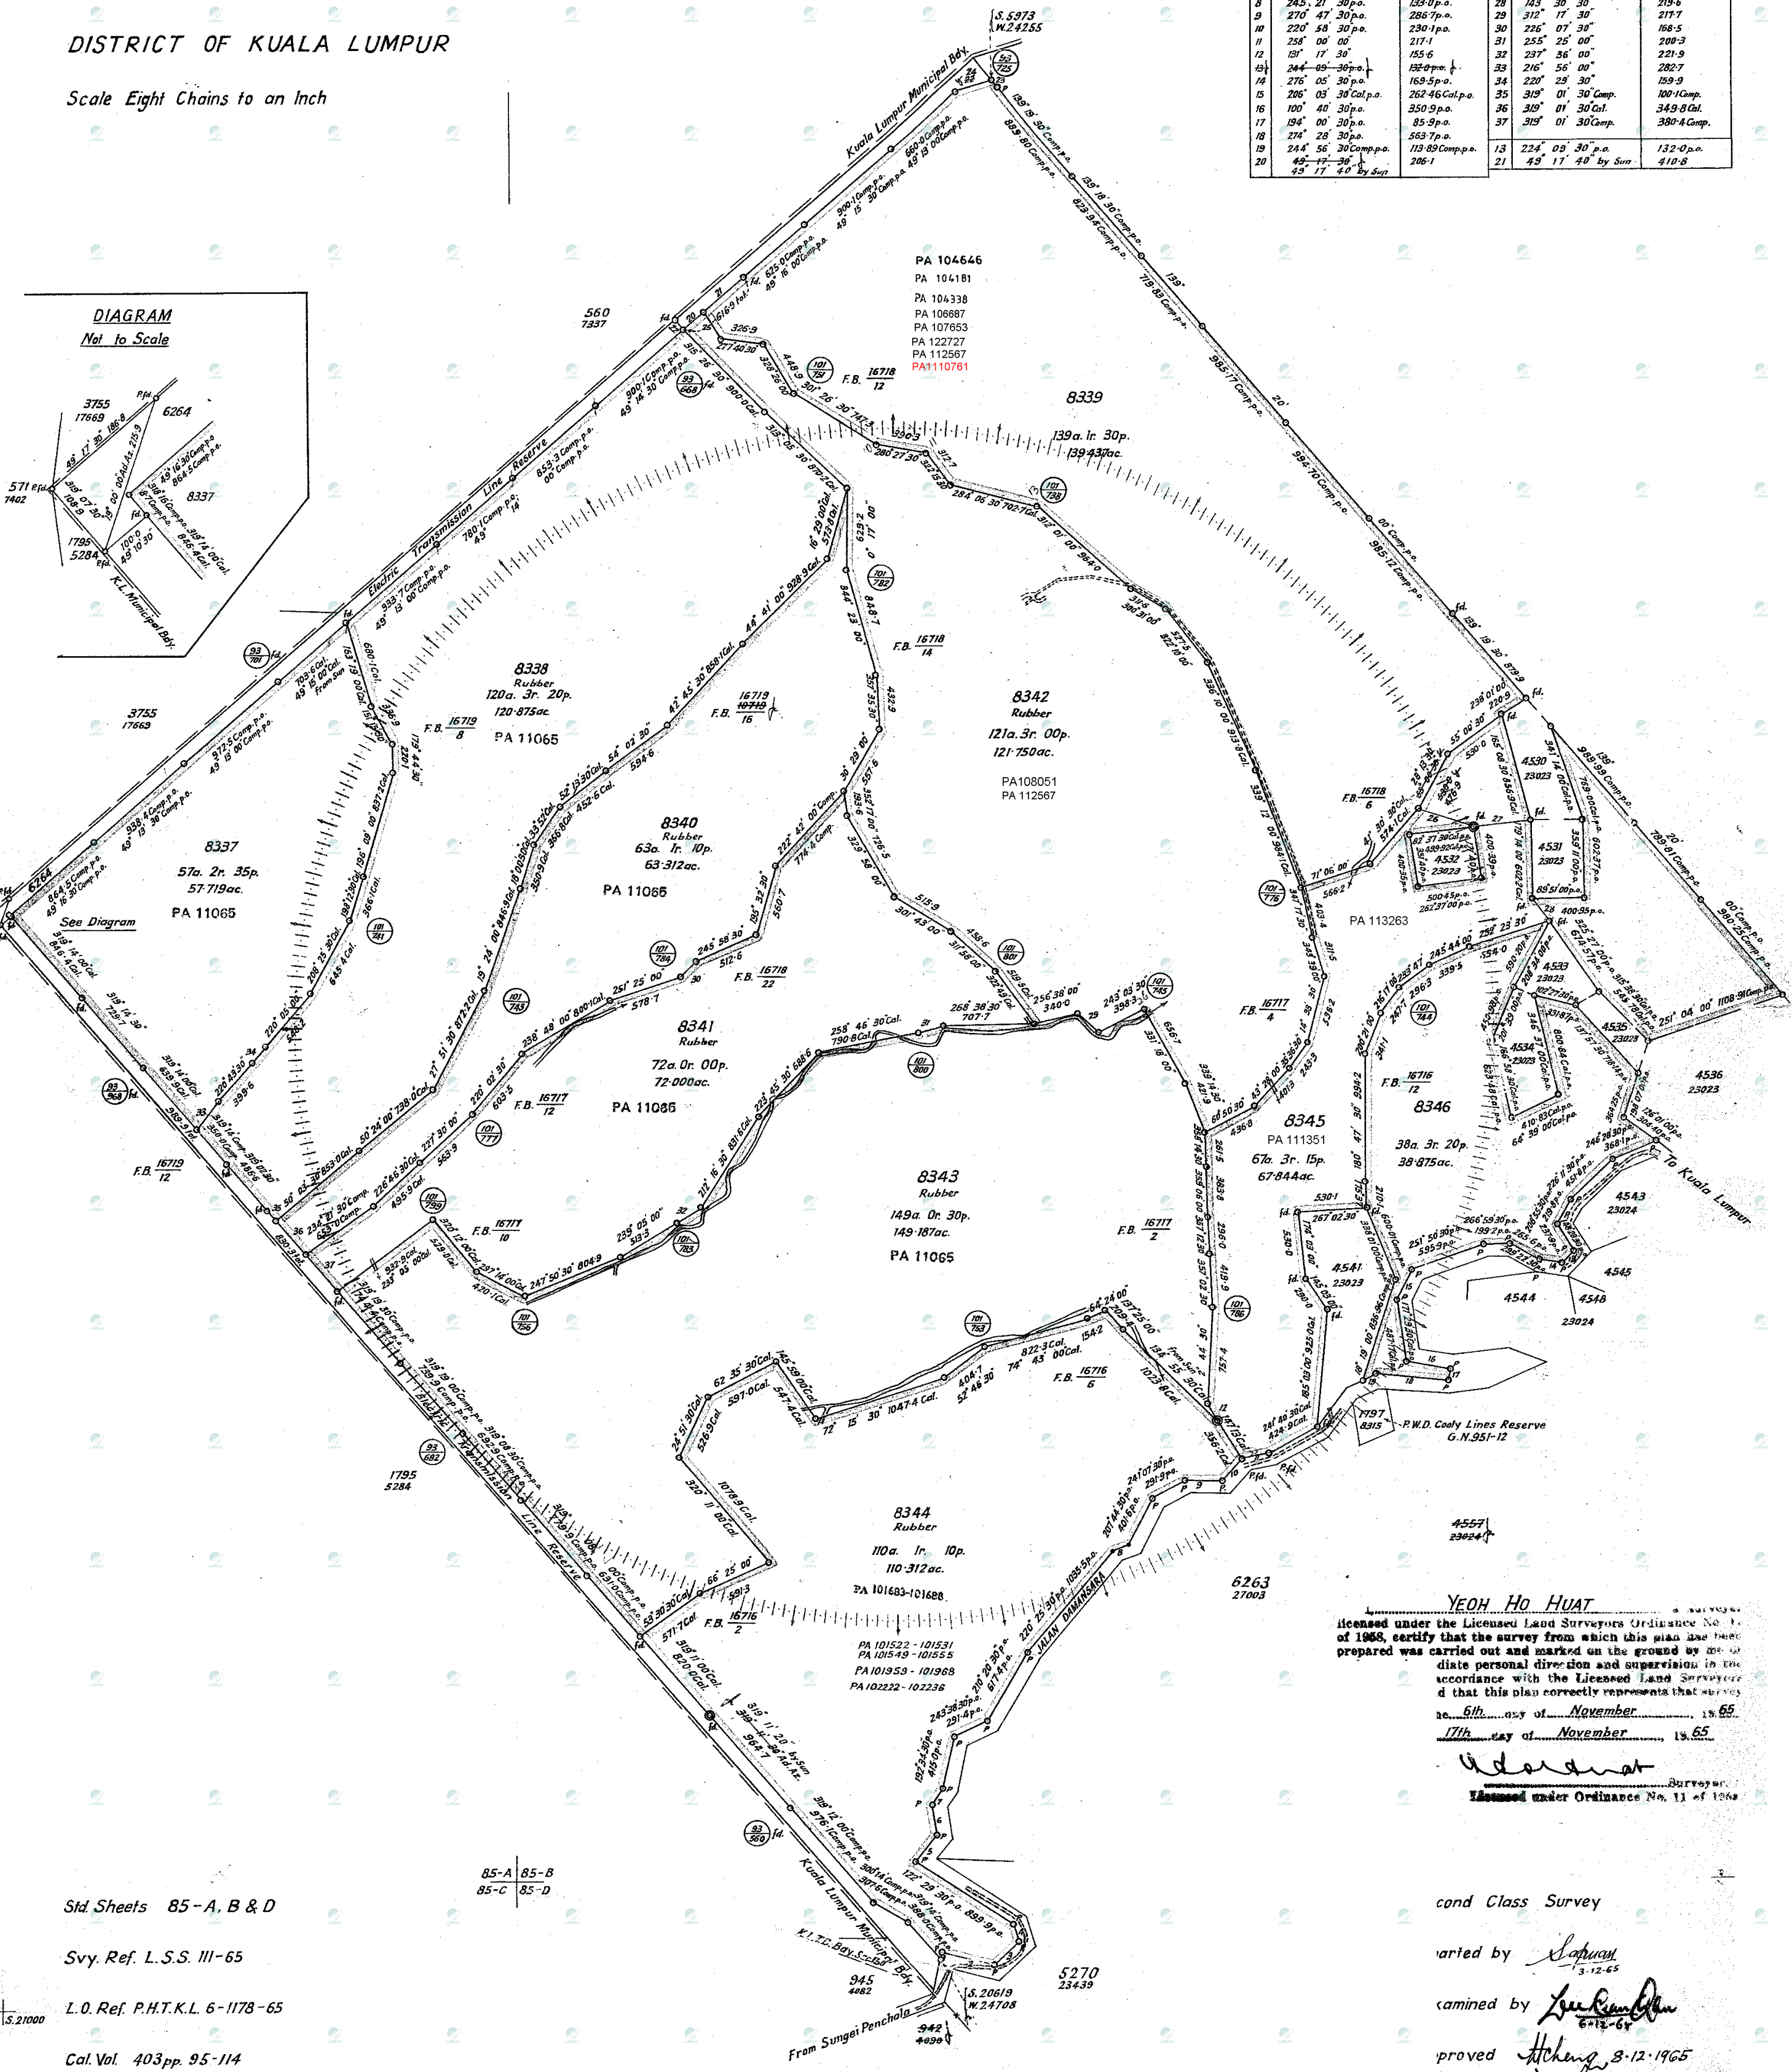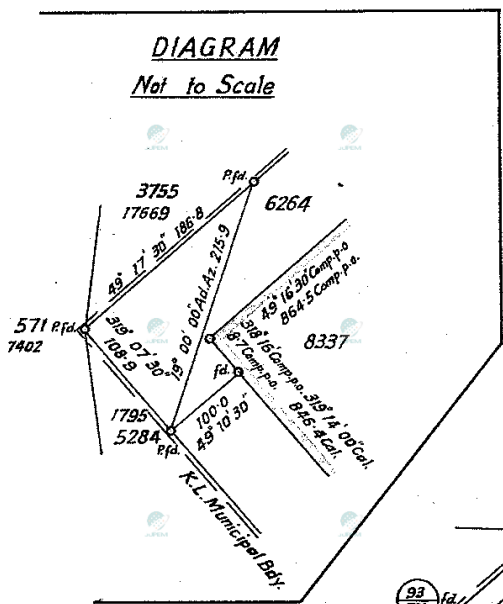

YEON HO HUAT

I, the undersigned, a surveyor licensed under the Licensed Land Surveyors Ordinance No. 1 of 1968, certify that the survey from which this plan has been prepared was carried out and marked on the ground by me or by a duly qualified person under my direct personal direction and supervision in accordance with the Licensed Land Surveyors Ordinance and that this plan correctly represents that survey.

Witness my hand and seal this 6th day of November, 1965.

Witness my hand and seal this 7th day of November, 1965.

Yeon Ho Huat

Surveyor

Licensed under Ordinance No. 11 of 1964

Std. Sheets 85-A, B & D

Svy. Ref. L.S.S. III-65

L.O. Ref. P.H.T.K.L. 6-1178-65

Cal. Vol. 403 pp. 95-114

Surveyed by Yeoh Ho Huat &

Field Books { 16716 pp. 1-14, 16  
16718 pp. 1-22, 16

cond Class Survey

started by *Yeon Ho Huat*

examined by *Lee Kuan Yew*

proved *Yeoh Ho Huat* 3-12-1965

No. 27009