

← → ↻

http://jupem2u.sgr.jupem.gov.my/j2u/jupem2u.html?SessionId=Z6evyhOX6CyFtiOEbtBE

Search...

Laman Utama

Jupem2U v4

File Edit View Favorites Tools Help

System eKadaster SGR Jupem2U v4 Suggested Sites MH370: Clue in pilot's...



Jupem2U

Jabatan Ukur dan Pemetaan Selangor

Home

Daftar masuk pada 16 Dis 2019, 02:31

Nama : H'NG KIM POR

Role : LJT(205)-LS

Info Tool

Current Position: (x=-1,927.636408, y=-76,244.607512)

WGS84 Position: (lon=101.489462, lat=2.990595)

> Block

> Indexmap

> Fail Ukur

> Fail Ukur (1)

> Ndcdb Lot

No. Lot	14989
UPI	10010200014989
Keluasan	9927.884
Tujuan Ukur	
Kegunaan Tanah	
No. PA	PA26311
Status	NDCDB
No. Failukur	
Nama Pemilik	
Alamat Pemilik	
Tarikh Kemaskini	08/01/2015

> New_Pduk_Lot

> Warta Plan

> Warta Plan (1)

> Mukim

> Daerah

10493 14498 14500 14501 14502 14503 14504 14505 14506 14507 14508 14509 14510 14511 14512 14513 14514 14515 14516 14517 14518 14519 14520 14521 14522 14523 14524 14525 14526 14527 14528 14529 14530 14531 14532 14533 14534 14535 14536 14537 14538 14539 14540 14541 14542 14543 14544 14545 14546 14547 14548 14549 14550 14551 14552 14553 14554 14555 14556 14557 14558 14559 14560 14561 14562 14563 14564 14565 14566 14567 14568 14569 14570 14571 14572 14573 14574 14575 14576 14577 14578 14579 14580 14581 14582 14583 14584 14585 14586 14587 14588 14589 14590 14591 14592 14593 14594 14595 14596 14597 14598 14599 14600 14601 14602 14603 14604 14605 14606 14607 14608 14609 14610 14611 14612 14613 14614 14615 14616 14617 14618 14619 14620 14621 14622 14623 14624 14625 14626 14627 14628 14629 14630 14631 14632 14633 14634 14635 14636 14637 14638 14639 14640 14641 14642 14643 14644 14645 14646 14647 14648 14649 14650 14651 14652 14653 14654 14655 14656 14657 14658 14659 14660 14661 14662 14663 14664 14665 14666 14667 14668 14669 14670 14671 14672 14673 14674 14675 14676 14677 14678 14679 14680 14681 14682 14683 14684 14685 14686 14687 14688 14689 14690 14691 14692 14693 14694 14695 14696 14697 14698 14699 14700 14701 14702 14703 14704 14705 14706 14707 14708 14709 14710 14711 14712 14713 14714 14715 14716 14717 14718 14719 14720 14721 14722 14723 14724 14725 14726 14727 14728 14729 14730 14731 14732 14733 14734 14735 14736 14737 14738 14739 14740 14741 14742 14743 14744 14745 14746 14747 14748 14749 14750 14751 14752 14753 14754 14755 14756 14757 14758 14759 14760 14761 14762 14763 14764 14765 14766 14767 14768 14769 14770 14771 14772 14773 14774 14775 14776 14777 14778 14779 14780 14781 14782 14783 14784 14785 14786 14787 14788 14789 14790 14791 14792 14793 14794 14795 14796 14797 14798 14799 14800 14801 14802 14803 14804 14805 14806 14807 14808 14809 14810 14811 14812 14813 14814 14815 14816 14817 14818 14819 14820 14821 14822 14823 14824 14825 14826 14827 14828 14829 14830 14831 14832 14833 14834 14835 14836 14837 14838 14839 14840 14841 14842 14843 14844 14845 14846 14847 14848 14849 14850 14851 14852 14853 14854 14855 14856 14857 14858 14859 14860 14861 14862 14863 14864 14865 14866 14867 14868 14869 14870 14871 14872 14873 14874 14875 14876 14877 14878 14879 14880 14881 14882 14883 14884 14885 14886 14887 14888 14889 14890 14891 14892 14893 14894 14895 14896 14897 14898 14899 14900 14901 14902 14903 14904 14905 14906 14907 14908 14909 14910 14911 14912 14913 14914 14915 14916 14917 14918 14919 14920 14921 14922 14923 14924 14925 14926 14927 14928 14929 14930 14931 14932 14933 14934 14935 14936 14937 14938 14939 14940 14941 14942 14943 14944 14945 14946 14947 14948 14949 14950 14951 14952 14953 14954 14955 14956 14957 14958 14959 14960 14961 14962 14963 14964 14965 14966 14967 14968 14969 14970 14971 14972 14973 14974 14975 14976 14977 14978 14979 14980 14981 14982 14983 14984 14985 14986 14987 14988 14989 14990 14991 14992 14993 14994 14995 14996 14997 14998 14999 15000

10495 172635 172636 157824 157825 157826 

14976 14977 14978 14979 14980 14981 14982 14983 14984 14985 14986 14987 14988 14989 14990 14991 14992 14993 14994 14995 14996 14997 14998 14999 15000

105948 105949 105950 105951 105952 105953 105954 105955 105956 105957 105958 105959 105960 105961 105962 105963 105964 105965 105966 105967 105968 105969 105970 105971 105972 105973 105974 105975 105976 105977 105978 105979 105980 105981 105982 105983 105984 105985 105986 105987 105988 105989 105990 105991 105992 105993 105994 105995 105996 105997 105998 105999 106000

183195 183196 183197 183198 183199 183200 183201 183202 183203 183204 183205 183206 183207 183208 183209 183210 183211 183212 183213 183214 183215 183216 183217 183218 183219 183220 183221 183222 183223 183224 183225 183226 183227 183228 183229 183230 183231 183232 183233 183234 183235 183236 183237 183238 183239 183240 183241 183242 183243 183244 183245 183246 183247 183248 183249 183250 183251 183252 183253 183254 183255 183256 183257 183258 183259 183260 183261 183262 183263 183264 183265 183266 183267 183268 183269 183270 183271 183272 183273 183274 183275 183276 183277 183278 183279 183280 183281 183282 183283 183284 183285 183286 183287 183288 183289 183290 183291 183292 183293 183294 183295 183296 183297 183298 183299 183300 183301 183302 183303 183304 183305 183306 183307 183308 183309 183310 183311 183312 183313 183314 183315 183316 183317 183318 183319 183320 183321 183322 183323 183324 183325 183326 183327 183328 183329 183330 183331 183332 183333 183334 183335 183336 183337 183338 183339 183340 183341 183342 183343 183344 183345 183346 183347 183348 183349 183350 183351 183352 183353 183354 183355 183356 183357 183358 183359 183360 183361 183362 183363 183364 183365 183366 183367 183368 183369 183370 183371 183372 183373 183374 183375 183376 183377 183378 183379 183380 183381 183382 183383 183384 183385 183386 183387 183388 183389 183390 183391 183392 183393 183394 183395 183396 183397 183398 183399 183400 183401 183402 183403 183404 183405 183406 183407 183408 183409 183410 183411 183412 183413 183414 183415 183416 183417 183418 183419 183420 183421 183422 183423 183424 183425 183426 183427 183428 183429 183430 183431 183432 183433 183434 183435 183436 183437 183438 183439 183440 183441 183442 183443 183444 183445 183446 183447 183448 183449 183450 183451 183452 183453 183454 183455 183456 183457 183458 183459 183460 183461 183462 183463 183464 183465 183466 183467 183468 183469 183470 183471 183472 183473 183474 183475 183476 183477 183478 183479 183480 183481 183482 183483 183484 183485 183486 183487 183488 183489 183490 183491 183492 183493 183494 183495 183496 183497 183498 183499 183500

10493 14498 14500 14501 14502 14503 14504 14505 14506 14507 14508 14509 14510 14511 14512 14513 14514 14515 14516 14517 14518 14519 14520 14521 14522 14523 14524 14525 14526 14527 14528 14529 14530 14531 14532 14533 14534 14535 14536 14537 14538 14539 14540 14541 14542 14543 14544 14545 14546 14547 14548 14549 14550 14551 14552 14553 14554 14555 14556 14557 14558 14559 14560 14561 14562 14563 14564 14565 14566 14567 14568 14569 14570 14571 14572 14573 14574 14575 14576 14577 14578 14579 14580 14581 14582 14583 14584 14585 14586 14587 14588 14589 14590 14591 14592 14593 14594 14595 14596 14597 14598 14599 14600 14601 14602 14603 14604 14605 14606 14607 14608 14609 14610 14611 14612 14613 14614 14615 14616 14617 14618 14619 14620 14621 14622 14623 14624 14625 14626 14627 14628 14629 14630 14631 14632 14633 14634 14635 14636 14637 14638 14639 14640 14641 14642 14643 14644 14645 14646 14647 14648 14649 14650 14651 14652 14653 14654 14655 14656 14657 14658 14659 14660 14661 14662 14663 14664 14665 14666 14667 14668 14669 14670 14671 14672 14673 14674 14675 14676 14677 14678 14679 14680 14681 14682 14683 14684 14685 14686 14687 14688 14689 14690 14691 14692 14693 14694 14695 14696 14697 14698 14699 14700 14701 14702 14703 14704 14705 14706 14707 14708 14709 14710 14711 14712 14713 14714 14715 14716 14717 14718 14719 14720 14721 14722 14723 14724 14725 14726 14727 14728 14729 14730 14731 14732 14733 14734 14735 14736 14737 14738 14739 14740 14741 14742 14743 14744 14745 14746 14747 14748 14749 14750 14751 14752 14753 14754 14755 14756 14757 14758 14759 14760 14761 14762 14763 14764 14765 14766 14767 14768 14769 14770 14771 14772 14773 14774 14775 14776 14777 14778 14779 14780 14781 14782 14783 14784 14785 14786 14787 14788 14789 14790 14791 14792 14793 14794 14795 14796 14797 14798 14799 14800 14801 14802 14803 14804 14805 14806 14807 14808 14809 14810 14811 14812 14813 14814 14815 14816 14817 14818 14819 14820 14821 14822 14823 14824 14825 14826 14827 14828 14829 14830 14831 14832 14833 14834 14835 14836 14837 14838 14839 14840 14841 14842 14843 14844 14845 14846 14847 14848 14849 14850 14851 14852 14853 14854 14855 14856 14857 14858 14859 14860 14861 14862 14863 14864 14865 14866 14867 14868 14869 14870 14871 14872 14873 14874 14875 14876 14877 14878 14879 14880 14881 14882 14883 14884 14885 14886 14887 14888 14889 14890 14891 14892 14893 14894 14895 14896 14897 14898 14899 14900 14901 14902 14903 14904 14905 14906 14907 14908 14909 14910 14911 14912 14913 14914 14915 14916 14917 14918 14919 14920 14921 14922 14923 14924 14925 14926 14927 14928 14929 14930 14931 14932 14933 14934 14935 14936 14937 14938 14939 14940 14941 14942 14943 14944 14945 14946 14947 14948 14949 14950 14951 14952 14953 14954 14955 14956 14957 14958 14959 14960 14961 14962 14963 14964 14965 14966 14967 14968 14969 14970 14971 14972 14973 14974 14975 14976 14977 14978 14979 14980 14981 14982 14983 14984 14985 14986 14987 14988 14989 14990 14991 14992 14993 14994 14995 14996 14997 14998 14999 15000

105948 105949 105950 105951 105952 105953 105954 105955 105956 105957 105958 105959 105960 105961 105962 105963 105964 105965 105966 105967 105968 105969 105970 105971 105972 105973 105974 105975 105976 105977 105978 105979 105980 105981 105982 105983 105984 105985 105986 105987 105988 105989 105990 105991 105992 105993 105994 105995 105996 105997 105998 105999 106000

183195 183196 183197 1833

10497
PA27419

S 76035.544
B 1970.714

Simpunan Jalan

14976
PA26311

14986
PA26311

161384
2718m²

14987
PA26311

161383
2719m²

14978
PA26311

14988
PA26311

99 B
99 D

S 76129.167
B 1916.717

NOTA :

1. Pecahan lot 14977 (PA 26311)
Asas Koordinat GDM2000 Cassini-Soldner

NEGERI SELANGOR

DAERAH KLANG

MUKIM KLANG

LOT 161383 - 161384

SKALA 1 : 600

PETA KADASTER 99B, 99D

PA206265



Saya, HAJI MOHAMAD BIN HAJI SDIN seorang Jurukur Tanah yang dilesen di bawah Akta Jurukur Tanah Berlesen 1958 (Akta 458), memperakui bahawa pengukuran darimana pelan ini telah disediakan, telah dijalankan dan ditanda di atas tanah oleh saya atau di bawah arahan saya sendiri secara langsung di lapangan semata-mata mengikut Peraturan-peraturan Jurukur Tanah Berlesen, dan bahawa sebahagian pelan ini secara tepat mewakili pengukuran yang telah disempurnakan pada 03 haribulan Januari 2009

Bahawa saya bertanggungjawab sepenuhnya ke atas salah
satunya ukuran ini.

Bertarikh 06 haribulan April 2012

Jurukur Tanah Yang Dilesen Di Bawah Akta 458


FAIL UKUR PUBLSEL163_2012



FAIL PEJ. TANAH PDTKT/PT/800-5/1/27/2008

DILULUSKAN OLEH

AHAMAD BIN ZAKARIA
Pengarah Ukur Dan Pemetaan Selangor

Tarikh: 27/04/2012

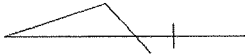

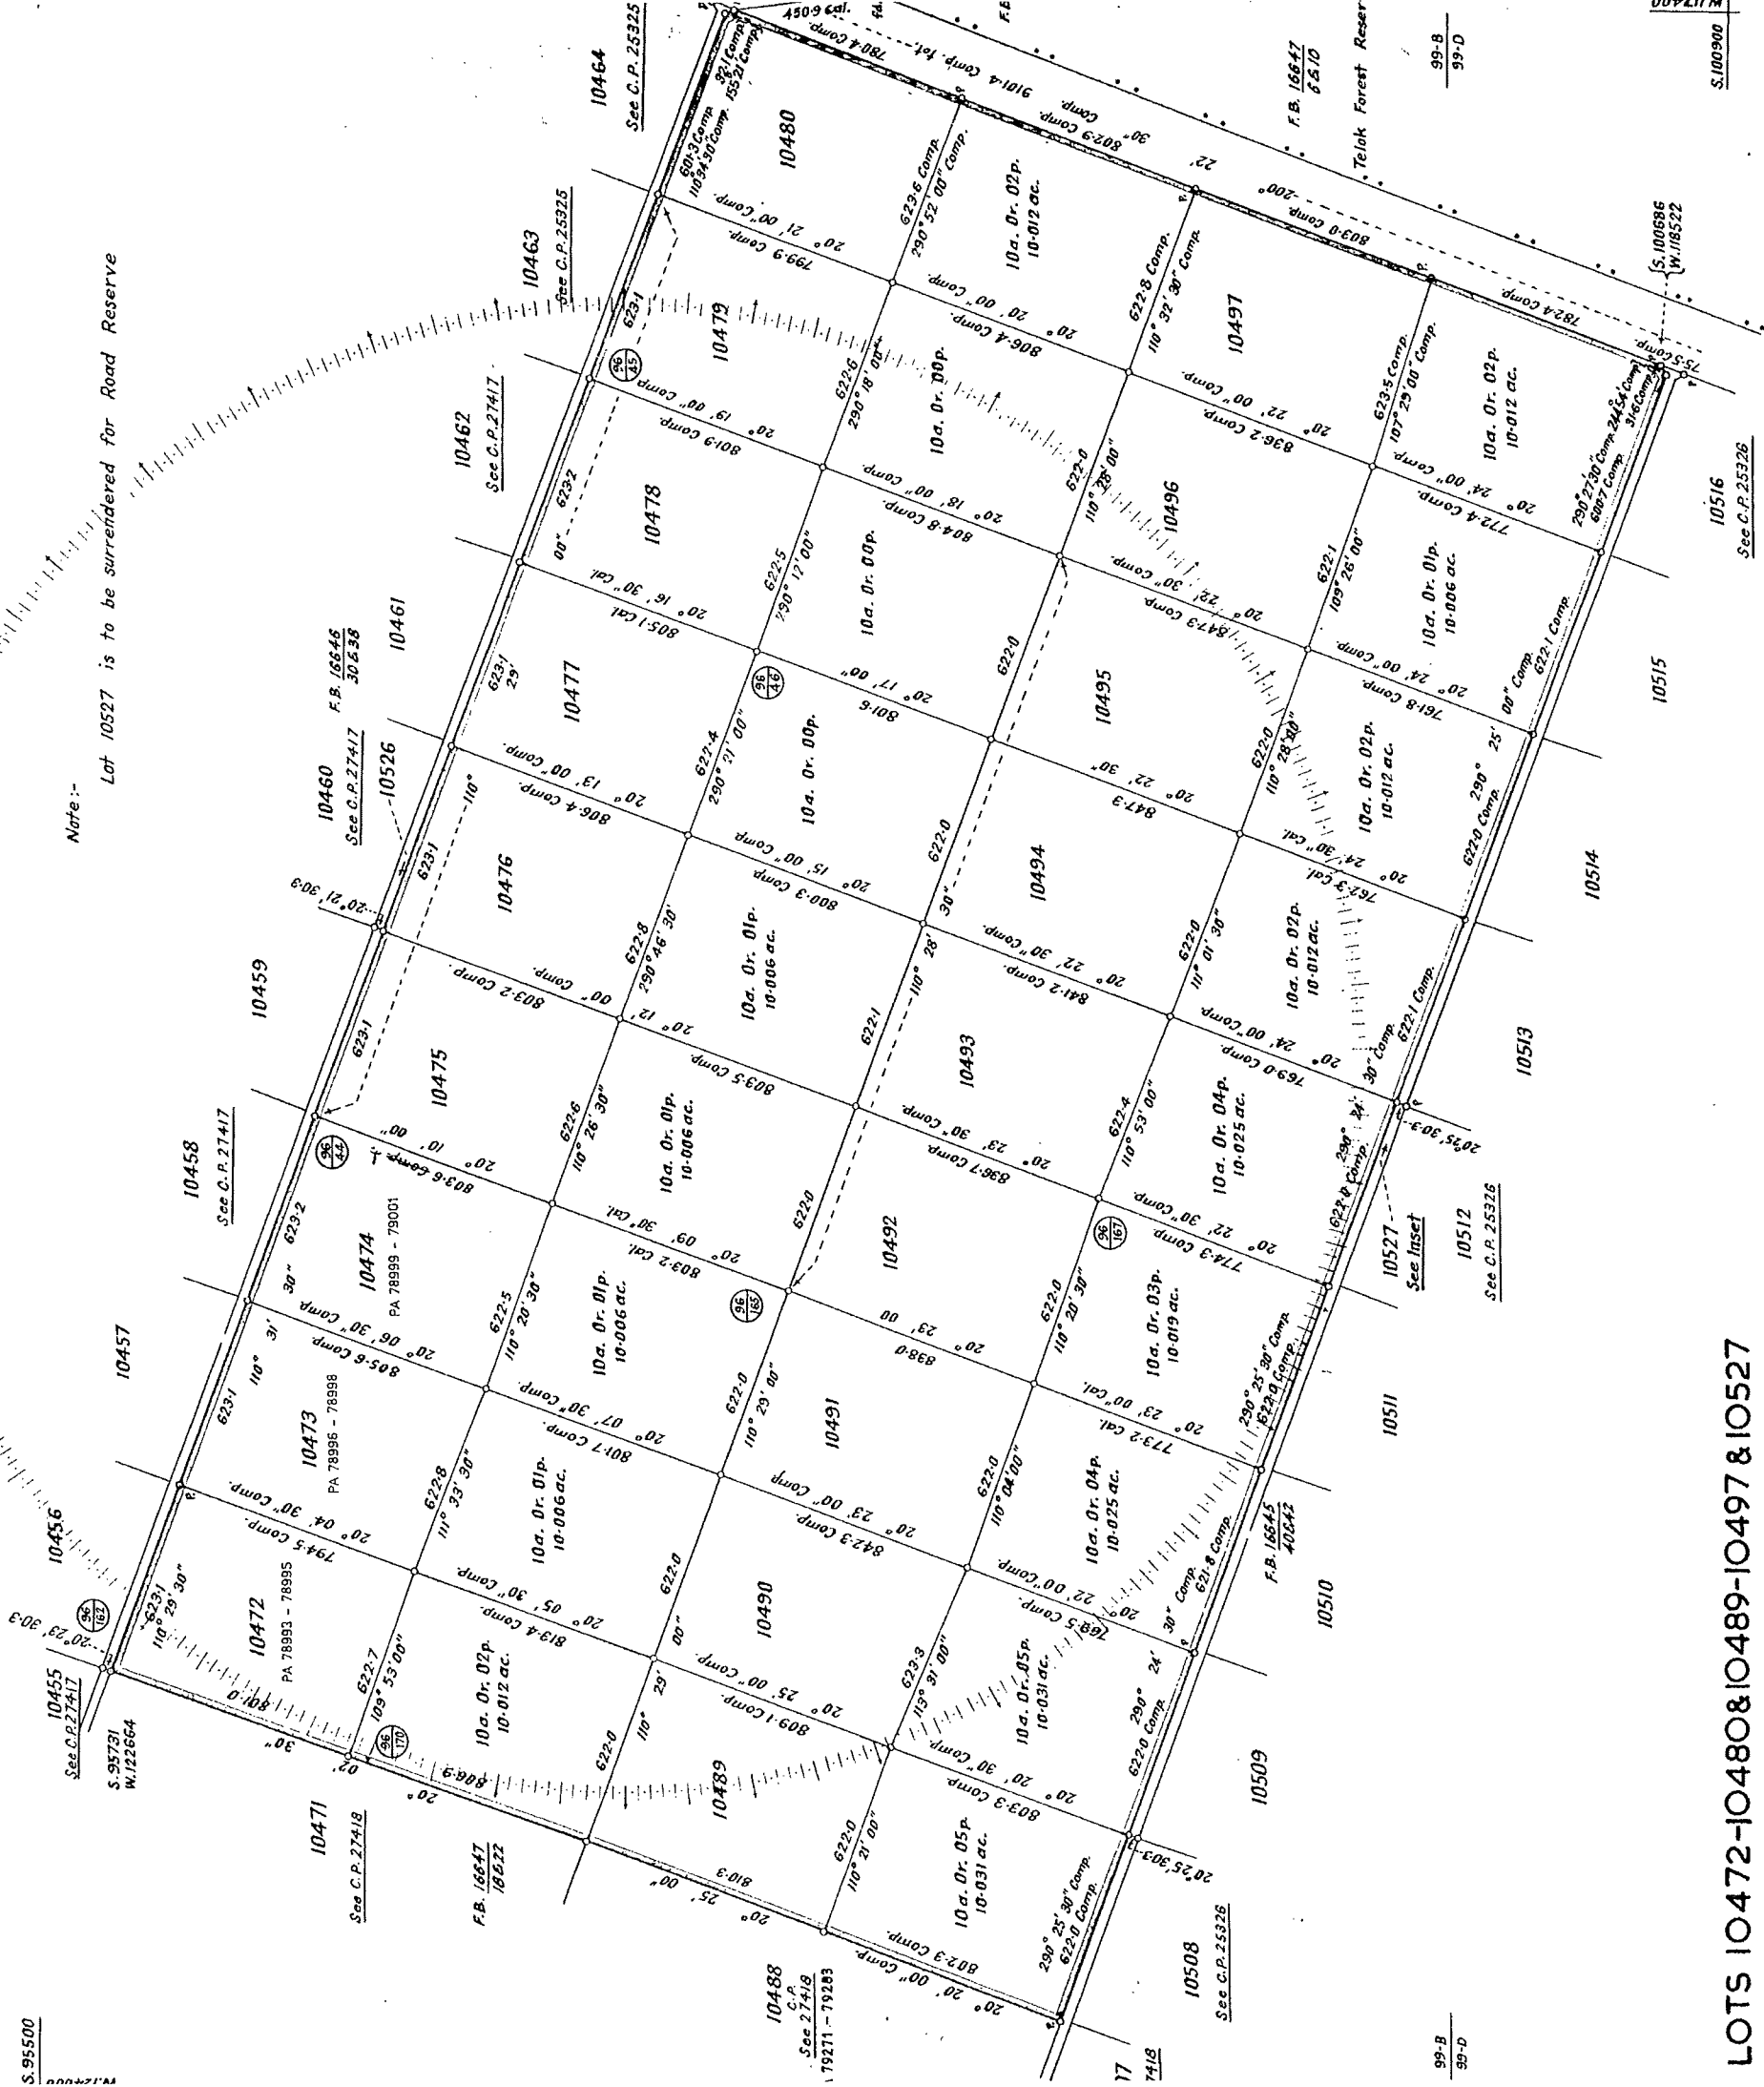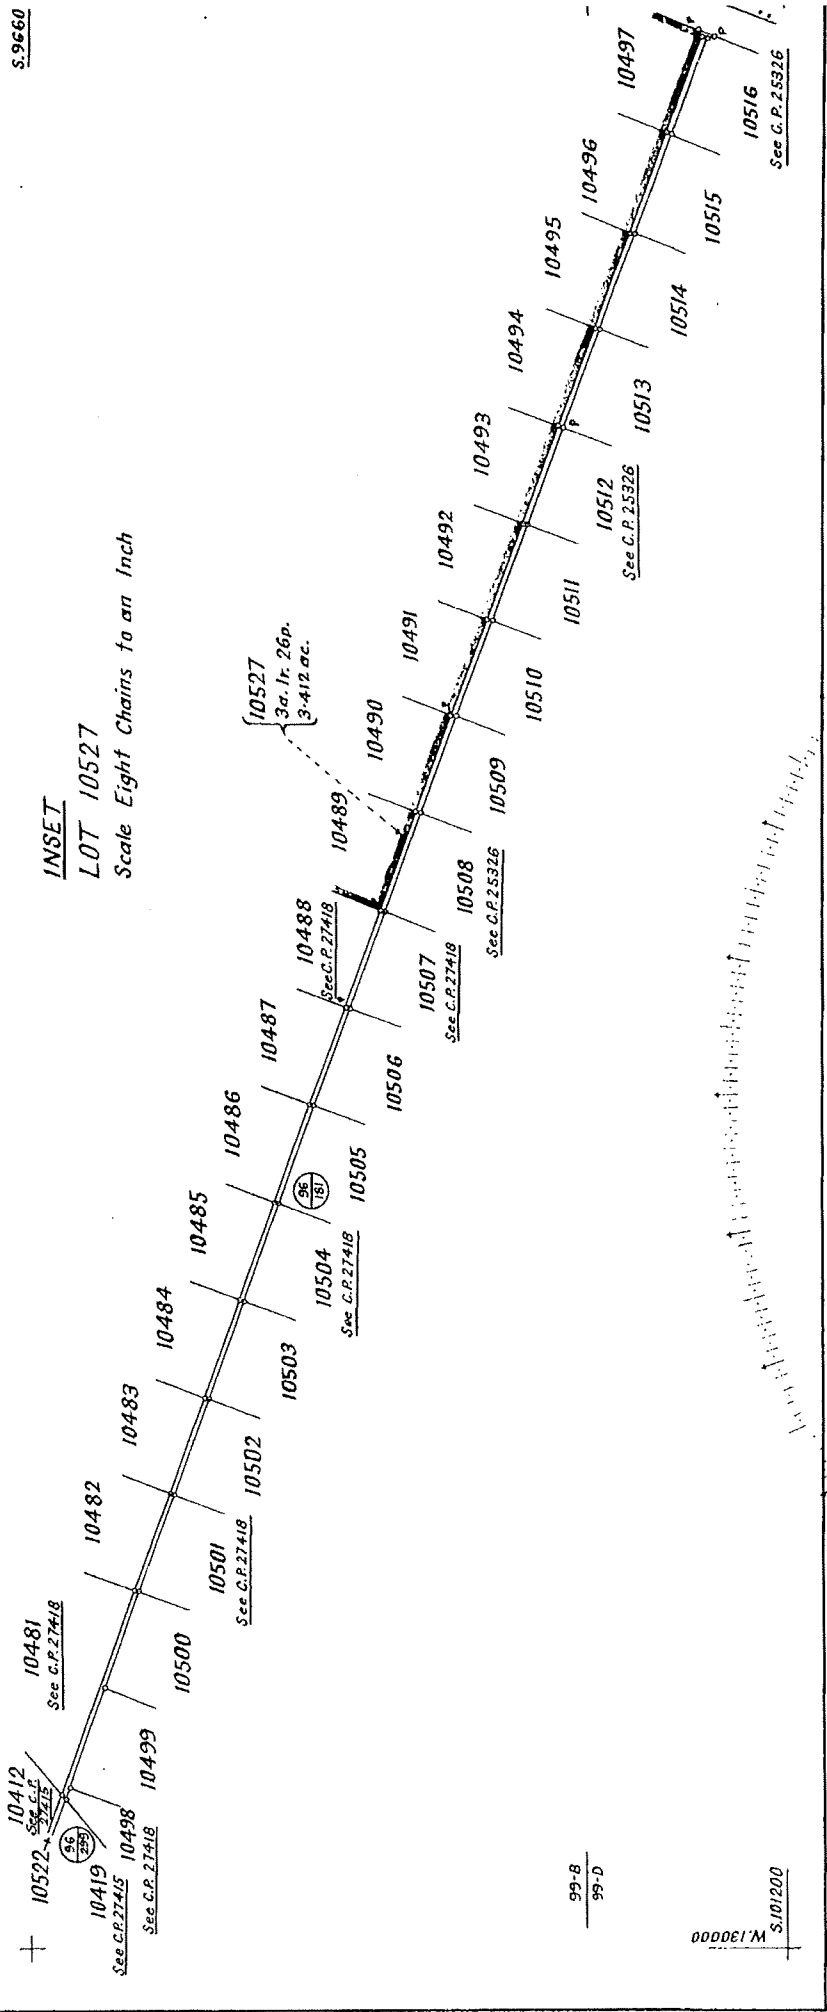

LOTS 10472-10480&10489-10497&10527

BEING SUBDIVISION OF LOT 93(PART)(P.351) SVY. REF. L.S.S. 9-64

MUKIM OF KLANG

DISTRICT OF KLANG

SCALE FOUR CHAINS TO AN INCH

S/d Sheets 99-B & D

Azimuth from Plan 27412

Second Class Survey

L.O. Ref. L.O.K. 5-37-59

Charted by Affairah

Cal. Vol. 426 pp.16-26, 30, 63, 64 & 130

Examined by

Field Books 16645-16647

Approved

L. LAU CHOON THEAM, a surveyor or licensed under the Licensed Land Surveyors Ordinance No. 11 of 1958, hereby certifies that the survey from which this plan is derived was conducted and marked on the ground in accordance with the provisions of the said Ordinance and that the same is a true and correct representation of the actual survey.

Dated this 30th day of September 1965

13th day of May 1965

Surveyor.

Licensed under Ordinance No. 11 of 1958.

CP.27419

RUJUKAN	BEARING	JARAK
1	59°00'30"	30.139
2	35°13'10"	44.364
3	341°20'40"	42.325
4	45°50'40"	46.475
5	47°50'20"	34.662
6	149°44'10"	33.361
7	149°43'00"	19.823
8	149°39'00"	8.851
9	307°27'00"	36.379
10	223°21'10"	31.335
11	279°55'40"	49.424
12	274°45'40"	19.826
13	265°08'50"	21.522
14	256°48'30"	23.501
15	320°07'30"	26.639
16	325°32'30"	26.474
17	328°03'00"	29.333
18	327°23'00"	30.352
19	334°05'20"	24.862
20	352°32'30"	40.119
21	352°32'40"	36.617
22	324°20'40"	35.932
23	314°04'30"	26.961
24	312°32'40"	29.943
25	317°31'50"	38.668
26	316°15'30"	34.587
27	301°34'10"	39.100
28	285°30'00"	42.340
29	283°21'10"	31.437
30	282°37'10"	29.456
31	280°54'20"	32.985
32	314°22'50"	23.045
33	285°44'20"	28.596
34	300°00'50"	29.356



NOTA :
BAKI SEBAHAGIAN LOT 139822 (PA116991)
SETELAH PENGAMBILAN UNTUK LEBUHRAYA PANTAI BARAT
Asas Koordinat GDM2000 Cassini-Soldner

NEGERI SELANGOR
DAERAH KLANG
MUKIM KLANG
LOT 183197

DISEDIAKAN OLEH HAZLAMI BIN RAMLI
SKALA 1 : 4000
PETA KADASTER 99B & 99D

PA238202



FAIL UKUR PUBLSEL1509_2017
FAIL PEJ. TANAH PTG.SEL. 3/KKR/01/130 SJ 9
DILULUSKAN OLEH

"Saya RAZALI BIN ABDUL KADIR seorang Jurukur Tanah Berlesen di bawah Akta Jurukur Tanah Berlesen 1988 (Akta 458) memperakui bahawa pengukuran dari mana pelan ini telah disediakan, telah dijalankan dan ditanda diatas tanah oleh saya atau dibawah arahan saya sendiri secara langsung di lapangan senata-mata mengikut Peraturan-peraturan Jurukur Tanah Berlesen, dan bahawa pelan ini secara tepat mewakili pengukuran yang telah disempurnakan pada 18 haribulan Oktober 2017.

Bahawa saya bertanggungjawab sepenuhnya ke atas salah betulnya ukuran ini.

Bertarikh 13 haribulan Januari 2018

Jurukur Tanah Yang Dilesen Di Bawah Akta 458"

Sr DR. ZAINAL BIN A MAJEED
PENGARAH UKUR DAN PEMETAAN SELANGOR
Tarikh: 16-01-2018

10496
PA27419

10497
PA27419

RUJUKAN	BEARING	JARAK
1	20°27'40"	27.434
2	110°27'40"	50.292
3	200°27'20"	27.431
4	290°27'30"	50.294
5	20°27'50"	79.165
6	110°27'20"	69.184
7	155°21'50"	6.457
8	200°21'50"	101.986
9	290°26'10"	101.128
10	290°25'40"	23.097

NOTA:
1. DAHULUNYA LOT 76731 (PA 77424)
2. PERIZAPAN LOT 157824 UNTUK TAPAK
RUMAH PAM DAN KOLAM SEDUT.



NEGERI SELANGOR

DAERAH KLANG

MUKIM KLANG

LOT 157824 & 157825

SKALA 1 : 1000

PETA KADASTER 99D

PA201456



FAIL UKUR PUSEL130_2011

FAIL PEJ. TANAH PTK :10A/30/07

DILULUSKAN OLEH

RAJA ABD AZIZ BIN RAJA ALI
PENGARAH UKUR DAN PEMETAAN SELANGOR

TARIKH : 20/04/2011

The map displays a complex land layout with several key features:

- Plots and Landmarks:** Numerous plots are labeled with numbers (e.g., 66735, 66736, 66737, 66738, 66739, 66740, 66741, 66763, 66764, 66785, 66786, 66787, 66886, 66887, 66888, 66889, 76735, 76736, 76737, 76738, 76739, 76740, 76741, 76763, 76777). Specific landmarks include 'TANGKI NAJIS', 'TADIKA', 'SURAU', 'RUMAH PANGSA MURAH', and 'KAWASAN LAPANG'.
- Roads and Paths:** Several roads are labeled, including 'SIMPANAN JALAN' (multiple instances), 'KAWASAN LAPANG', 'RUMAH PANGSA MURAH', 'TADIKA', 'SURAU', and 'TANGKI NAJIS'.
- Area Measurements:** Various plots are measured in square meters (m²), such as 1457 m², 13209 m², 931 m², 1004 m², and 8556 m².
- Survey Points and Coordinates:** The map includes numerous survey points (e.g., S 20202.8, B 24012.5, S 20443.9, B 23912.9) and coordinates (e.g., 110° 27' 50" 118.384, 290° 26' 00" 101.128).
- Surrounding Land:** The map shows surrounding land parcels (e.g., 10496, 10497, 14980, 14981, 14982) and various survey points (e.g., S 20200, S 20300, S 20400).



Bar

Site

