

LOTS 14-26 & 72-77 SECTION 5
TOWN OF SEMENYIH
DISTRICT OF ULU LANGAT

Scale Fifty Links to an Inch

1921
20932


MUKIM OF SEMENYIH

1922
20932 Lines Reserve
P.M.D. Labourers' Lines Reserve
G.N. 370-54

S.120200
E.79450

APPENDIX A:

NOTE:
To carry out the detail &
spot level survey on lot 20
& on part of lot 21 which is
surrounded by the existing
metalled road.

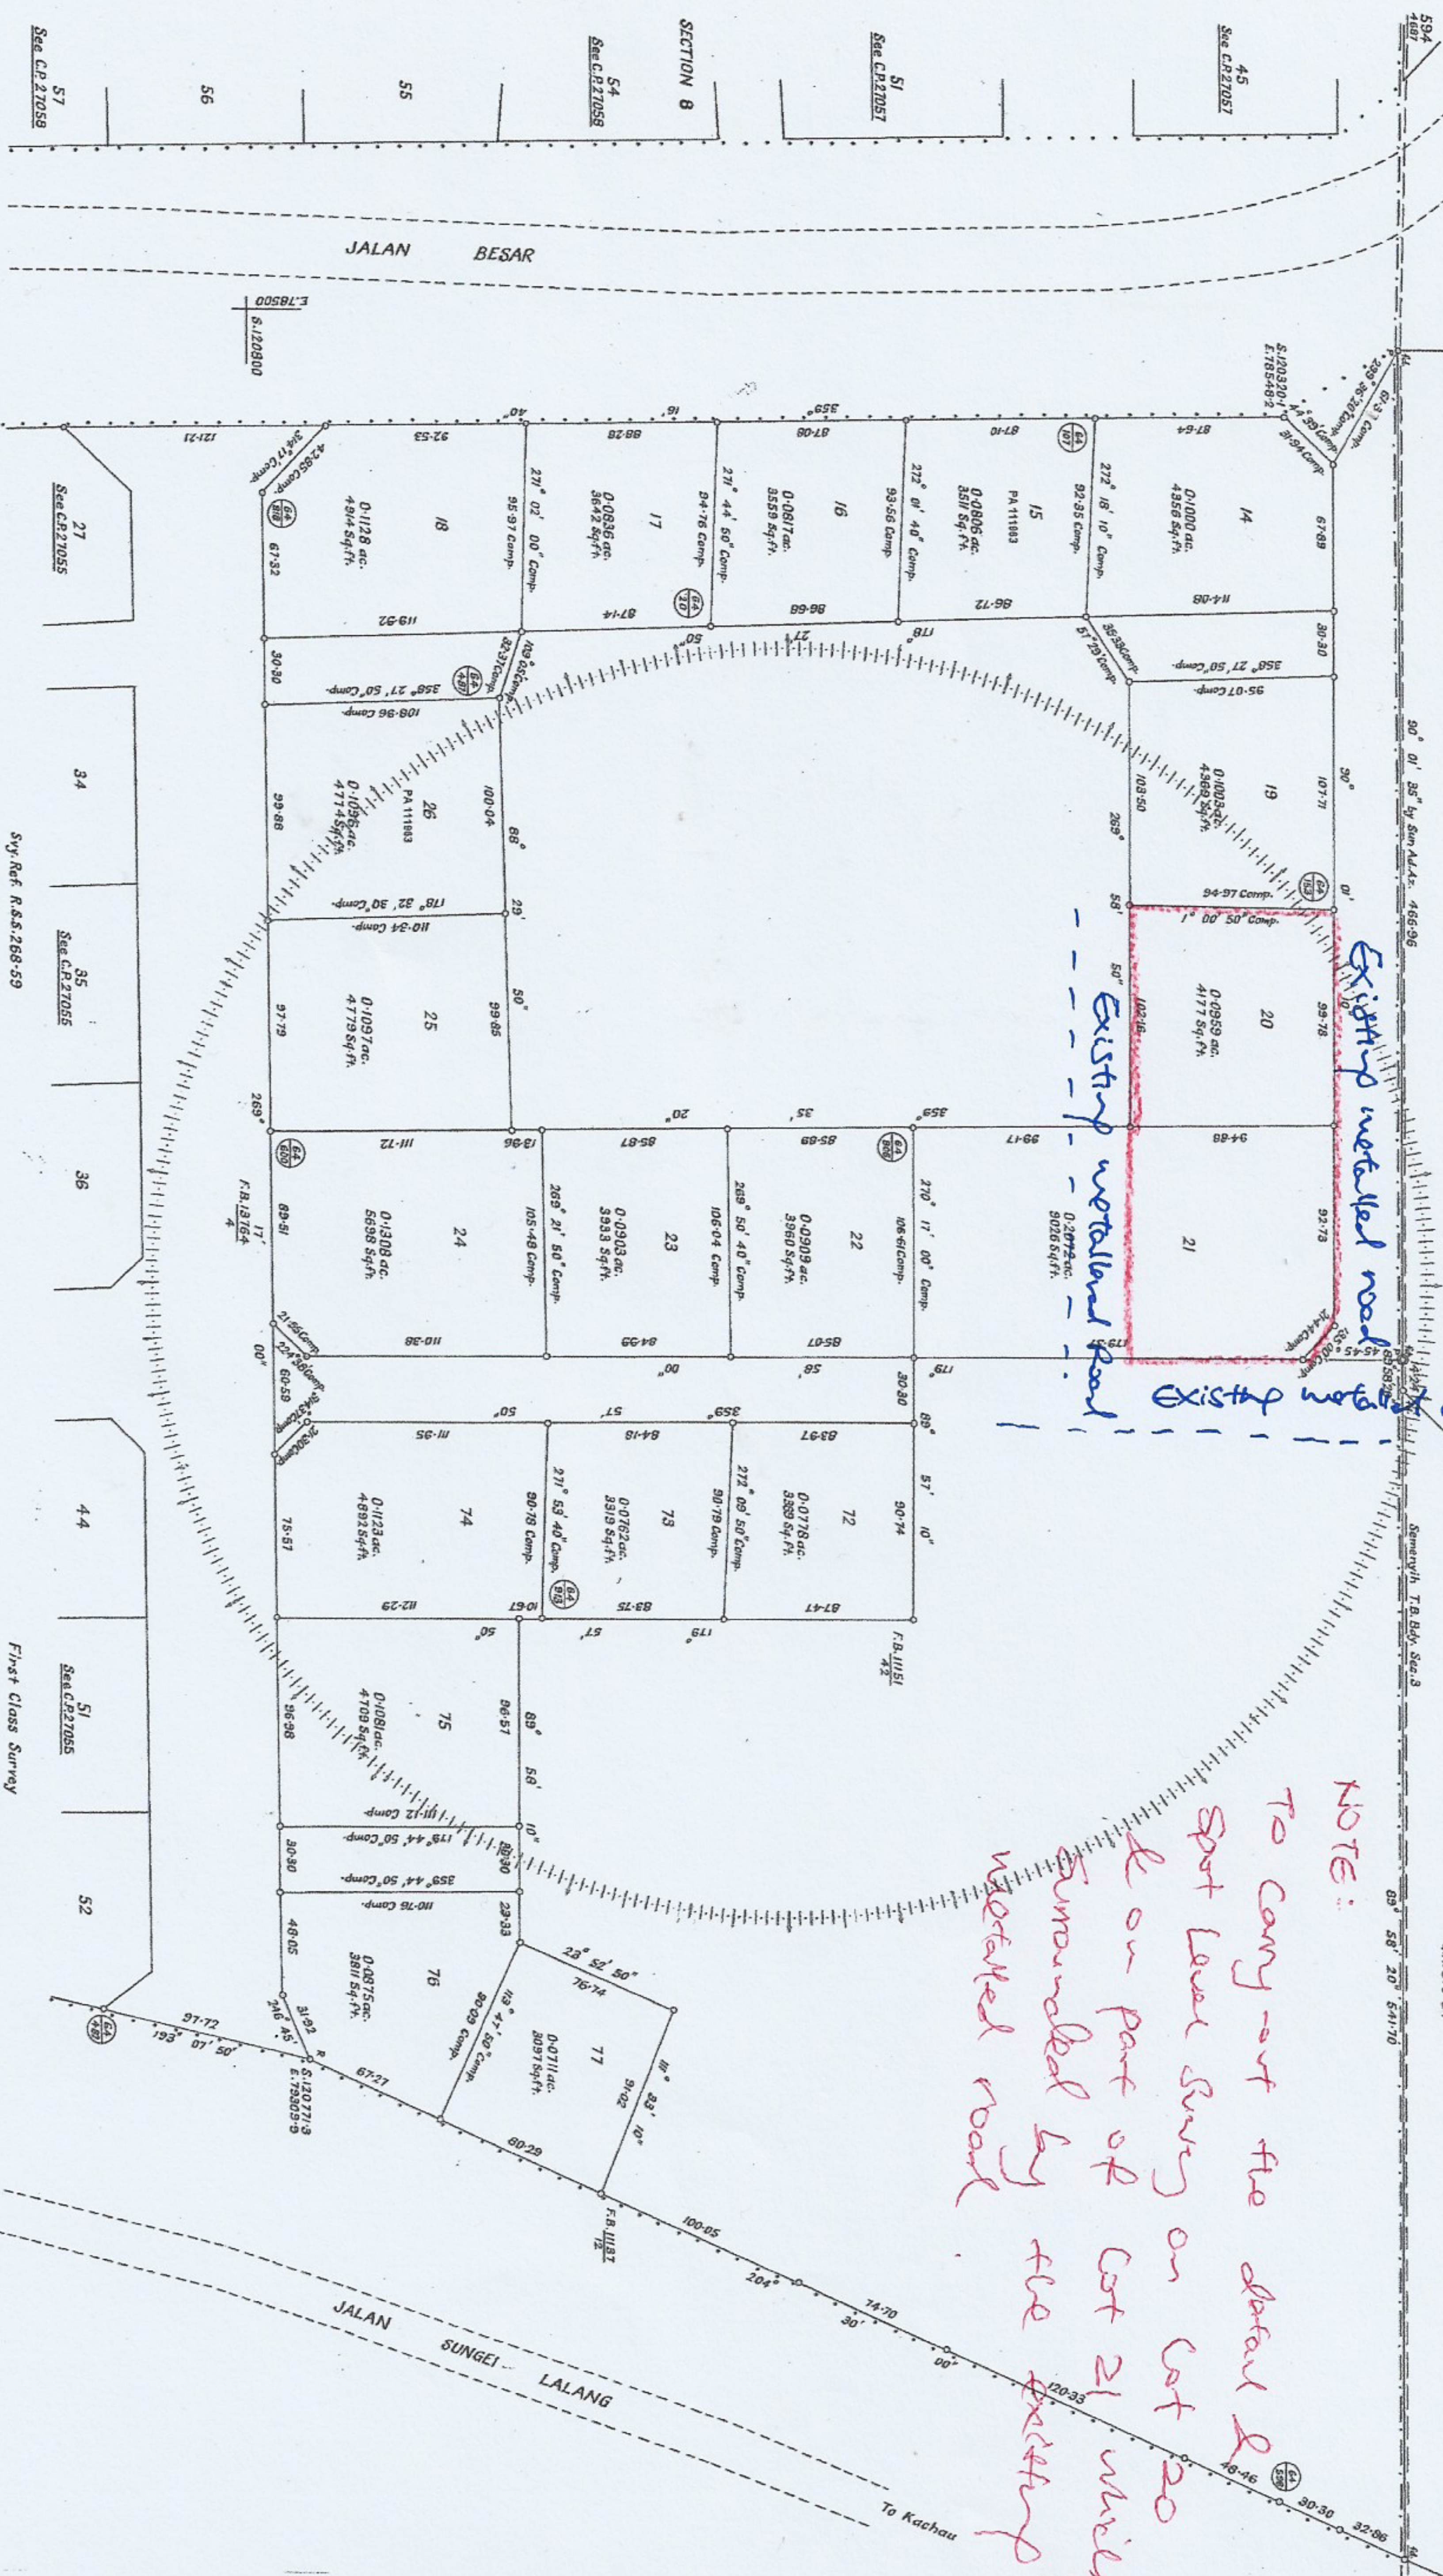

Std. Sheet III-A
Cat. Vol. 395 pp. 72-82 & 95

Sy. Ref. R.S. 268-59
L.O. Ref. D.O.U.L. 883-55
Surveyed by C.T. Paraghesse & Chan Choon Hong
Completed on 26.7.61
Field Books III/31, III/51 & III/64

First Class Survey
Drawn & Checked by [Signature]
Examined by [Signature]
Approved [Signature]
C. 7. 66

C.P. No. 27054