



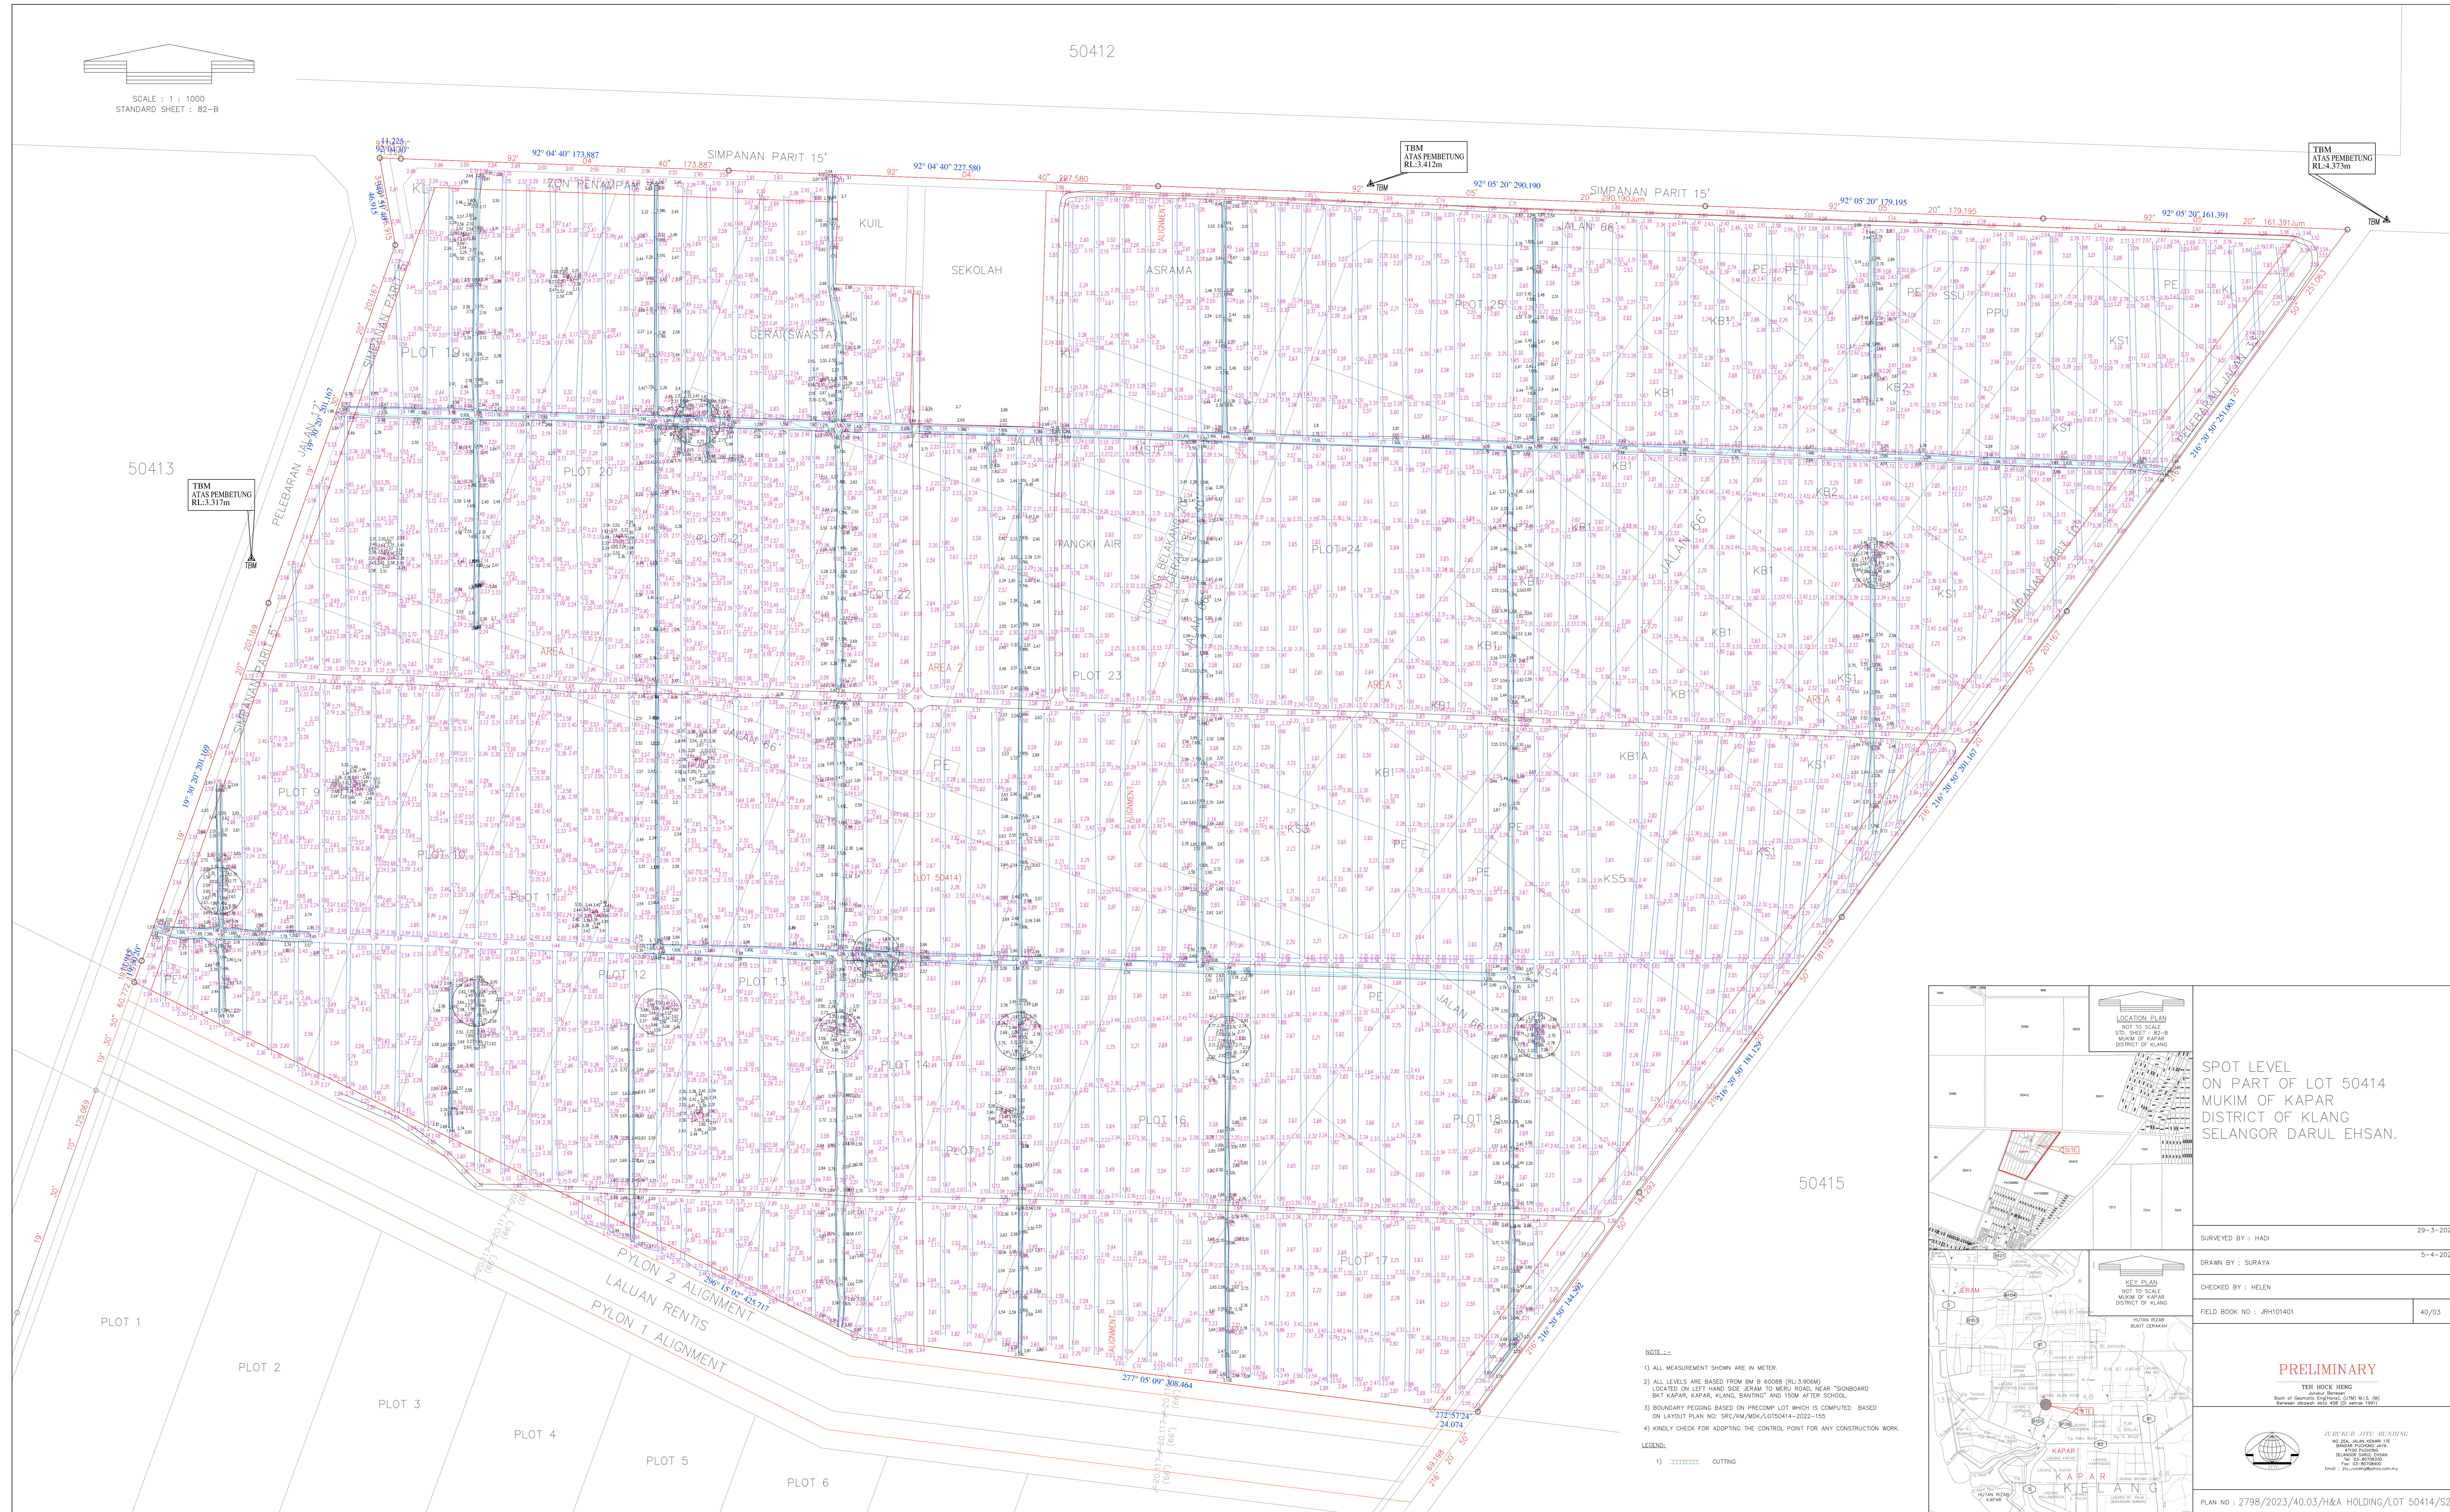

NOTE:-
1) ALL MEASUREMENT SHOWN ARE IN METERS.
2) ALL LEVELS ARE BASED FROM BM 80088 (RL+3.95M)
LOCATED ON LEFT HAND SIDE, JERAM TO MERU ROAD, NEAR "SIGNBOARD
BOT KAPAR, KAPAR, KLANG, BANGKAP AND 15M AFTER SCHOOL.
3) BOUNDARY PEGGING BASED ON PRECIPITATION LOT WHICH IS COMPUTED BASED
ON LAYOUT PLAN NO. SRC/AM/MSK/LOT50414-2022-155
4) KINDLY CHECK FOR ADAPTING THE CONTROL POINT FOR ANY CONSTRUCTION WORK.

LEGEND:
1) ---- CUTTING

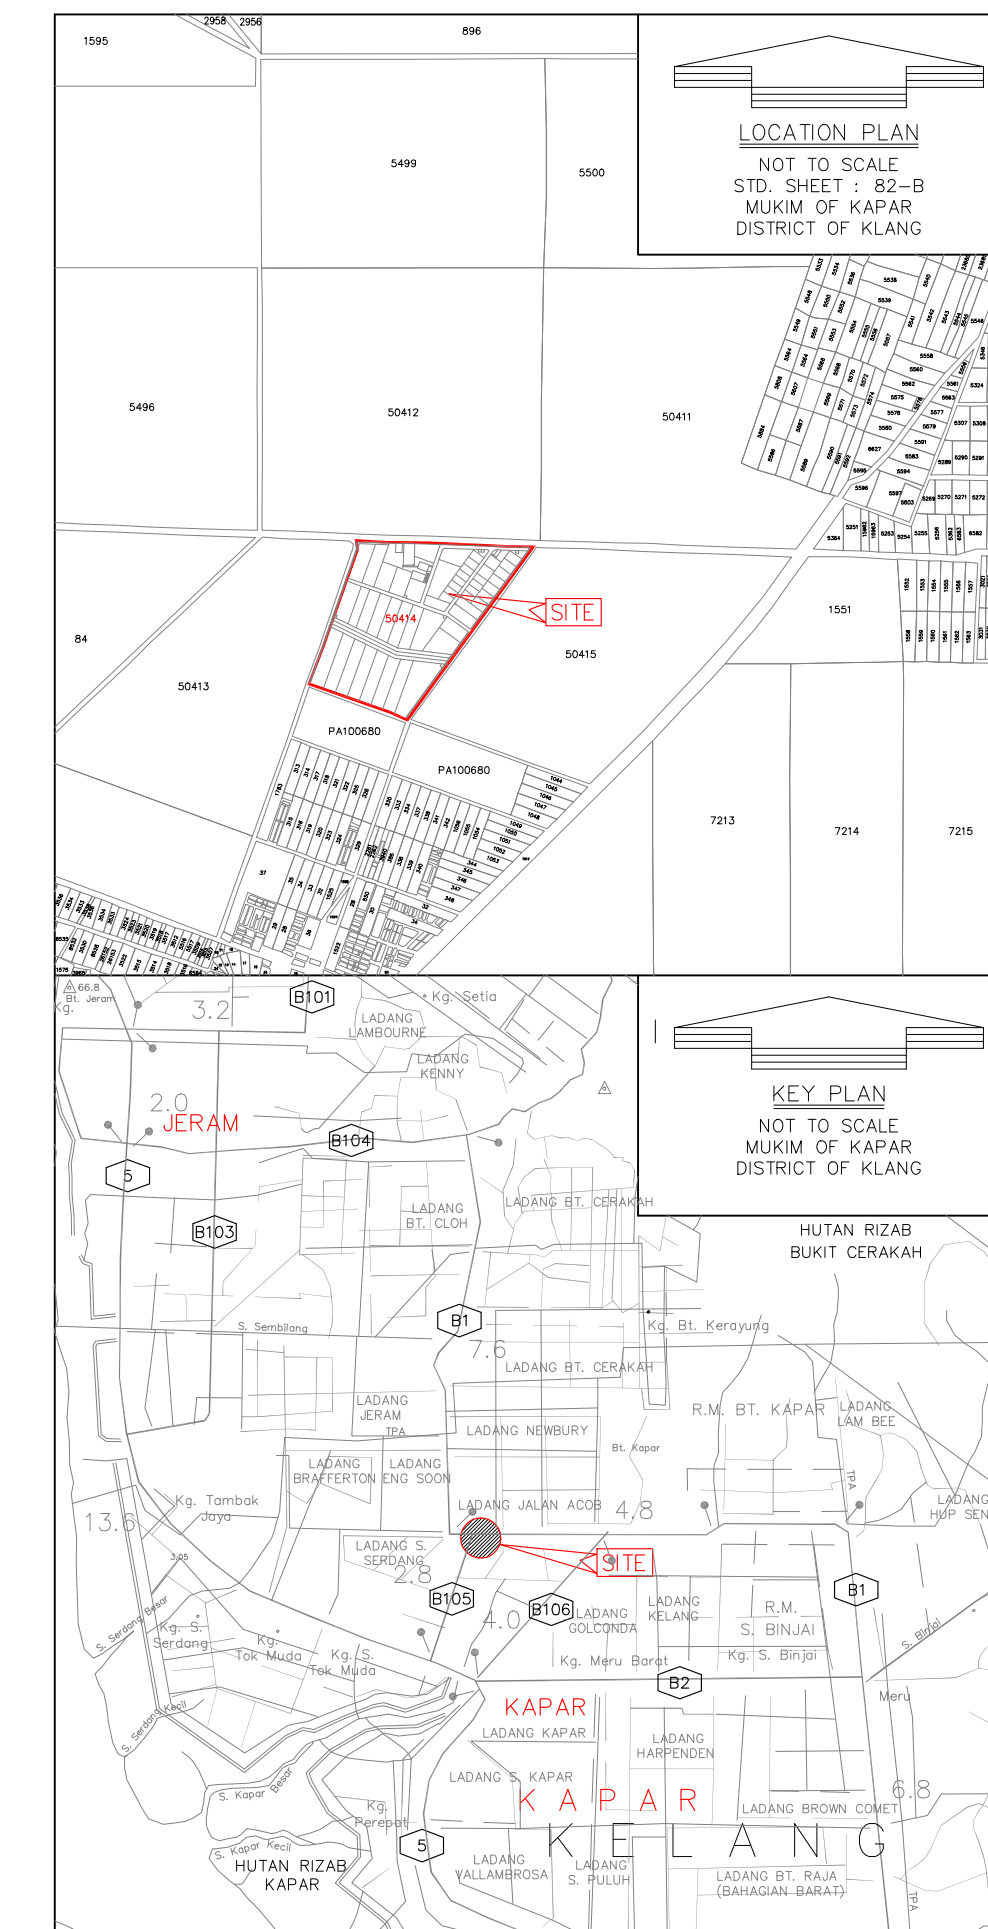


SPOT LEVEL
ON PART OF LOT 50414
MUKIM OF KAPAR
DISTRICT OF KLANG
SELANGOR DARUL EHSAN.

SURVEYED BY : HADI 29-3-2023
DRAWN BY : SURAYA 5-4-2023
CHECKED BY : HELEN
FIELD BOOK NO : JRH101401 40/03

PRELIMINARY

TEH HOCK HENG
Surveyor
Back of Geomatics Engineering (CPE) M.E.S. (M)

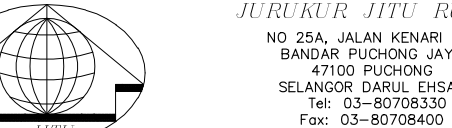

PLAN NO : 2798/2023/40.03/H&A HOLDING/LOT 50414/S2