


3322
PA86824

3323
PA8682

3306
PA86824

3201
PA86824

S 87047.656
T 40289.813

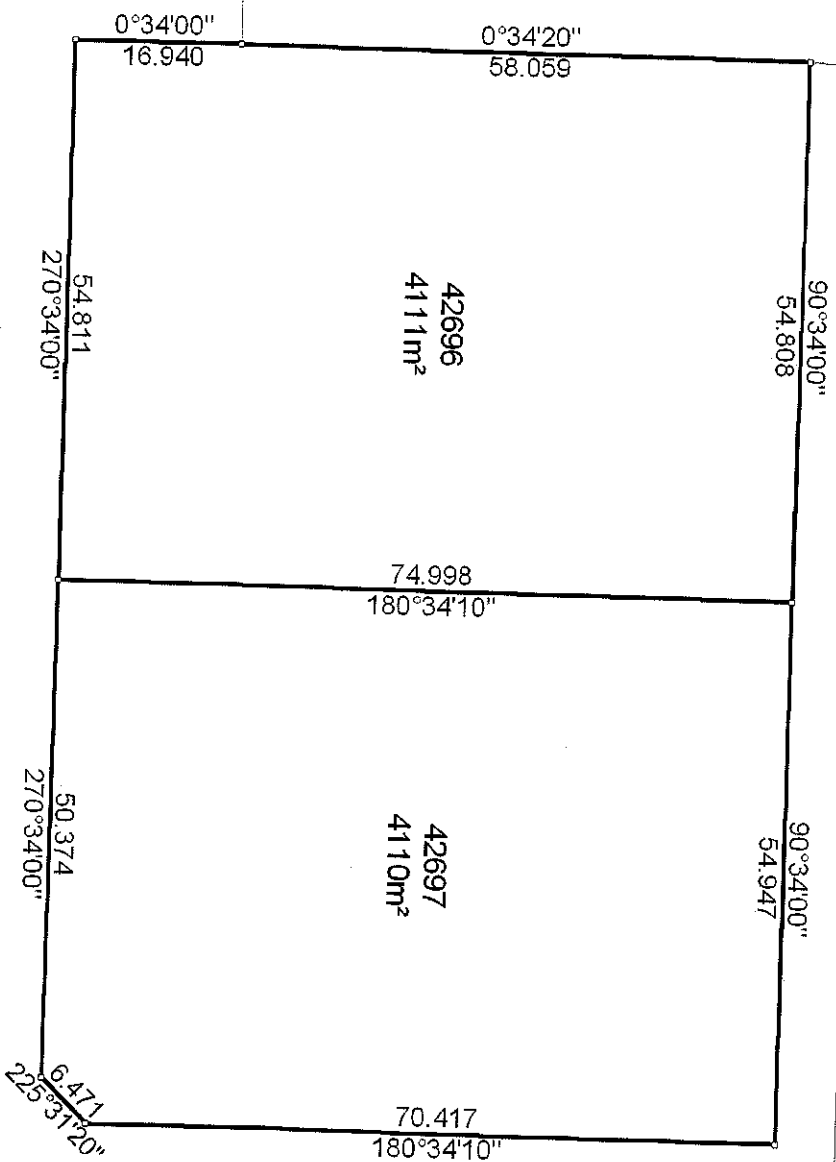


3023	3024	3025	3026	3027
	PA86815			42722 PA215223

3043	3042	3041	3040	3039	3038	3037
				LIHAT PA86		

Simpanan Jalan

3237
PA86820

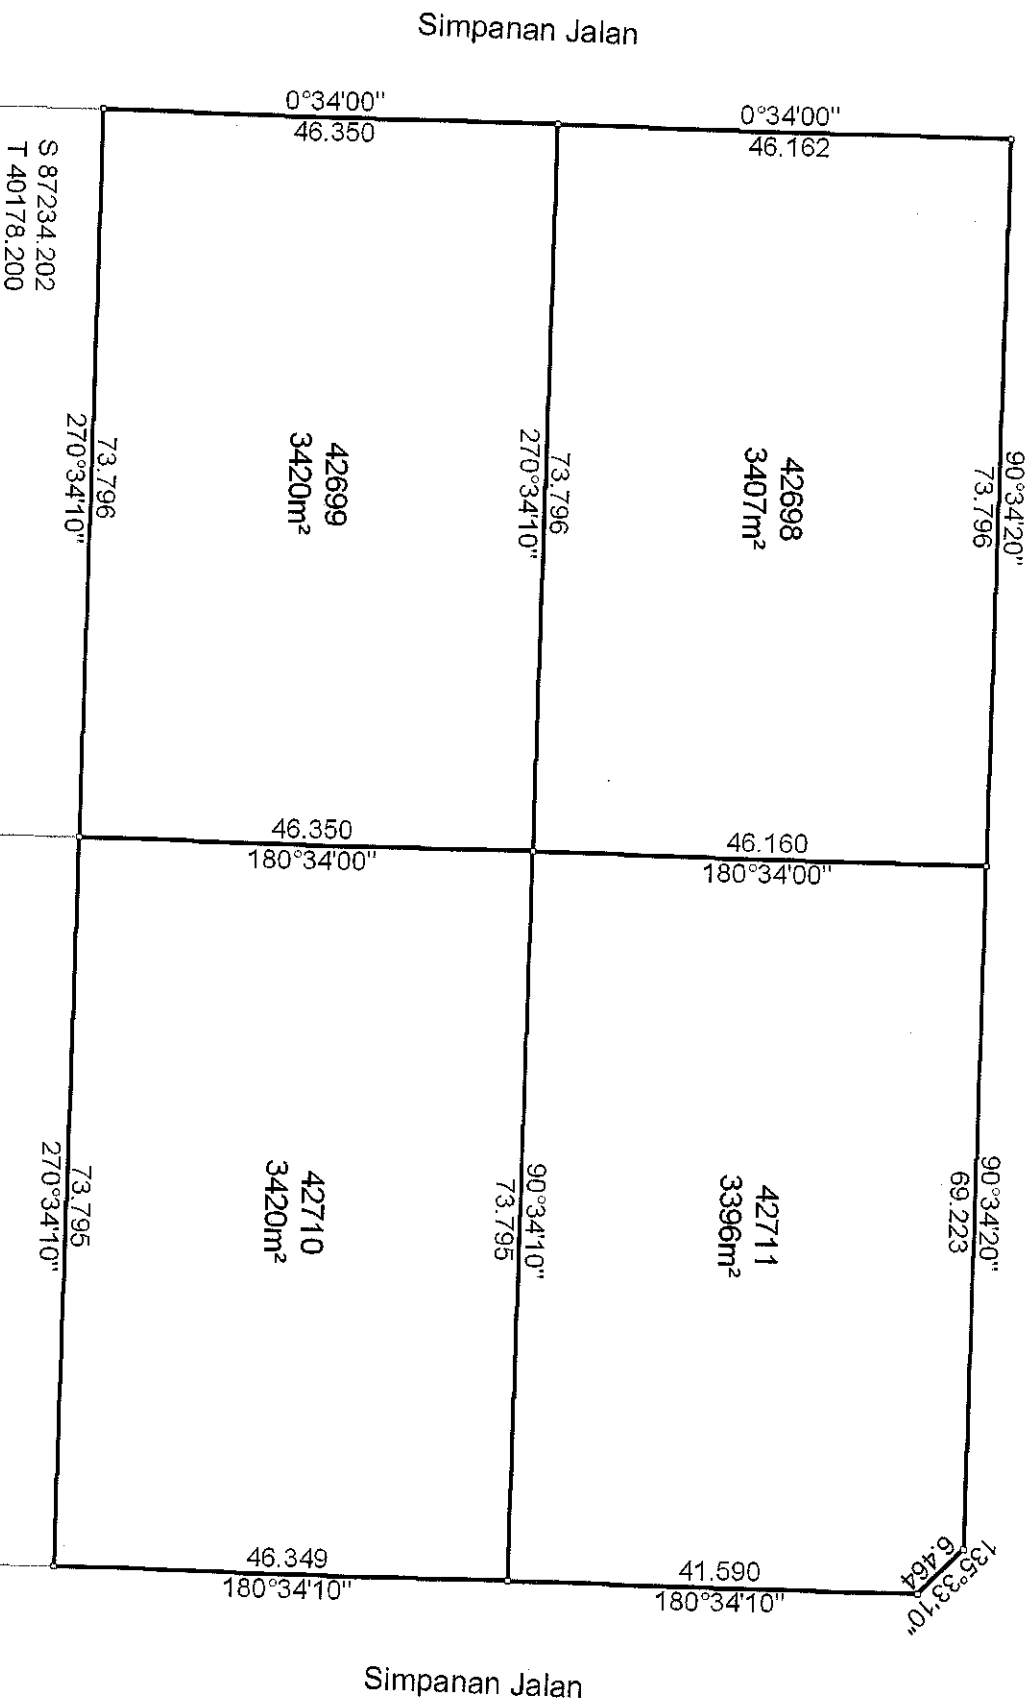

Simpanan Jalan

Simpanan Jalan

42700
PA215223

42709
PA215223

S 87234.202
T 40178.200

NOTA:
DAHULUNYA LOT 3007
LOT 3054-3065, 3083-30
LOT 3330-3321 (PA 868

Asas Koordinat GDM2

ANGOR

U LANGAT

FAIL UKUR PUBLSEL2380

FAIL PEJ. TANAH PTD.HL (T

0040740